


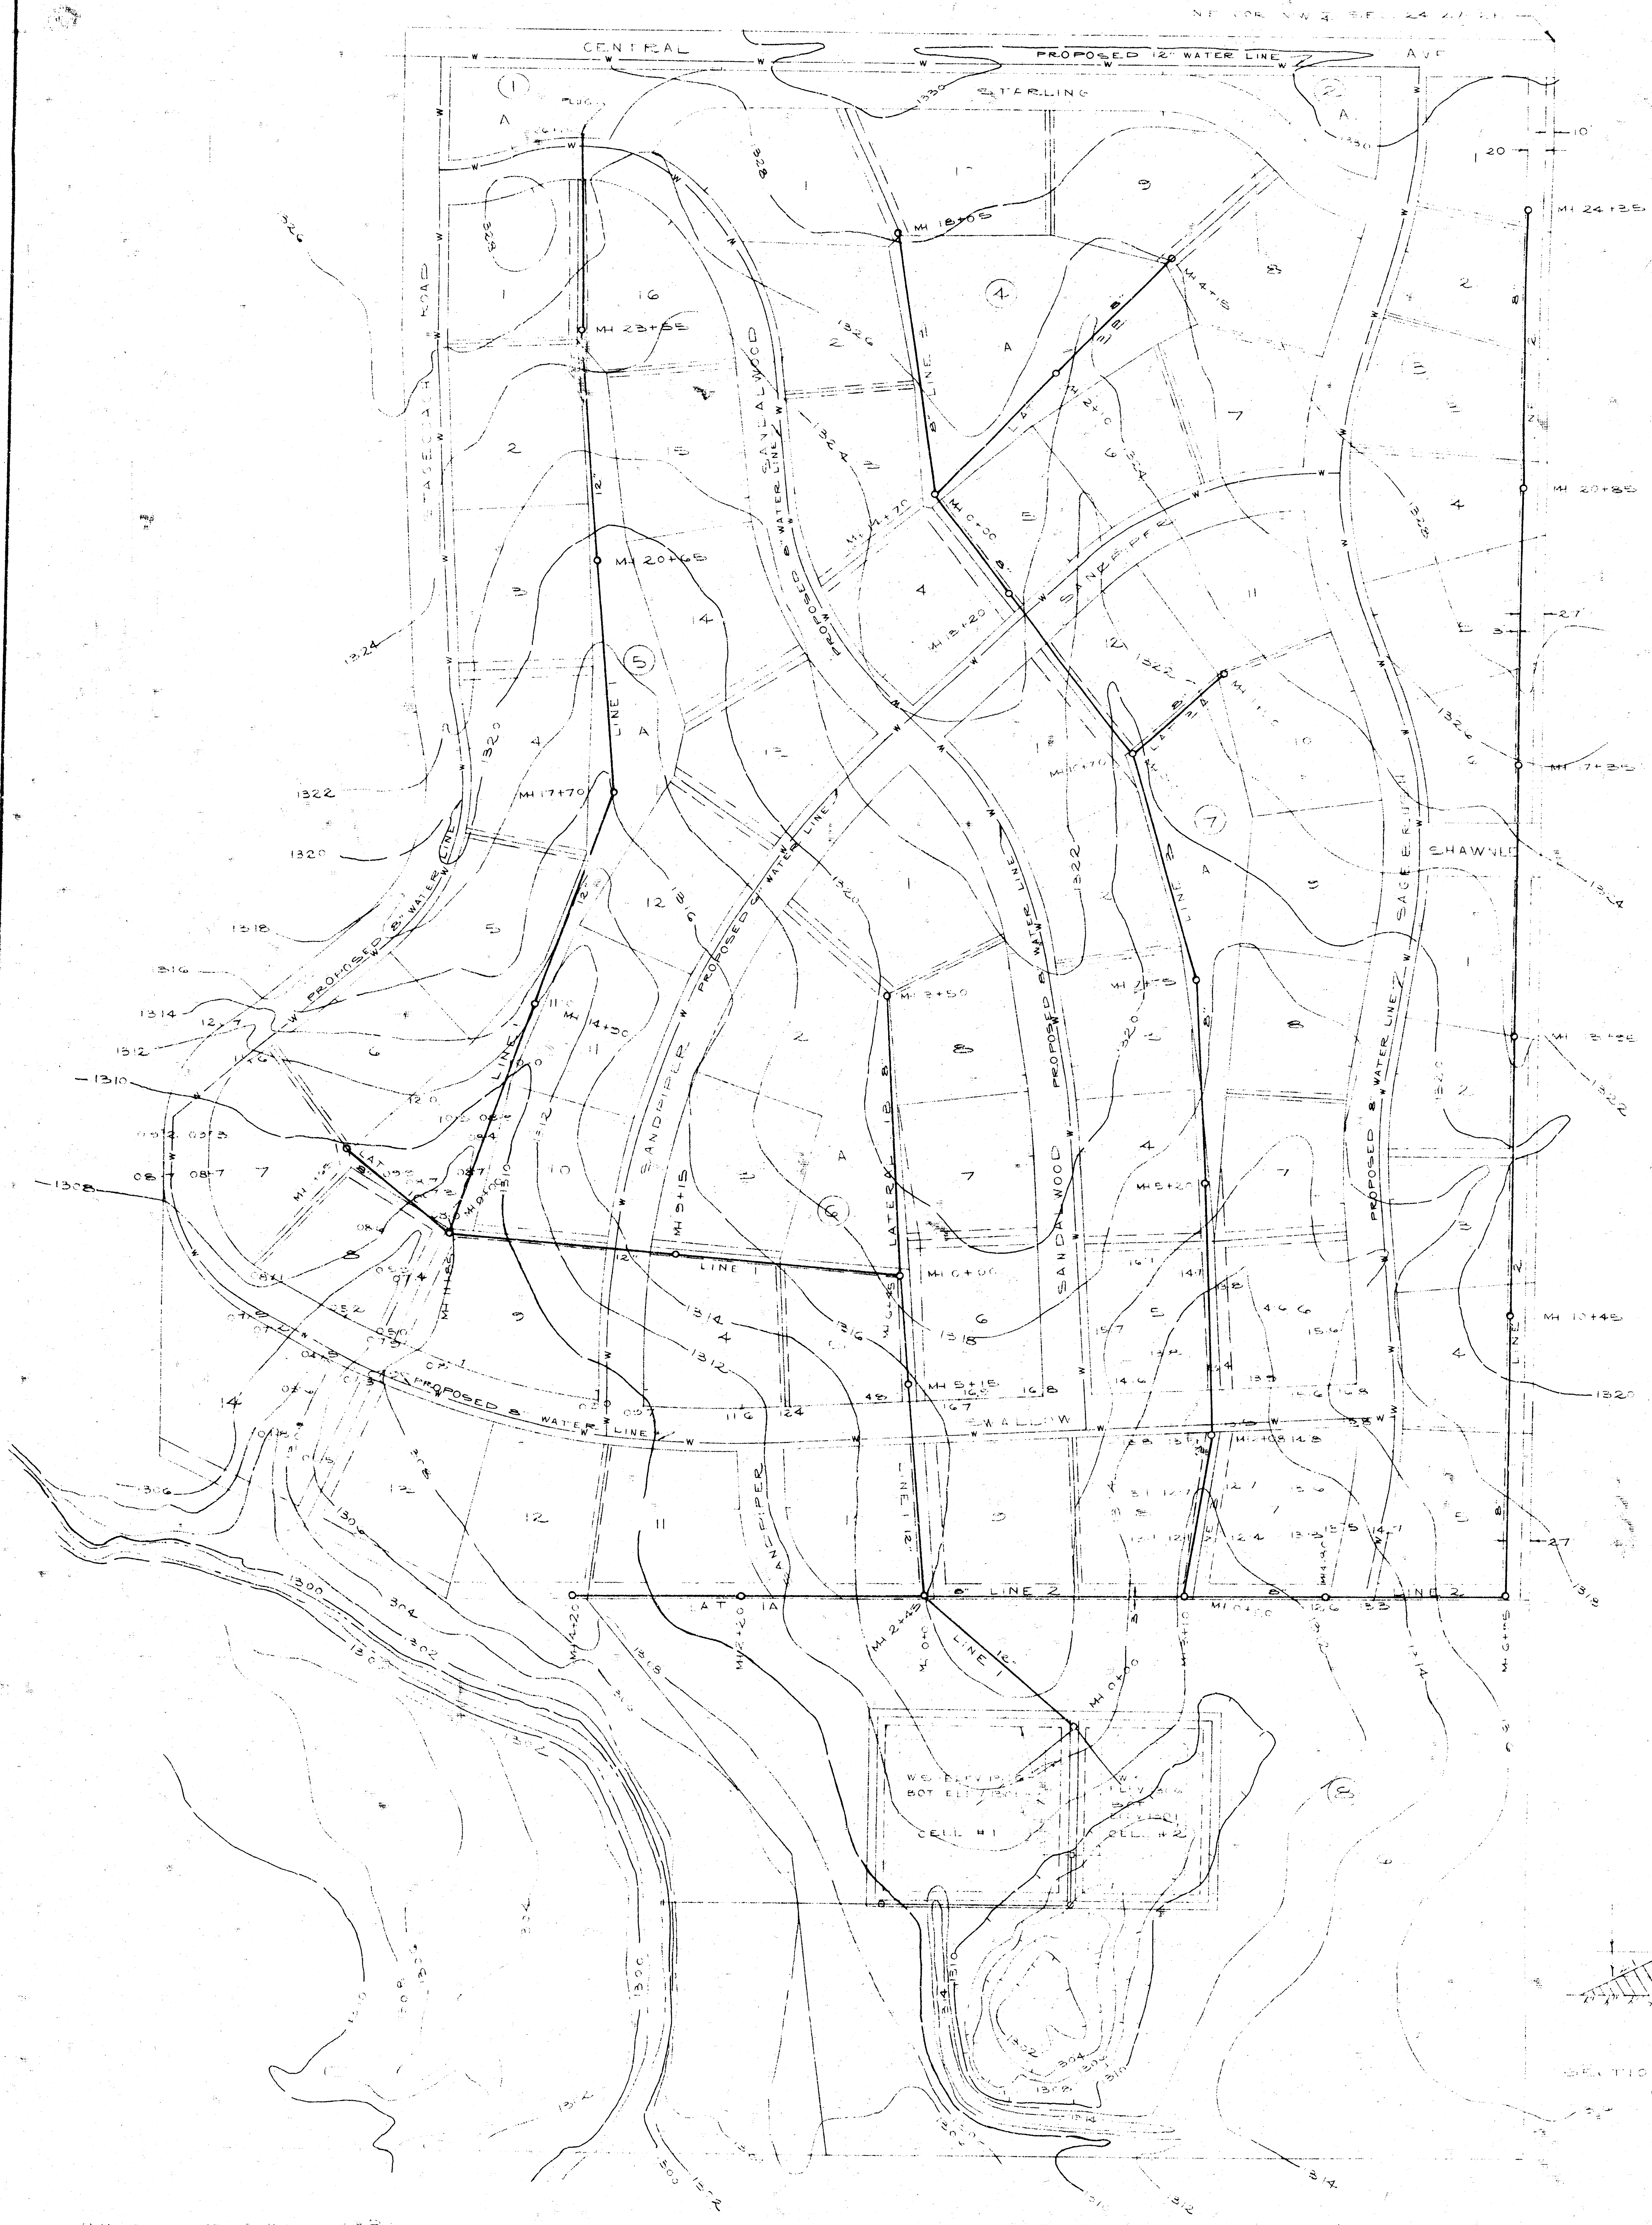




BM 111 - 1320.25 - 67' NAIL IN EAST CORNER OF LOT 1, SHADYBROOK FARM ADDITION
 67' SOUTH 1/4 SEC 24-27-2E

SHADYBROOK FARM ADDITION
 SANITARY SEWER

NOTE
 MINIMUM COMPACTED FILL
 REQUIREMENTS ARE
 3 FT ABOVE TOP OF PIPE WITH A
 10 FT TOP AND 2:1 SLOPE.
 ALL COMPACTED FILL IN LOW
 AREAS SHALL BE MADE
 PRIOR TO INSTALLATION
 OF SEWER.

K. S. TAYLOR, P.E.
 SEPT 21, 1972

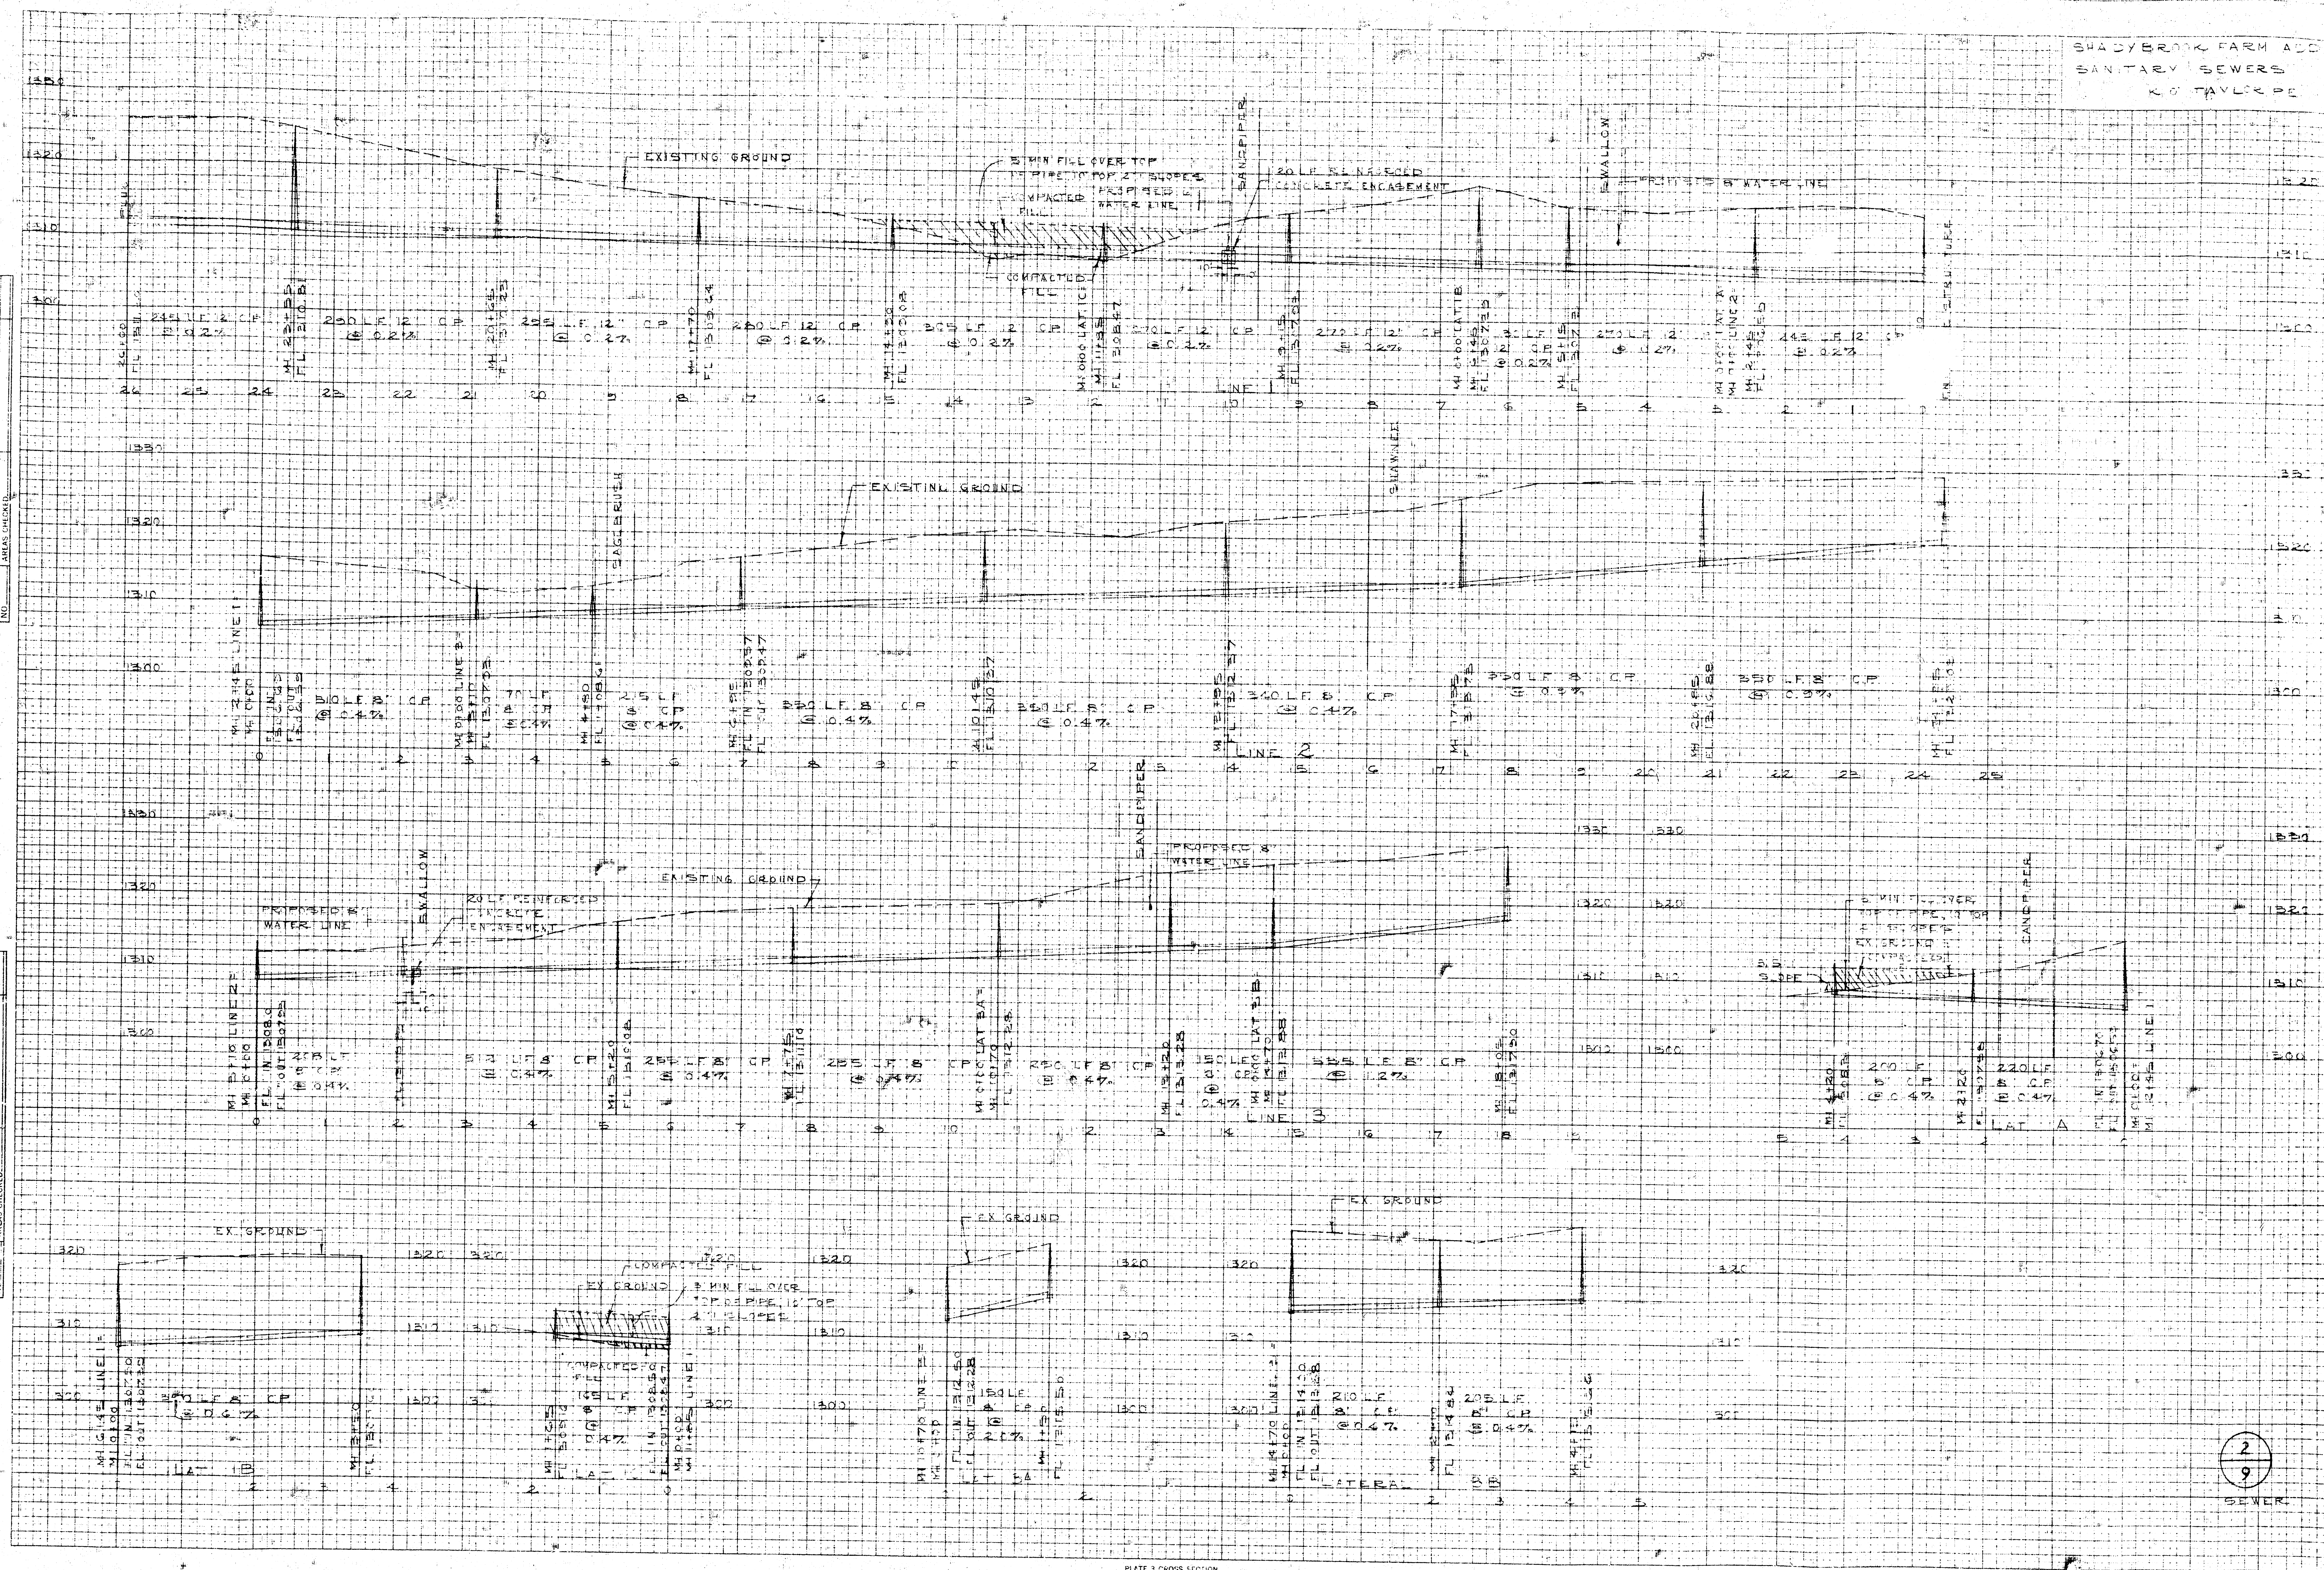

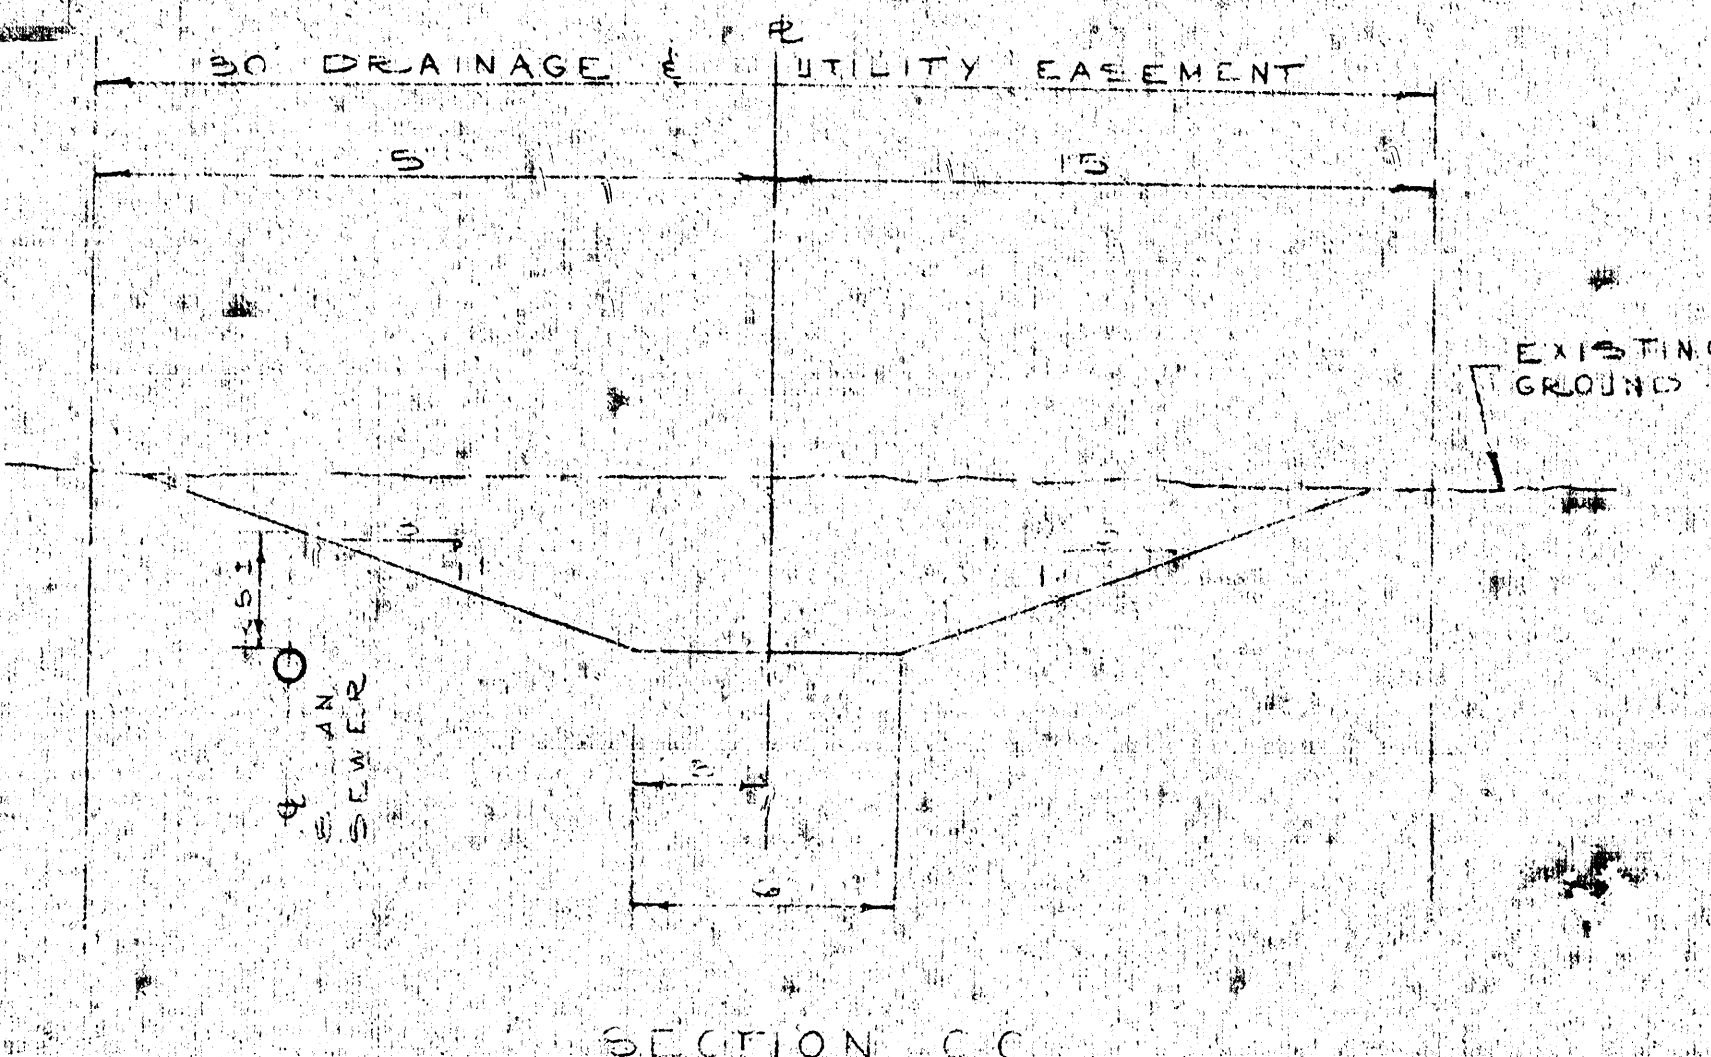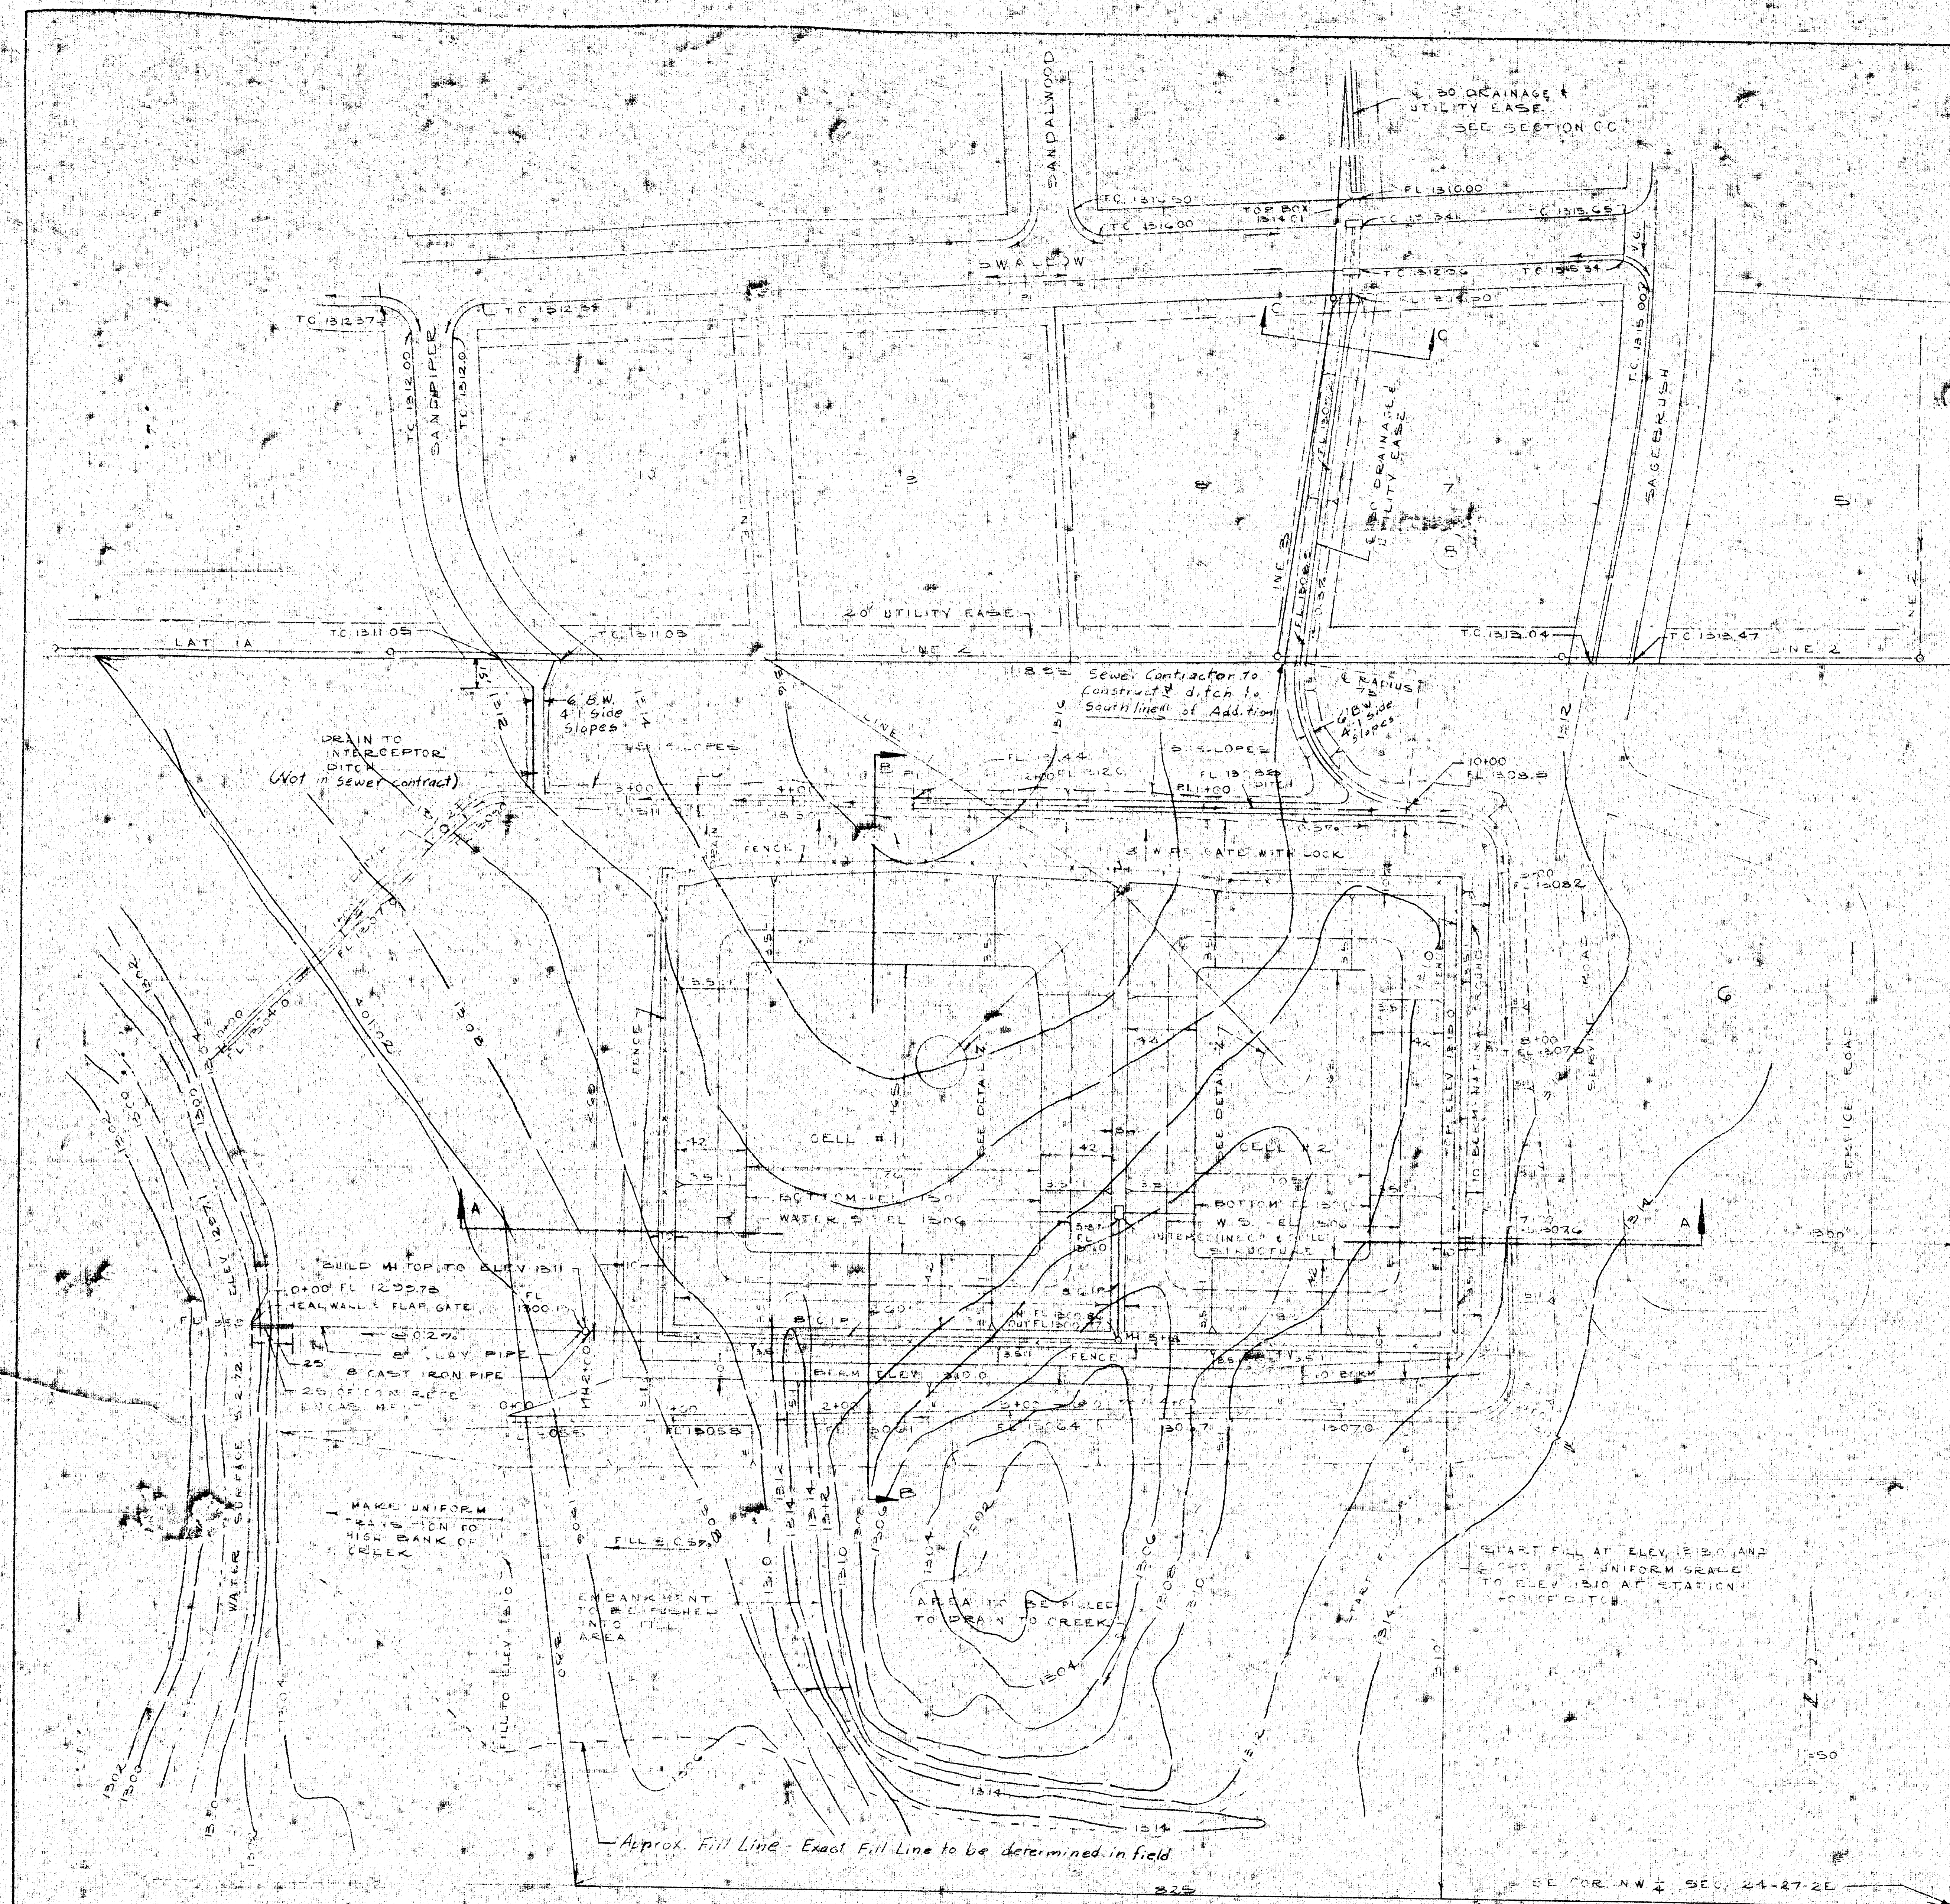

SHADYBROOK FARM ADDITION
WASTE STABILIZATION PONDS

K. O. TAYLOR, P.E.
SEPT 21, 1972