

LAT. 2nd S.S. No. 1

BM. 1888. E. in Kerb, c. of concrete walk N. s.w. cor. Boston & Santa Fe.

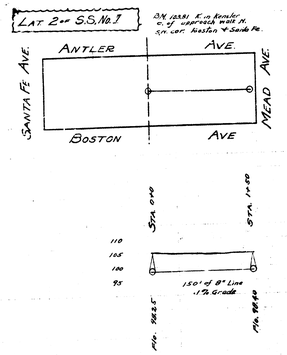

LAT. 1 - DIST. G. S.S. No. 12.

B.M. - 1308 - 2 in. c.i. curb, N.E. cor. Estelle & 13th.

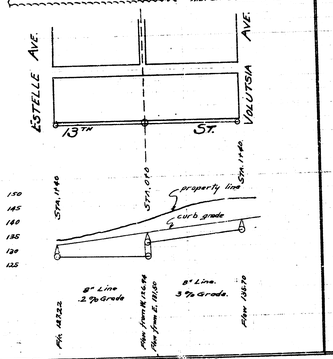

LAT. A, DIST. 1. S.S. No. 12.

B.M. 106.96 B. in Rockridge - West end c.h. rail. S.W. cor. Hillside & Gilbert.

