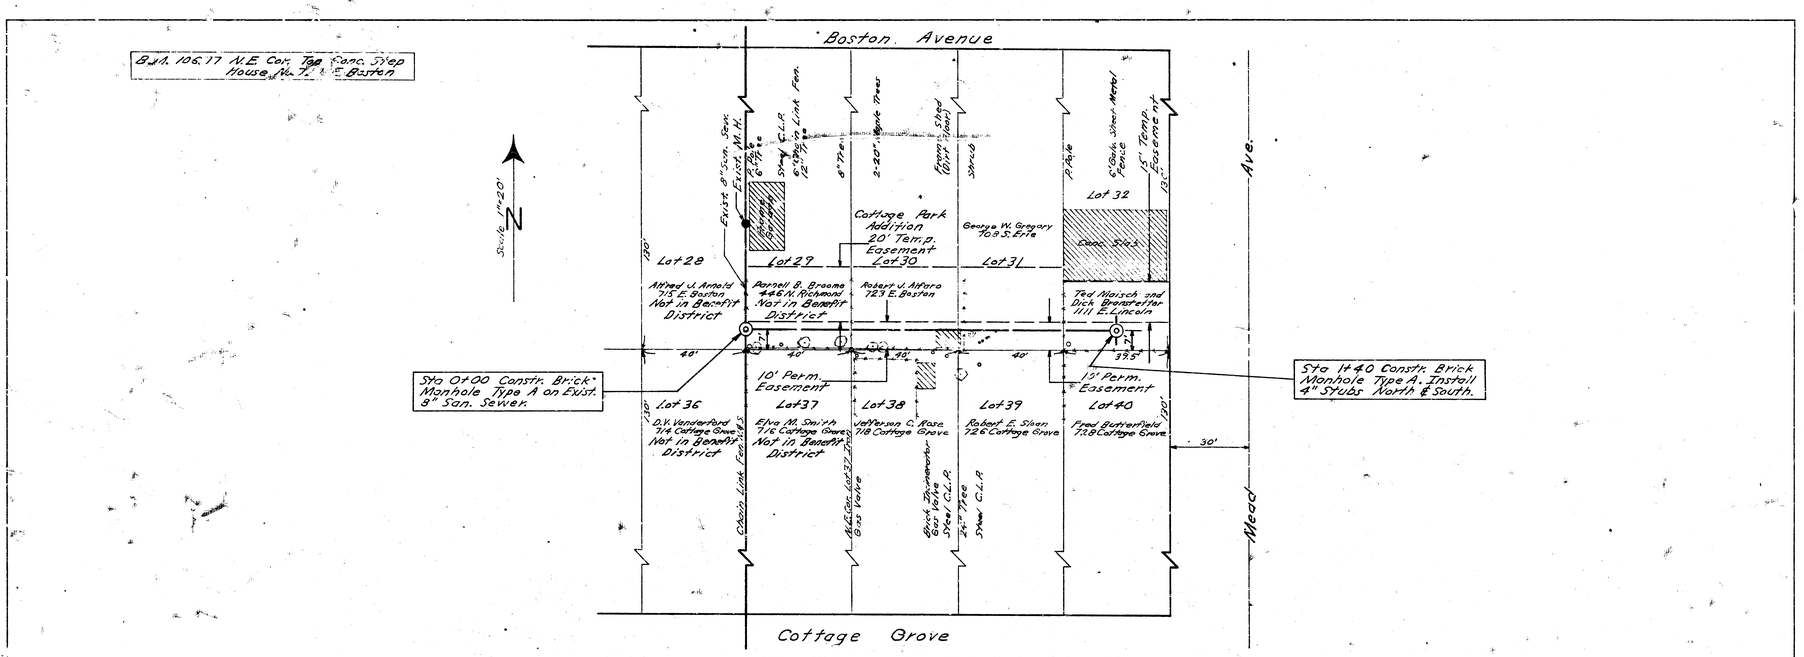

Note: All lots are located in Cottage Park Addn. between Boston Ave and Cottage Grove.

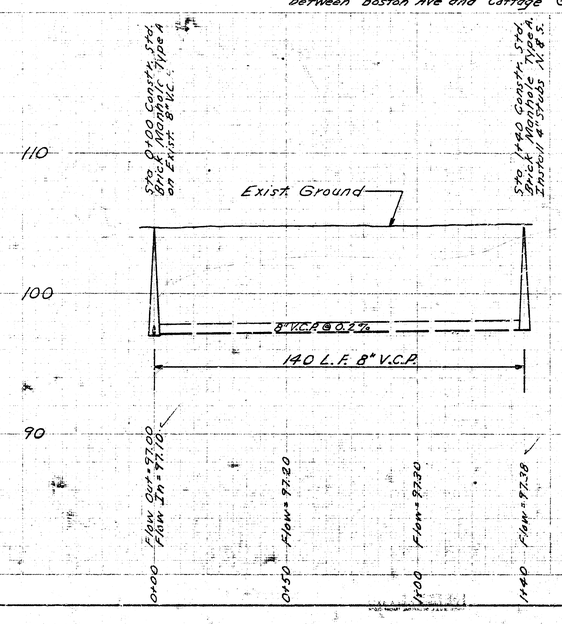

Plan Scale 1"=20'
Profile Scale Horiz. 1"=20'
Vert. 1"=4'

LAT. 11, S.S. 1
CITY OF WICHITA, KANSAS
B. E. SMITH, CITY ENGINEER
PROJ. NO. C 27-45
DATE: MAY 1968