Plan by U.R.W.
No Notes


B. M. 119.83 SE cor. Bot. Conc. Step
House # 1501 N. Market St.


N

Plan Scale 1" = 40'
Profile Scale 1" = 40' Horz.
1" = 4' Vert.

NOTE:
Contractor is to uncover exist. pipes at sta. 0+000 and sta. 2+60 ± so that field Engr. can determine grade of sewer.

NOTE:
Service connections shall be bid as a lump sum unit and shall include all material, labor, equipment, tools and any other incidental necessary to complete the work. (Permits will be required for each reconnection) But No fee will be charged.

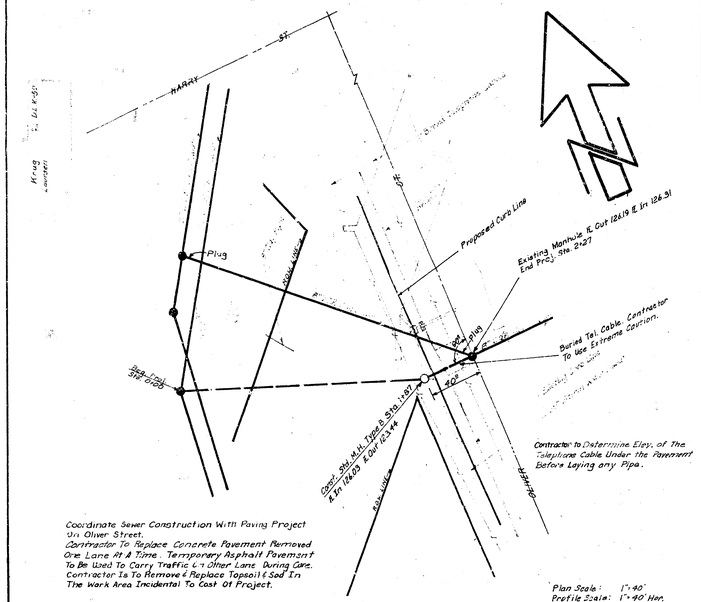

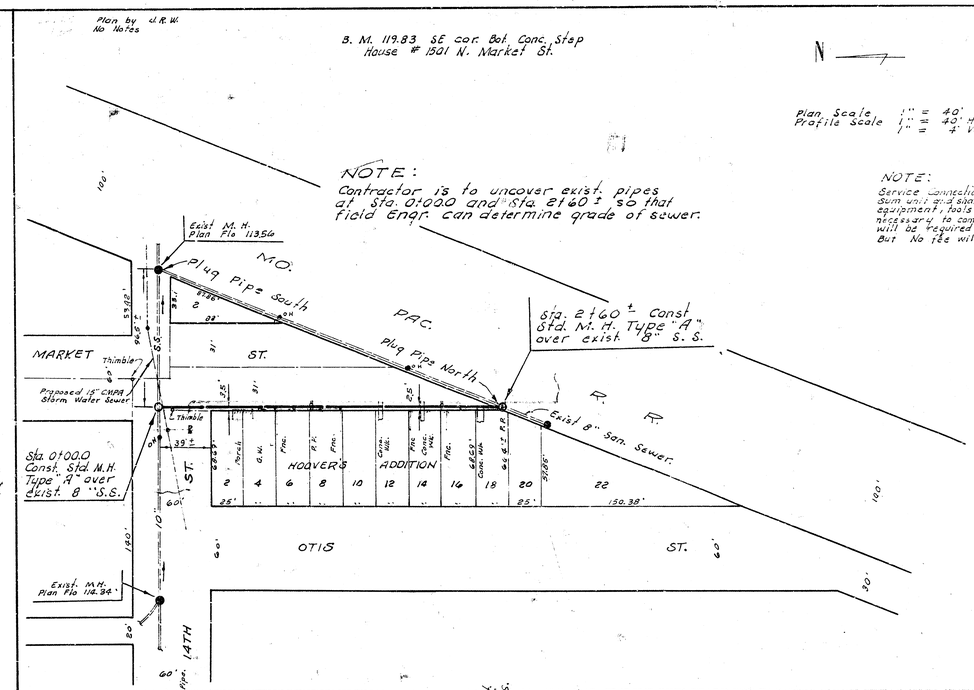

SANITARY SEWER RELOCATION IN CONJUNCTION WITH HARRY & OLIVER STREET INTERSECTION.
CITY OF WICHITA, KANSAS
R.W. LINN CITY ENGINEER
DATE: MAY 1971
PROJ. NO. DAKS 5700-48

RELOCATION AND RECONSTRUCTION OF SPUR SOUTH FROM WEST SUBMAIN B ON FOURTEENTH ST., SANITARY SEWER NO. 1
CITY OF WICHITA KANSAS
R. W. LINN CITY ENGINEER
JULY 1971 GUK R 532 - 280

14 3 1