


B.M. 115.75 Top 20th Spike E.S. Power Pole S'ly of E. Glenn, & S.S. 3rd.

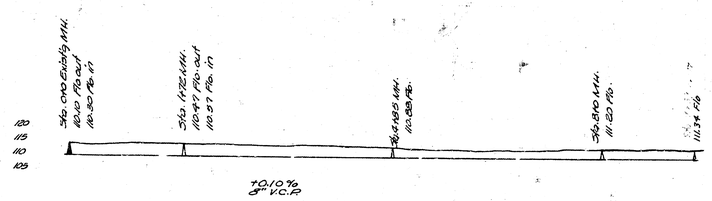

DETAIL OF CONCRETE ENCASEMENT



Note: Any Sewer Pipe with less than 30" Cover to be Concrete Encased.

Lot N 53° E

PRIVATE SEWER - GOSSARD SUB-DIVISION.

City of WICHITA, KANSAS

L.K. WHITE CITY ENGINEER

Date 9-25-50