Survey: King Cord: DLK 18
Plan: Schmitt
Checked:

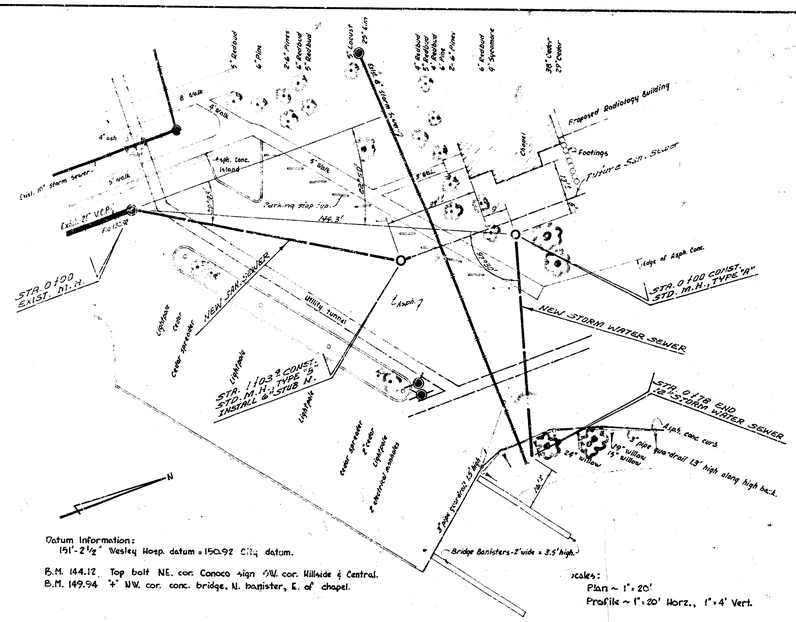

Datum Information:
151'-2½" Wesley Hosp. datum = 150.92 C.I.G. datum.

B.M. 144.12 Top bolt N.E. cor. Conoco sign S.W. cor. Hillside & Central.
B.M. 149.94 4" N.W. cor. conc. bridge, N. banister, E. of chapel.

Scales:
Plan ~ 1" = 20'
Profile ~ 1" = 20' Horz., 1" = 4' Vert.

GENERAL NOTES
Repair asphalt parking lot.

NOTE TO CONTRACTOR:
[illegible] as constructed under [illegible] of the City [illegible] Contract. The [illegible] Engineering [illegible] work.

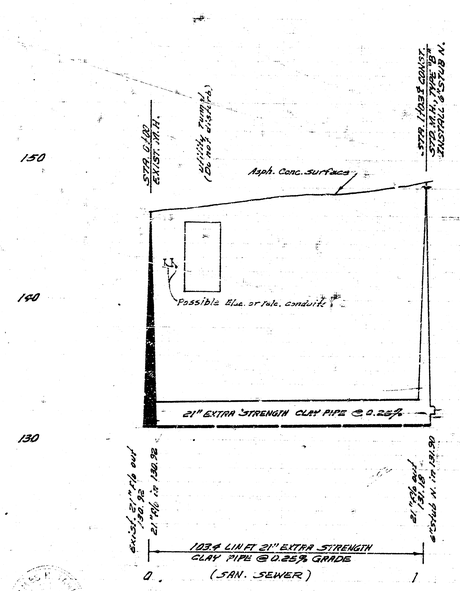

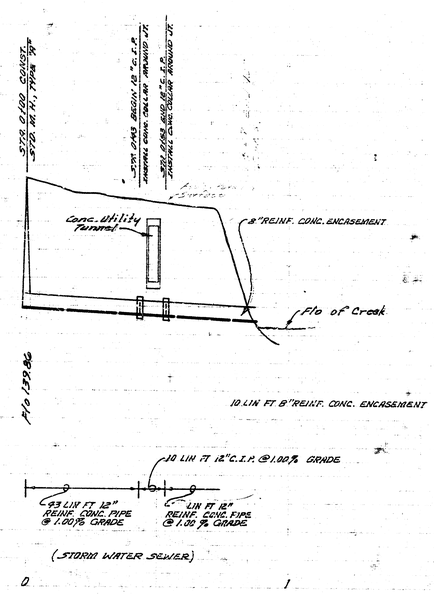

Ext. to Lat. 1 Wesley Interceptor & Storm Water Sewer
City of Wichita, Kansas.
B. E. Smith City Engineer
Date: Private Project

8 13 3 (10)