


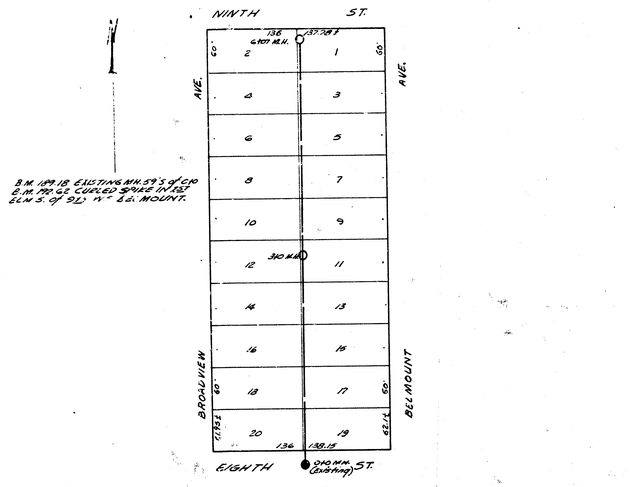


LAT. 29, DIST. A, MAIN 12.

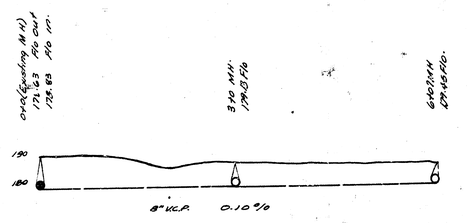

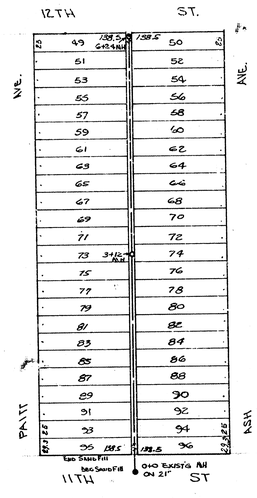

B.M. 118.97 N.W. COR. PORCH HOUSE 1114 N. ASH

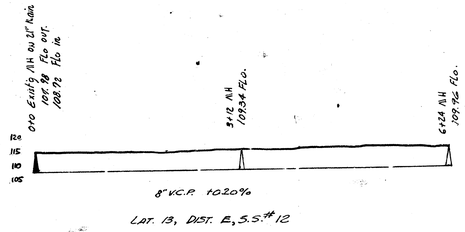

LAT. 13, DIST. E, S.S.# 12

NOTE: Building's both sides of alley at Station 2+50 making close working quarter's. Approx. 30' may have to be hand work.

LAT. 29 DIST. A. MAIN 12
LAT. 13, DIST. E, SS# 12
CITY OF WICHITA, KANSAS.
C.K. White ... City Engineer
Feb. 1968 Proj. No. C 27-30