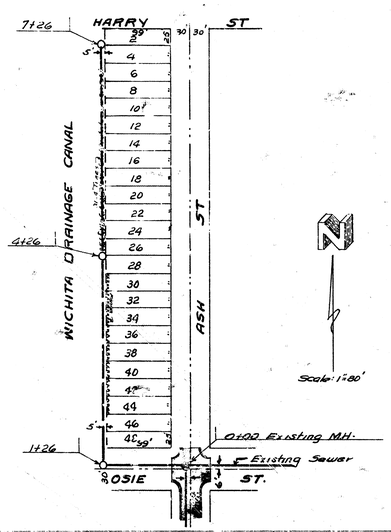

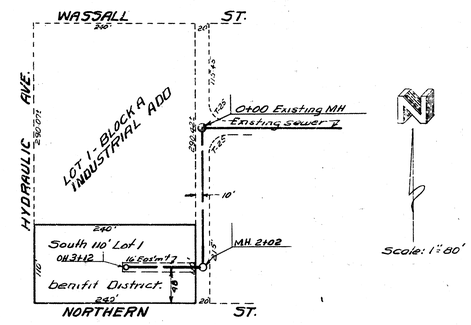

B.M. 101.82 So. rim of MH 0+00

B.M. 93.31 So. rim MH 0+00

Date 9-11-53
Drawn by McClain
Checked by
Book No. 67-V

Date 9-16-53
Drawn by McClain
Checked by
Book No. 67-V

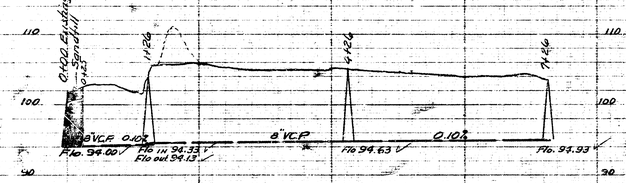

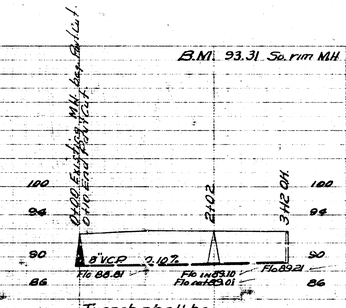

Trench shall be sand backfilled within 1' of top of ground.

LAT. 20 DIST. A's S.S.12
CITY OF WICHITA KANSAS
B.E. SMITH CITY ENGINEER
Proj. No. C 23-43

SUB. LAT 1 - LAT 32 - S.S. 20
CITY OF WICHITA KANSAS
B.E. SMITH CITY ENGINEER
Proj. No. C-23-45