COUNTRY CLUB PLACE

Existing 5.0' Walk

Sta. 1+36 Constr. Std. Brick Manhole

Sta. 3+57 Constr. Std. Brick Manhole

Iron

Iron

HOLYOKE

10' Easement

136'

8'

6'

Sta. 0+00 Constr. Std. Brick Manhole over existing San. Sewer

Sta. 4+93 Constr. Std. Brick Manhole over existing San. Sewer

Existing San. Sewer

Plug

Existing 8"

PROP. BLDG.

Existing Manhole


Plug

Note:

Contractor to excavate existing Line Sta 4+93 to determine actual elevation of line prior to construction.

Plan Scale 1" = 20'

Profile Scale 1"=20' Horiz 1"=4' Vert.

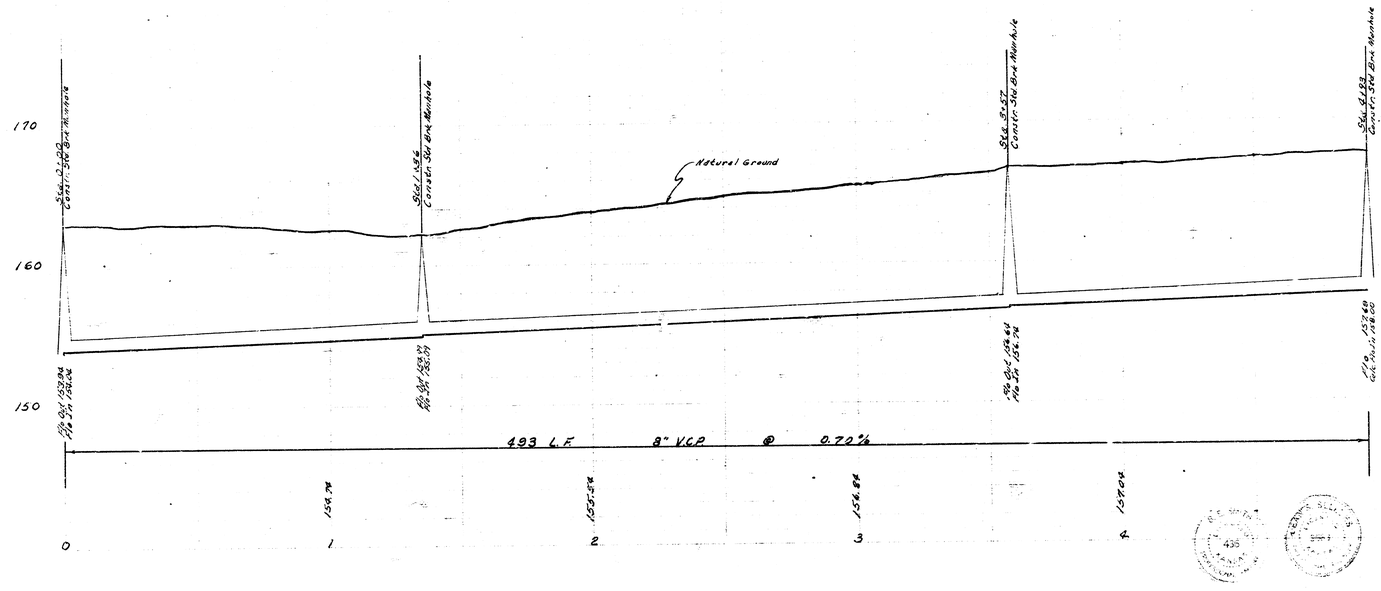

RELOCATION OF PART OF DIST. I. S. S. 12

CITY OF WICHITA, KANSAS

B.E. SMITH CITY ENGINEER

PRIVATE CONTRACT

DATE JUNE 1963