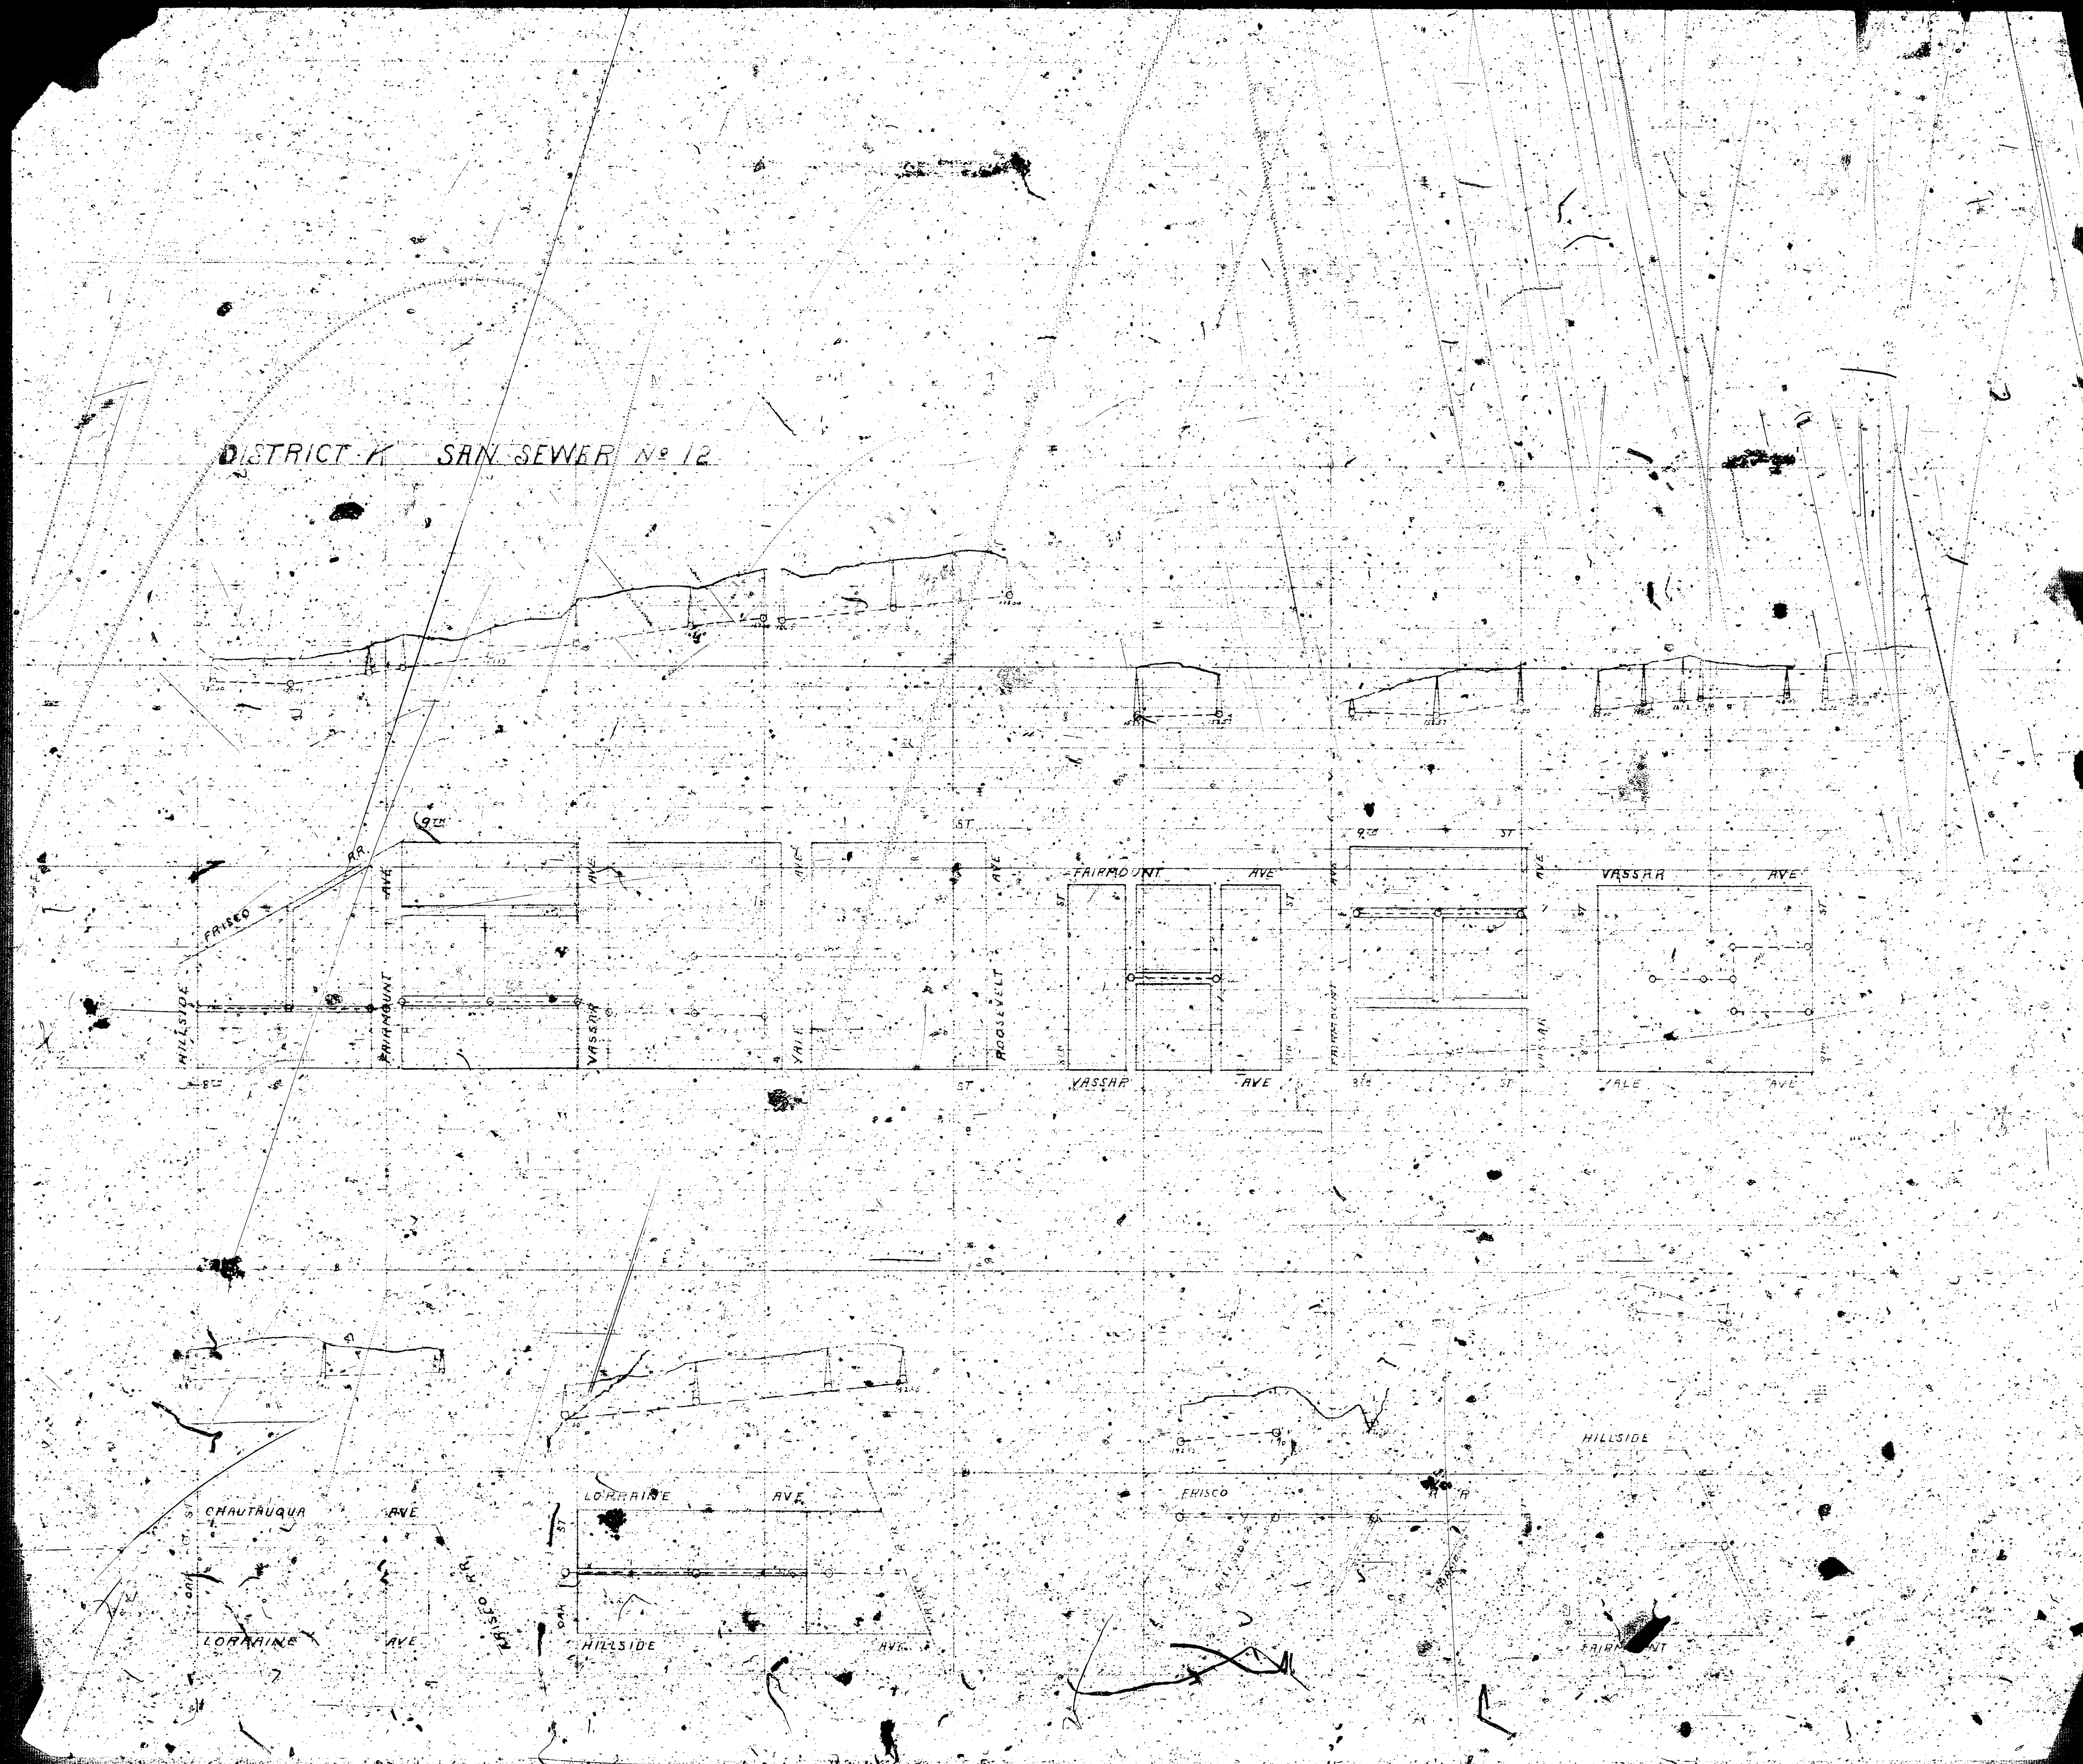

DISTRICT K SAN SEWER No 12
9TH
RR
FRISCO
HILLSIDE
FAIRMOUNT AVE
VASSAR
YALE
ROOSEVELT
ST
FAIRMOUNT AVE
VASSAR AVE
8TH ST
9TH ST
FAIRMOUNT
VASSAR AVE
YALE AVE
CHAUTAUQUA AVE
LORRAINE AVE
FRISCO RR
LORRAINE AVE
OAK ST
HILLSIDE AVE
HILLSIDE
FRISCO RR
FAIRMOUNT