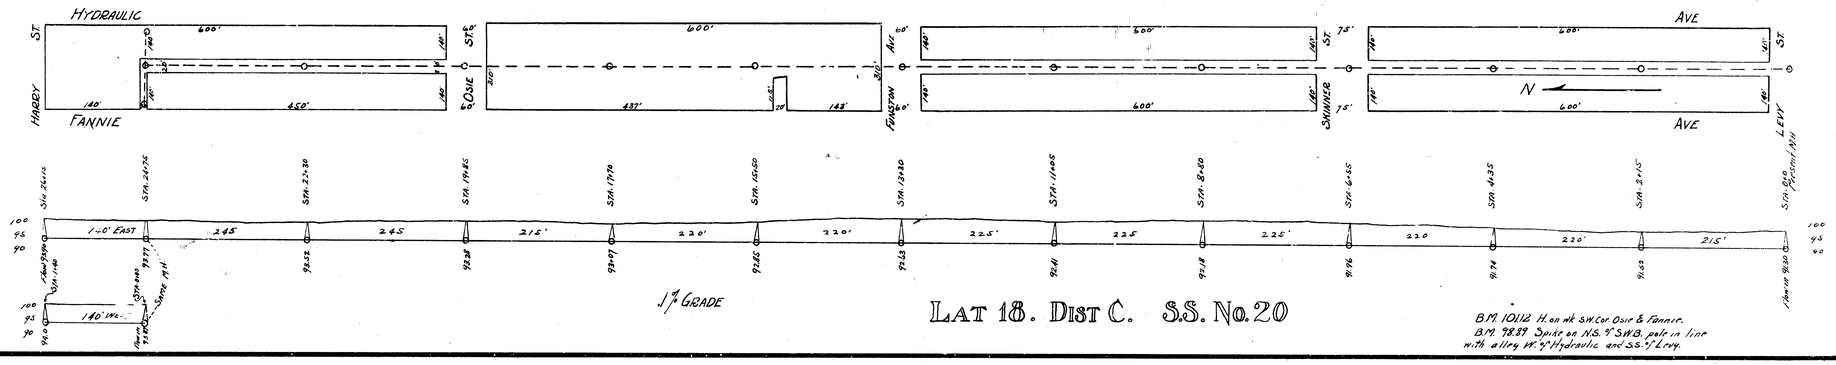

LAT 18. DIST C. S.S. No. 20

B.M. 101.12 H. on nk. S.W. Cor. Osie & Fannie.
B.M. 98.89 Spike on N.S. of S.W.B. pole in line with alley W. of Hydraulic and S.S. of Levy.

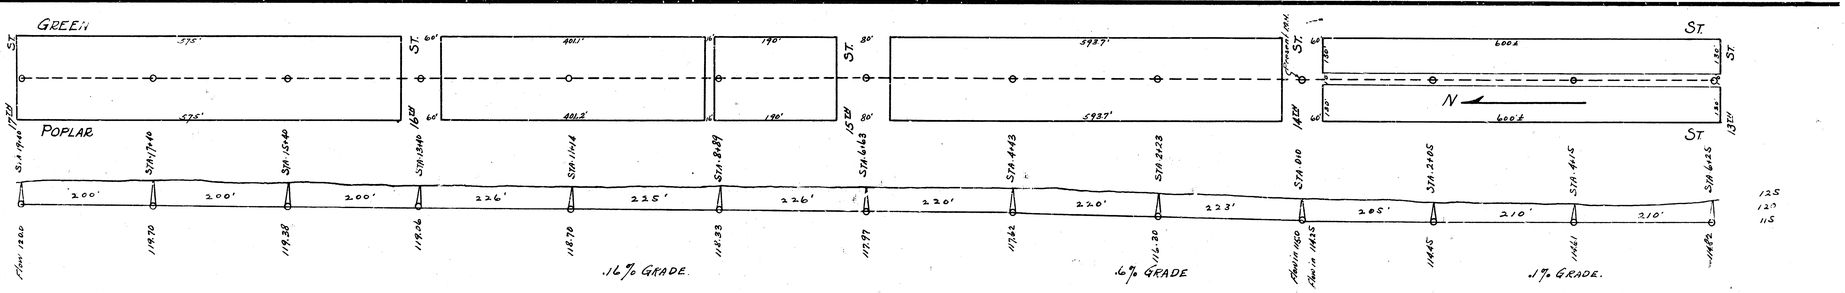

B.M. 122.87 K. in Kensler Cor. wk. at W.S. of Alley Curb N. side 13th.
B.M. 121.96 K. in Kensler Cor. wk. S.W. Poplar & 14th.
B.M. 118.94 Iron in Hamile Cor. of Grove & 13th.

LAT. K DIST. O. S.S. No. 12

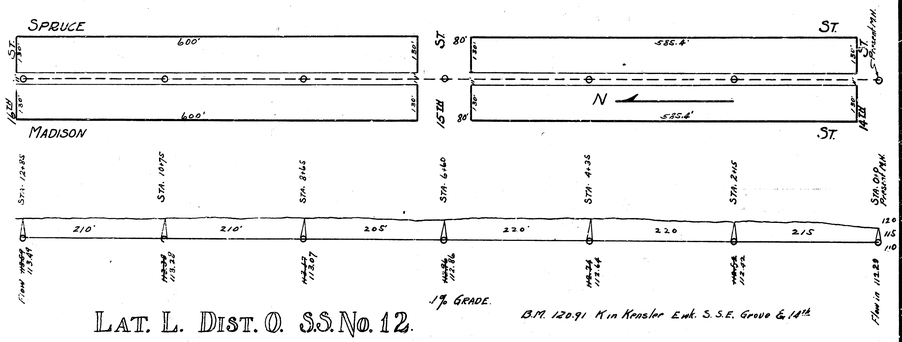

B.M. 120.91 K in Kensler E. wk. S.S.E. Grove & 14th.

LAT. L. DIST. O. S.S. No. 12.

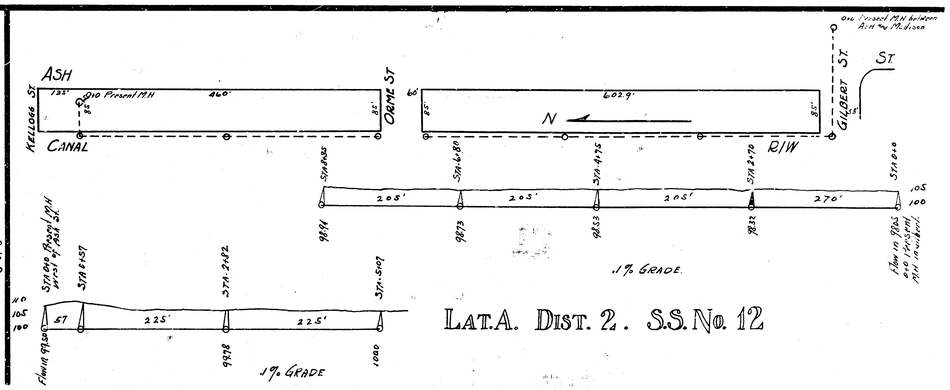

LAT. A. DIST. 2. S.S. No. 12