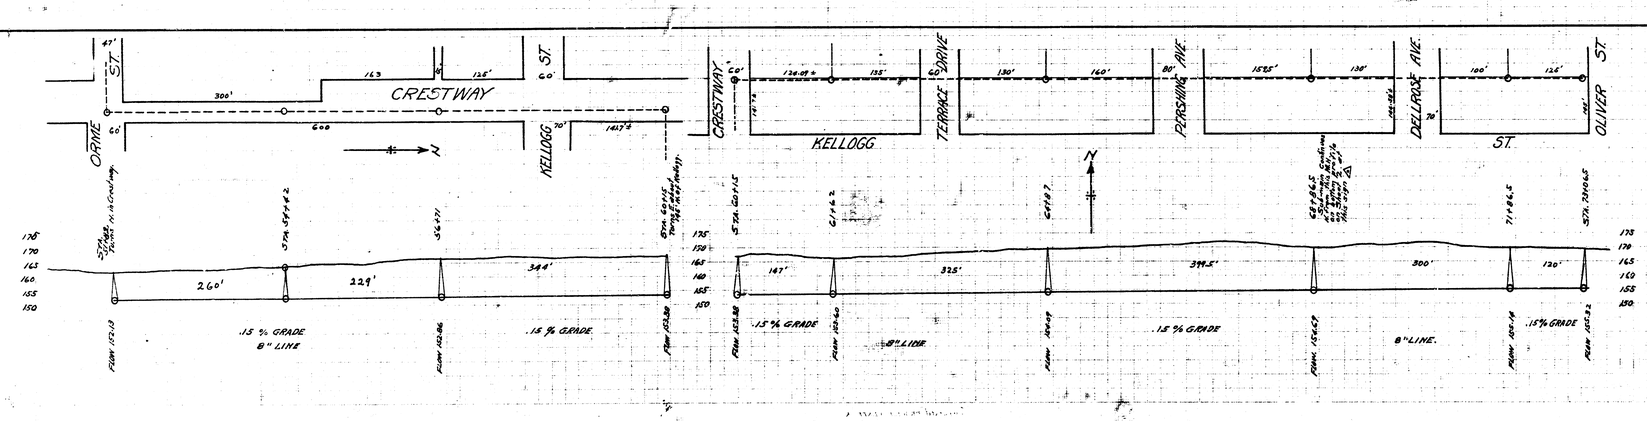
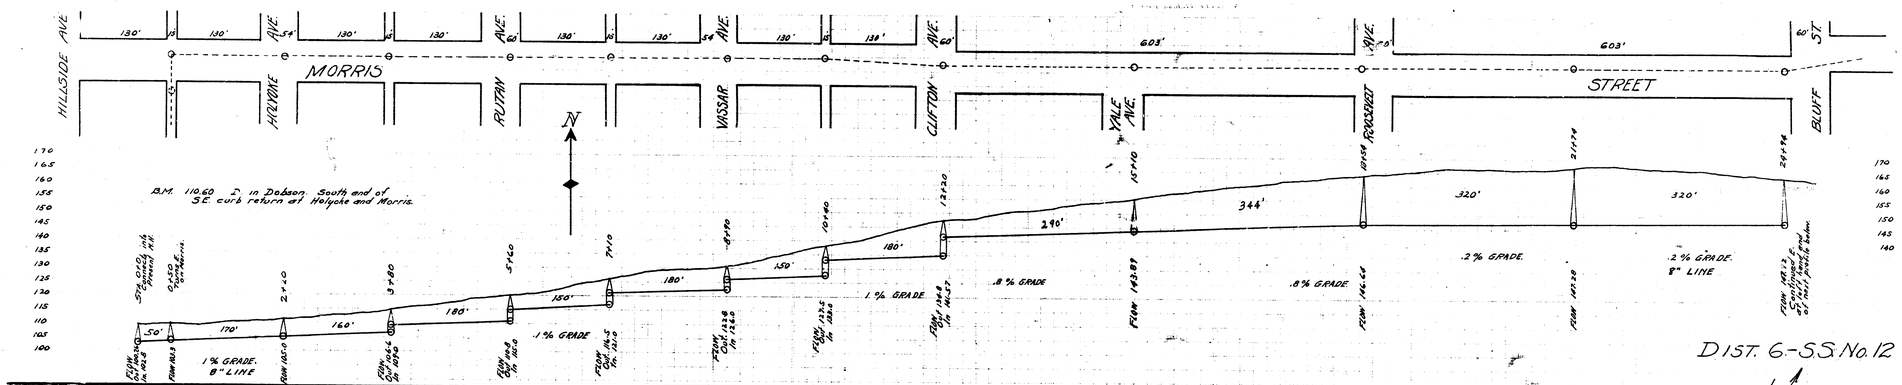
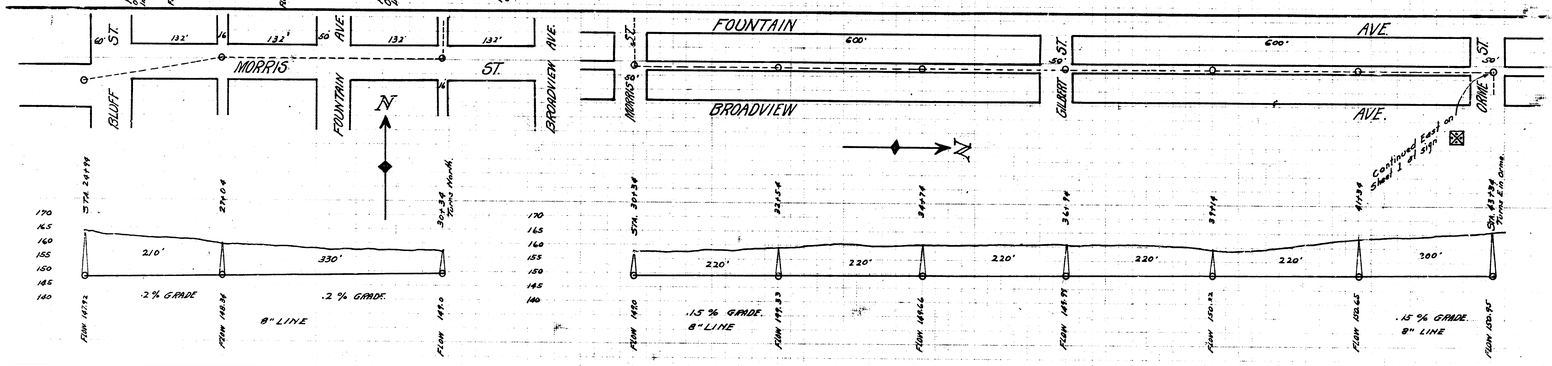
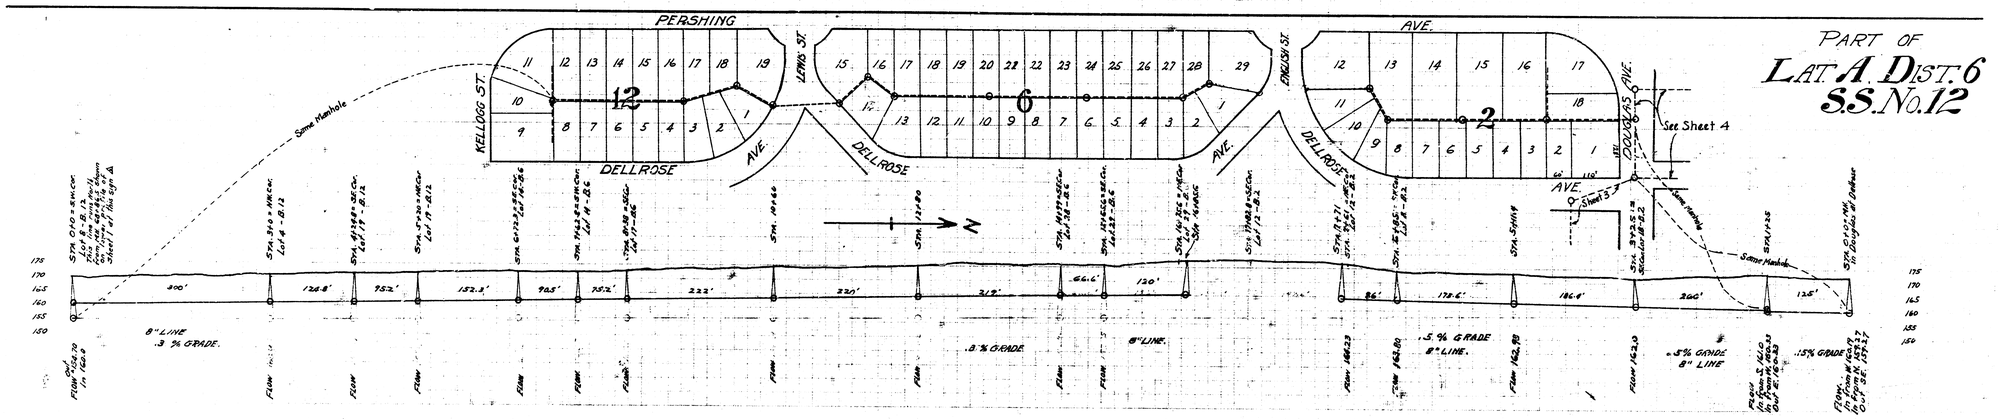




DIST. 6.
S.S. No. 12.
SHEET 1.


HILLSIDE AVE
MORRIS
STREET
HOLYOKE AVE.
RUTAN AVE.
VASSAR AVE.
CLIFTON AVE.
YALE AVE.
FOREST ROAD
BLUFF ST.
130'
603'
B.M. 110.60 2" in Dobson South end of S.E. curb return at Holyoke and Morris.
N
344'
290'
320'
320'
180'
150'
170'
160'
1% GRADE. 8" LINE
1% GRADE
.8% GRADE
.2% GRADE
.2% GRADE. 8" LINE
DIST. 6-S.S. No. 12
PART OF
LAT. A. DIST. 6
S.S. No. 12

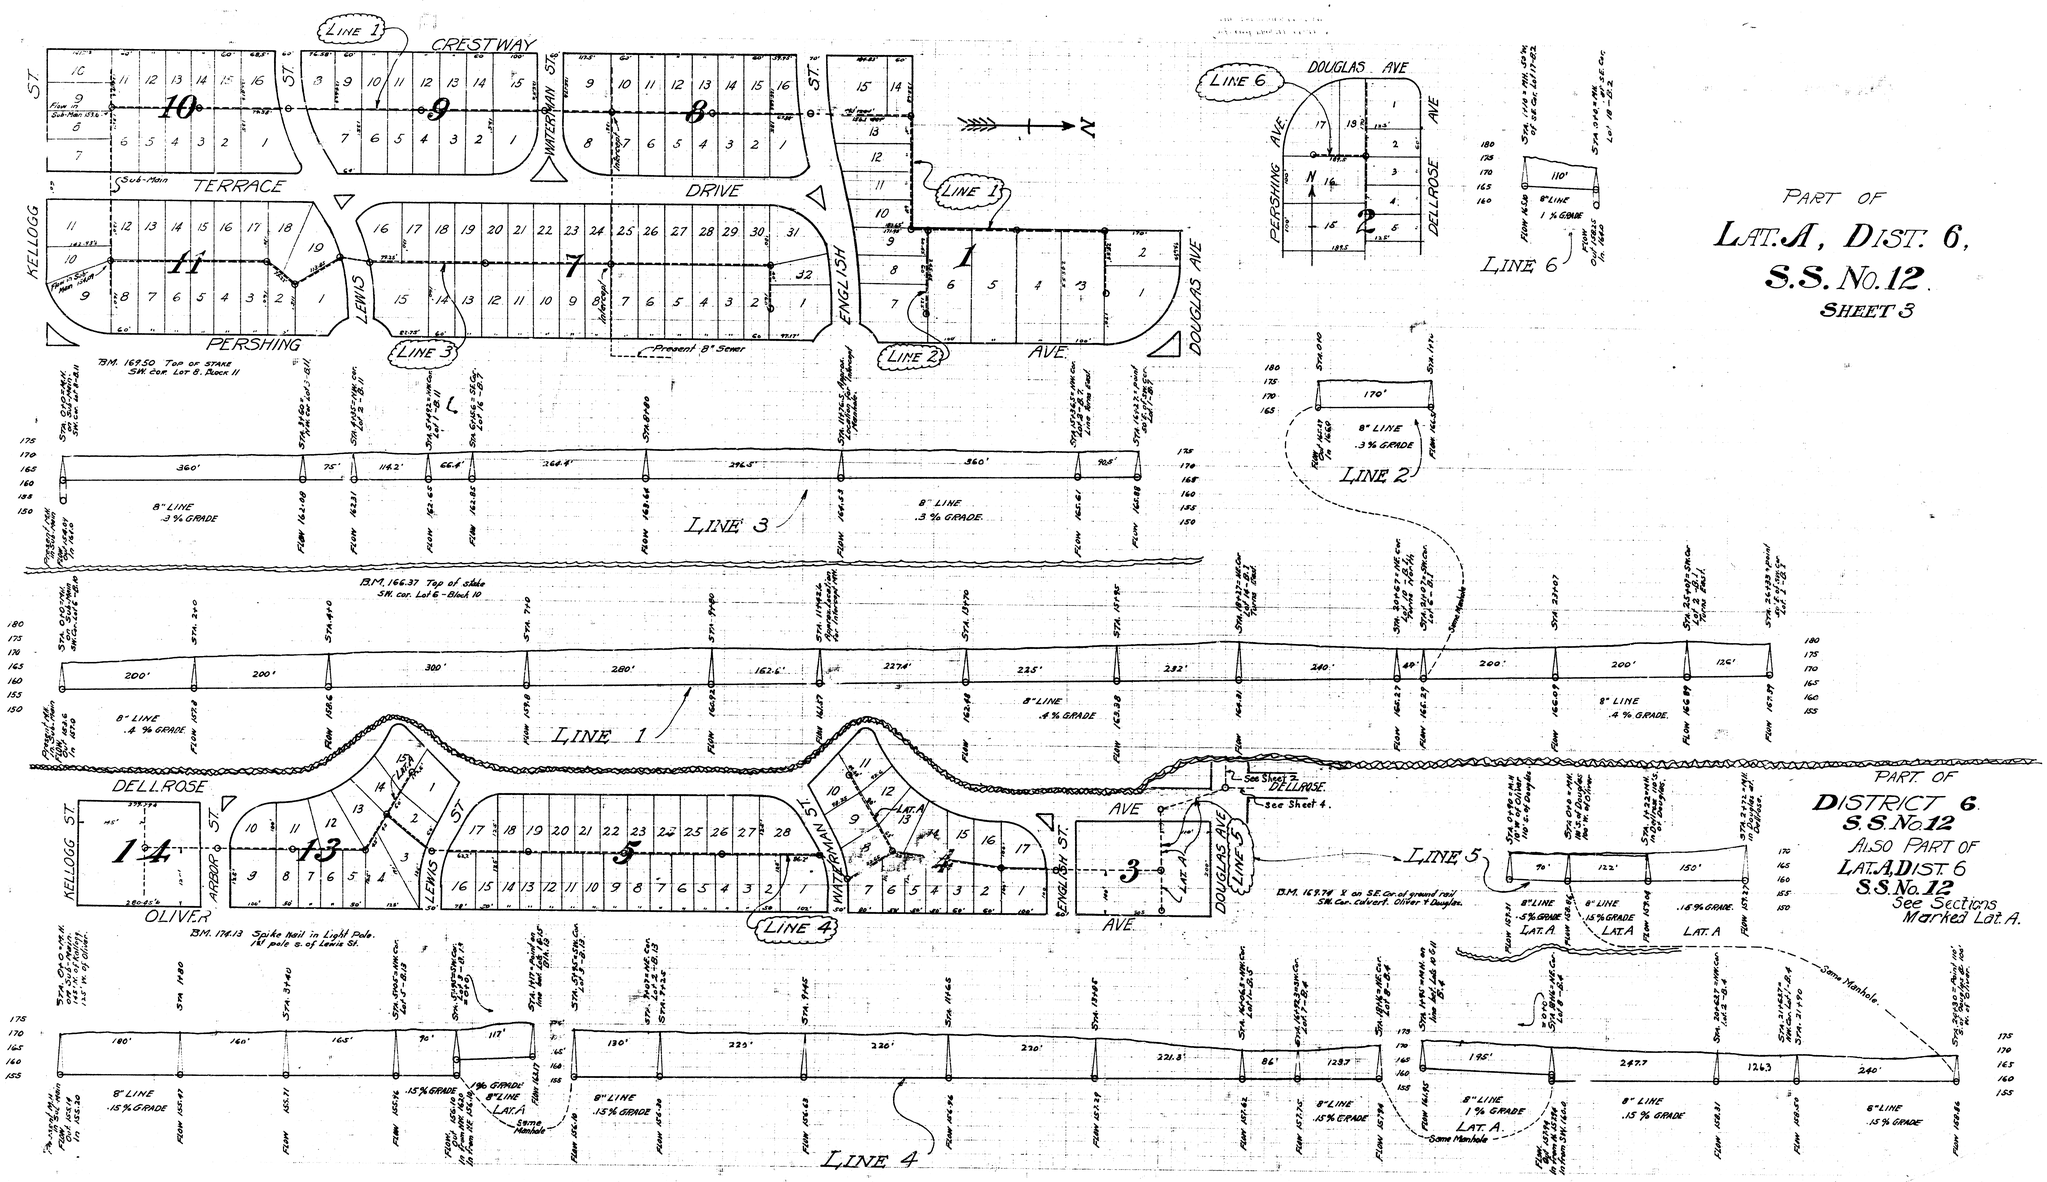

MORRIS ST.
FOUNTAIN AVE.
BROADVIEW AVE.
BLUFF ST.
MORRIS ST.
GILBERT ST.
OWNE ST.
BROADVIEW
AVE.
600'
Continued East on Sheet 1 at Sta.
N
210'
330'
220'
.2% GRADE.
8" LINE
.15% GRADE.
DIST 6
S.S. No. 12.
SHEET 2.


PERSHING AVE.
KELLOGG ST.
LEWIS ST.
ENGLISH ST.
DOUGLAS AVE.
DELLROSE AVE.
Some Manhole
See Sheet 4
Sheet 3
400'
.3 % GRADE.
.8% GRADE
.5% GRADE
.15% GRADE

PART OF

LAT. A, DIST. 6, S.S. NO. 12.

SHEET 3



PART OF

DISTRICT 6.
S.S. No. 12
ALSO PART OF
LAT. A DIST. 6
S.S. No. 12
See Sections
Marked Lat. A.

PERSHING AVE.

DELLROSE

DOUGLAS AVE.

OLIVER ST.

CENTRAL AVE.

1ST ST.

2ND ST.

3RD ST.

B.M. 172.85, Top of thimble, W.S. of Dellrose, at angle point between Lots 20 & 21.

B.M. 169.74 X on S.E. Cor. Ground Rail at S.W. Cor. of Culvert, Oliver and Douglas.

Same Manhole

Same Manhole

Same Manhole

Same Manhole

PART OF
LAT. A., DIST 6,
S.S. No. 12
SHEET 4