BENCHMARKS:
135th St. W. & Pawnee–
City of Wichita Benchmark Disc on
SW Corner of Concrete Base of
High Line Pole.
Elev. = 1359.65 NGVD29

119th St. W. & Pawnee–
City of Wichita Benchmark Disc
0.5 miles S of Kellogg. 42.2' E of
centerline & 6.4" S of Power Pole.
Elev. = 1332.09 MSL

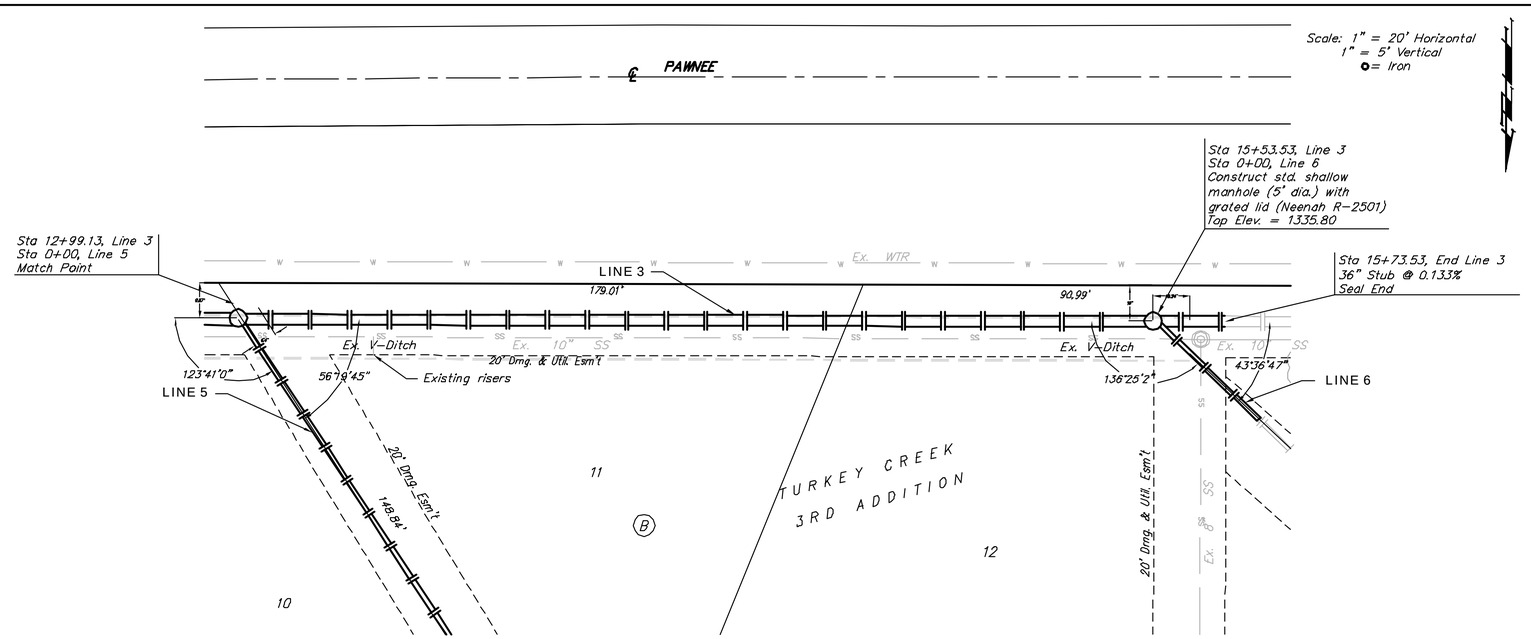

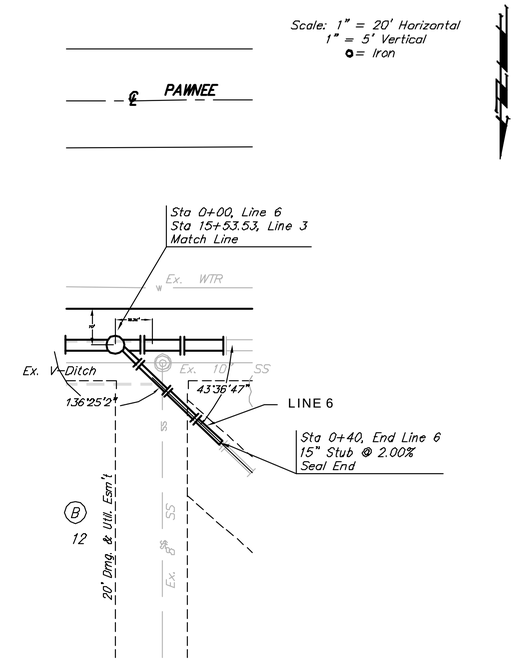

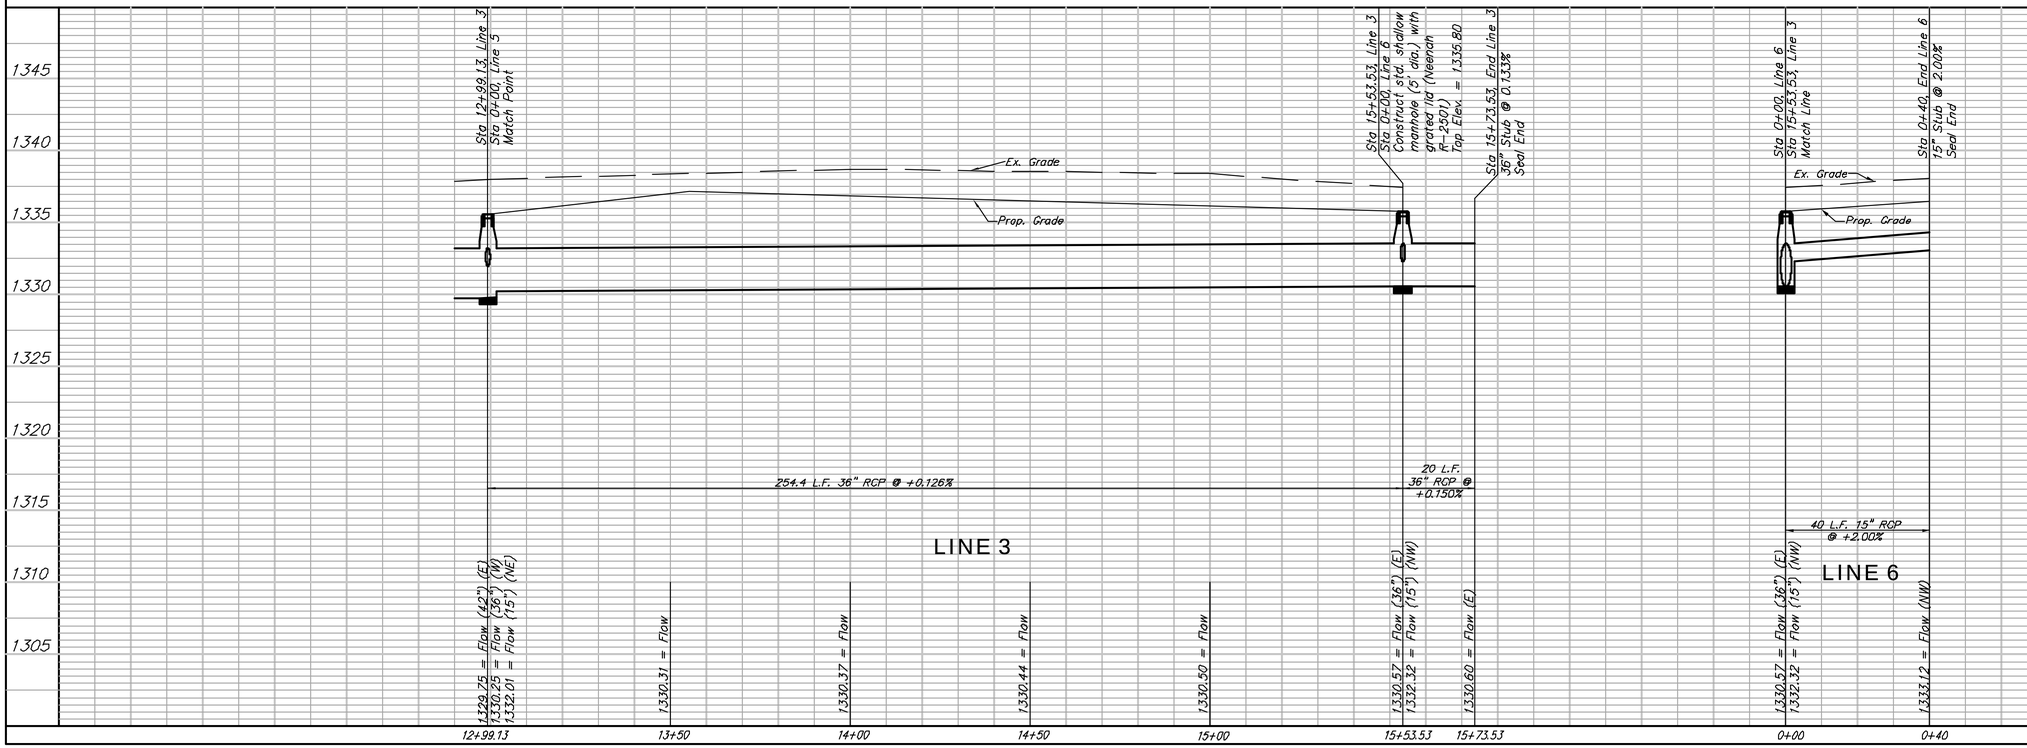

Baughman

TURKEY CREEK 3RD PHASE 1

LINE 3 & 6

STORM WATER SEWER IMPROVEMENTS

Baughman Company, P.A. 313 Hine St. Wichita, KS 67211 P 316.263.7221 F 316.263.0149
ENGINEERING | SURVEYING | PLANNING | LANDSCAPE ARCHITECTURE

PROJECT NUMBER 47284486	DESIGN MWS / DRAWN JRW
REVISIONS	APPROVED MWS / DATE 8/07
	SCALE Noted
	SHEET 24 OF 54

Turkey Creek 3rd\Phase 1\16 27sw01.dwg 0707-E892