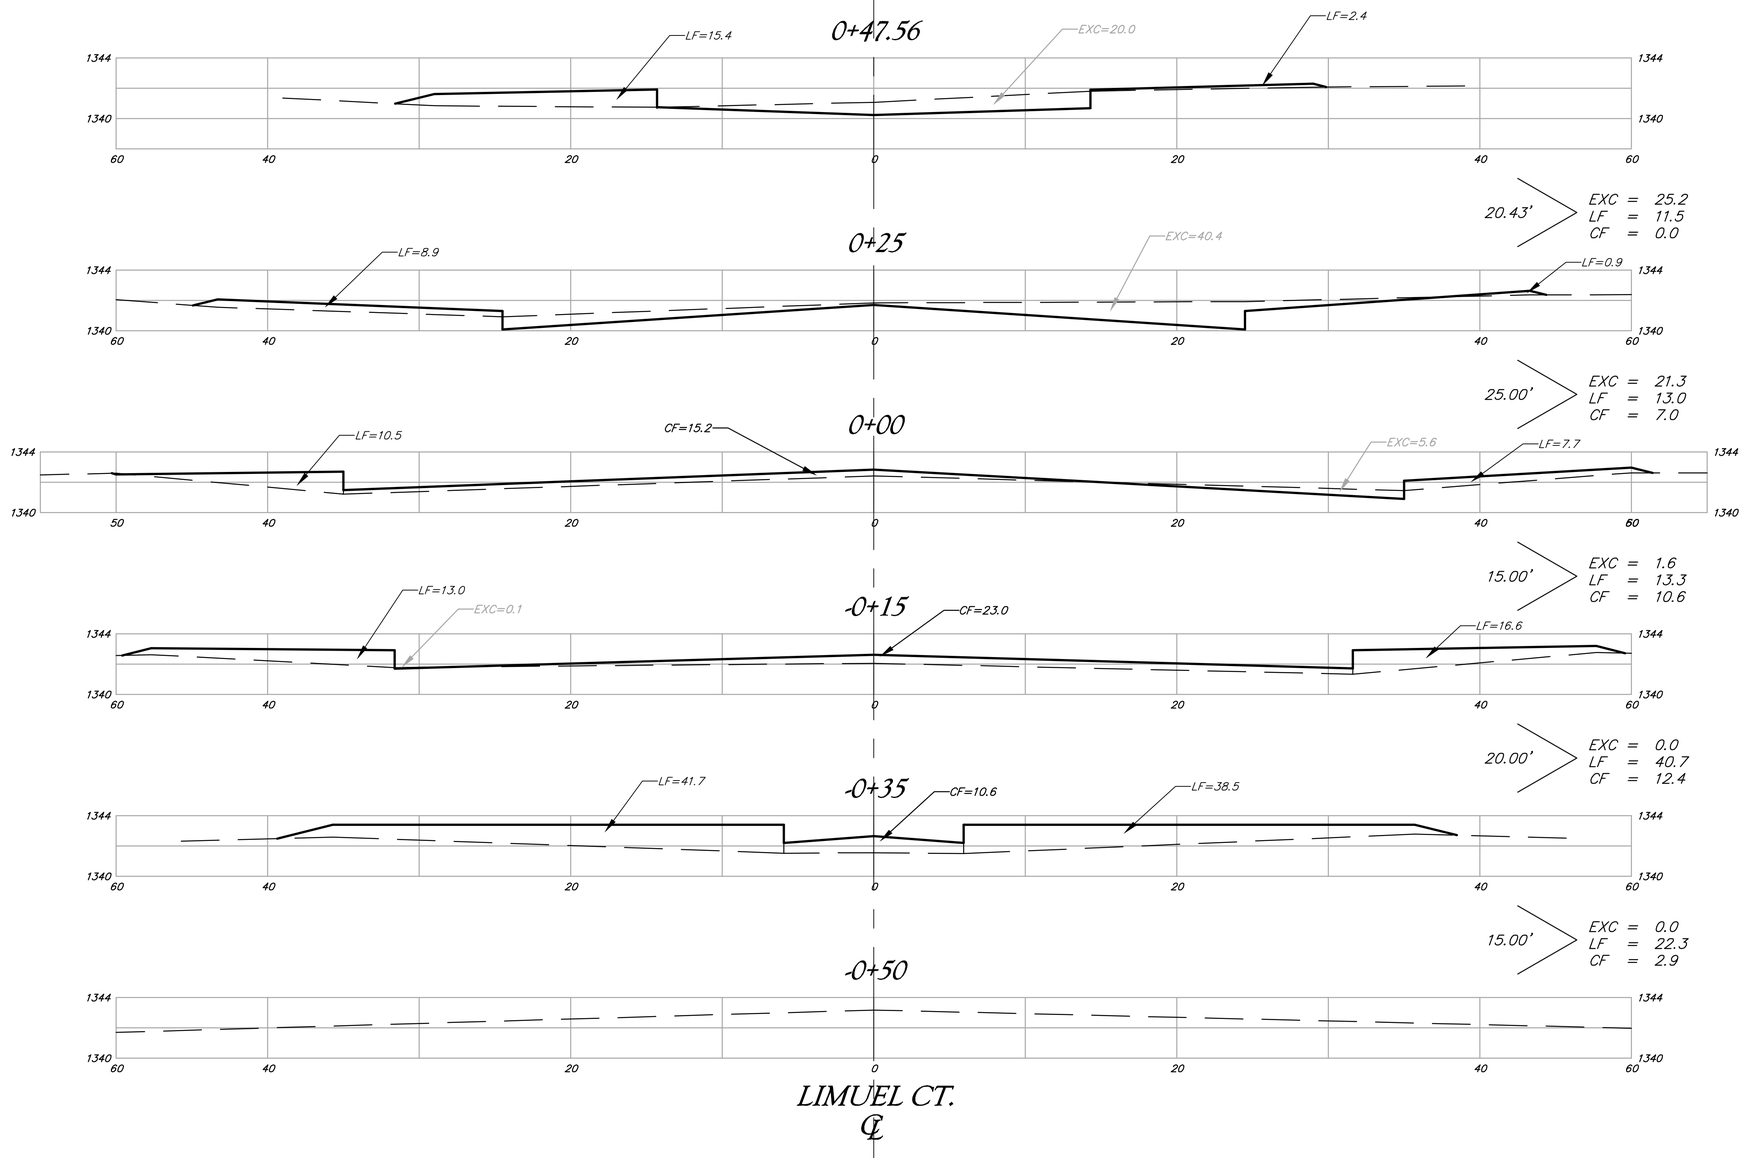

SHEET TOTAL:

EXCAVATION	=	48.1	C.Y.
LOOSE FILL	=	100.8	C.Y.
COMPACTED FILL	=	32.9	C.Y.

Baughman

Baughman Company, P.A. 315 Ellis St. Wichita, KS 67211 P 316-262-7271 F 316-262-0149
ENGINEERING | SURVEYING | PLANNING | LANDSCAPE ARCHITECTUR

PROJECT NUMBER 472-84486

SHEET 47 OF 54

Auburn Hills 16th\Phase 3\XS.dwg 07-09-E928