REGENCY LAKES COMMERCIAL 2ND ADDITION

AN ADDITION TO WICHITA, SEDGWICK COUNTY, KANSAS

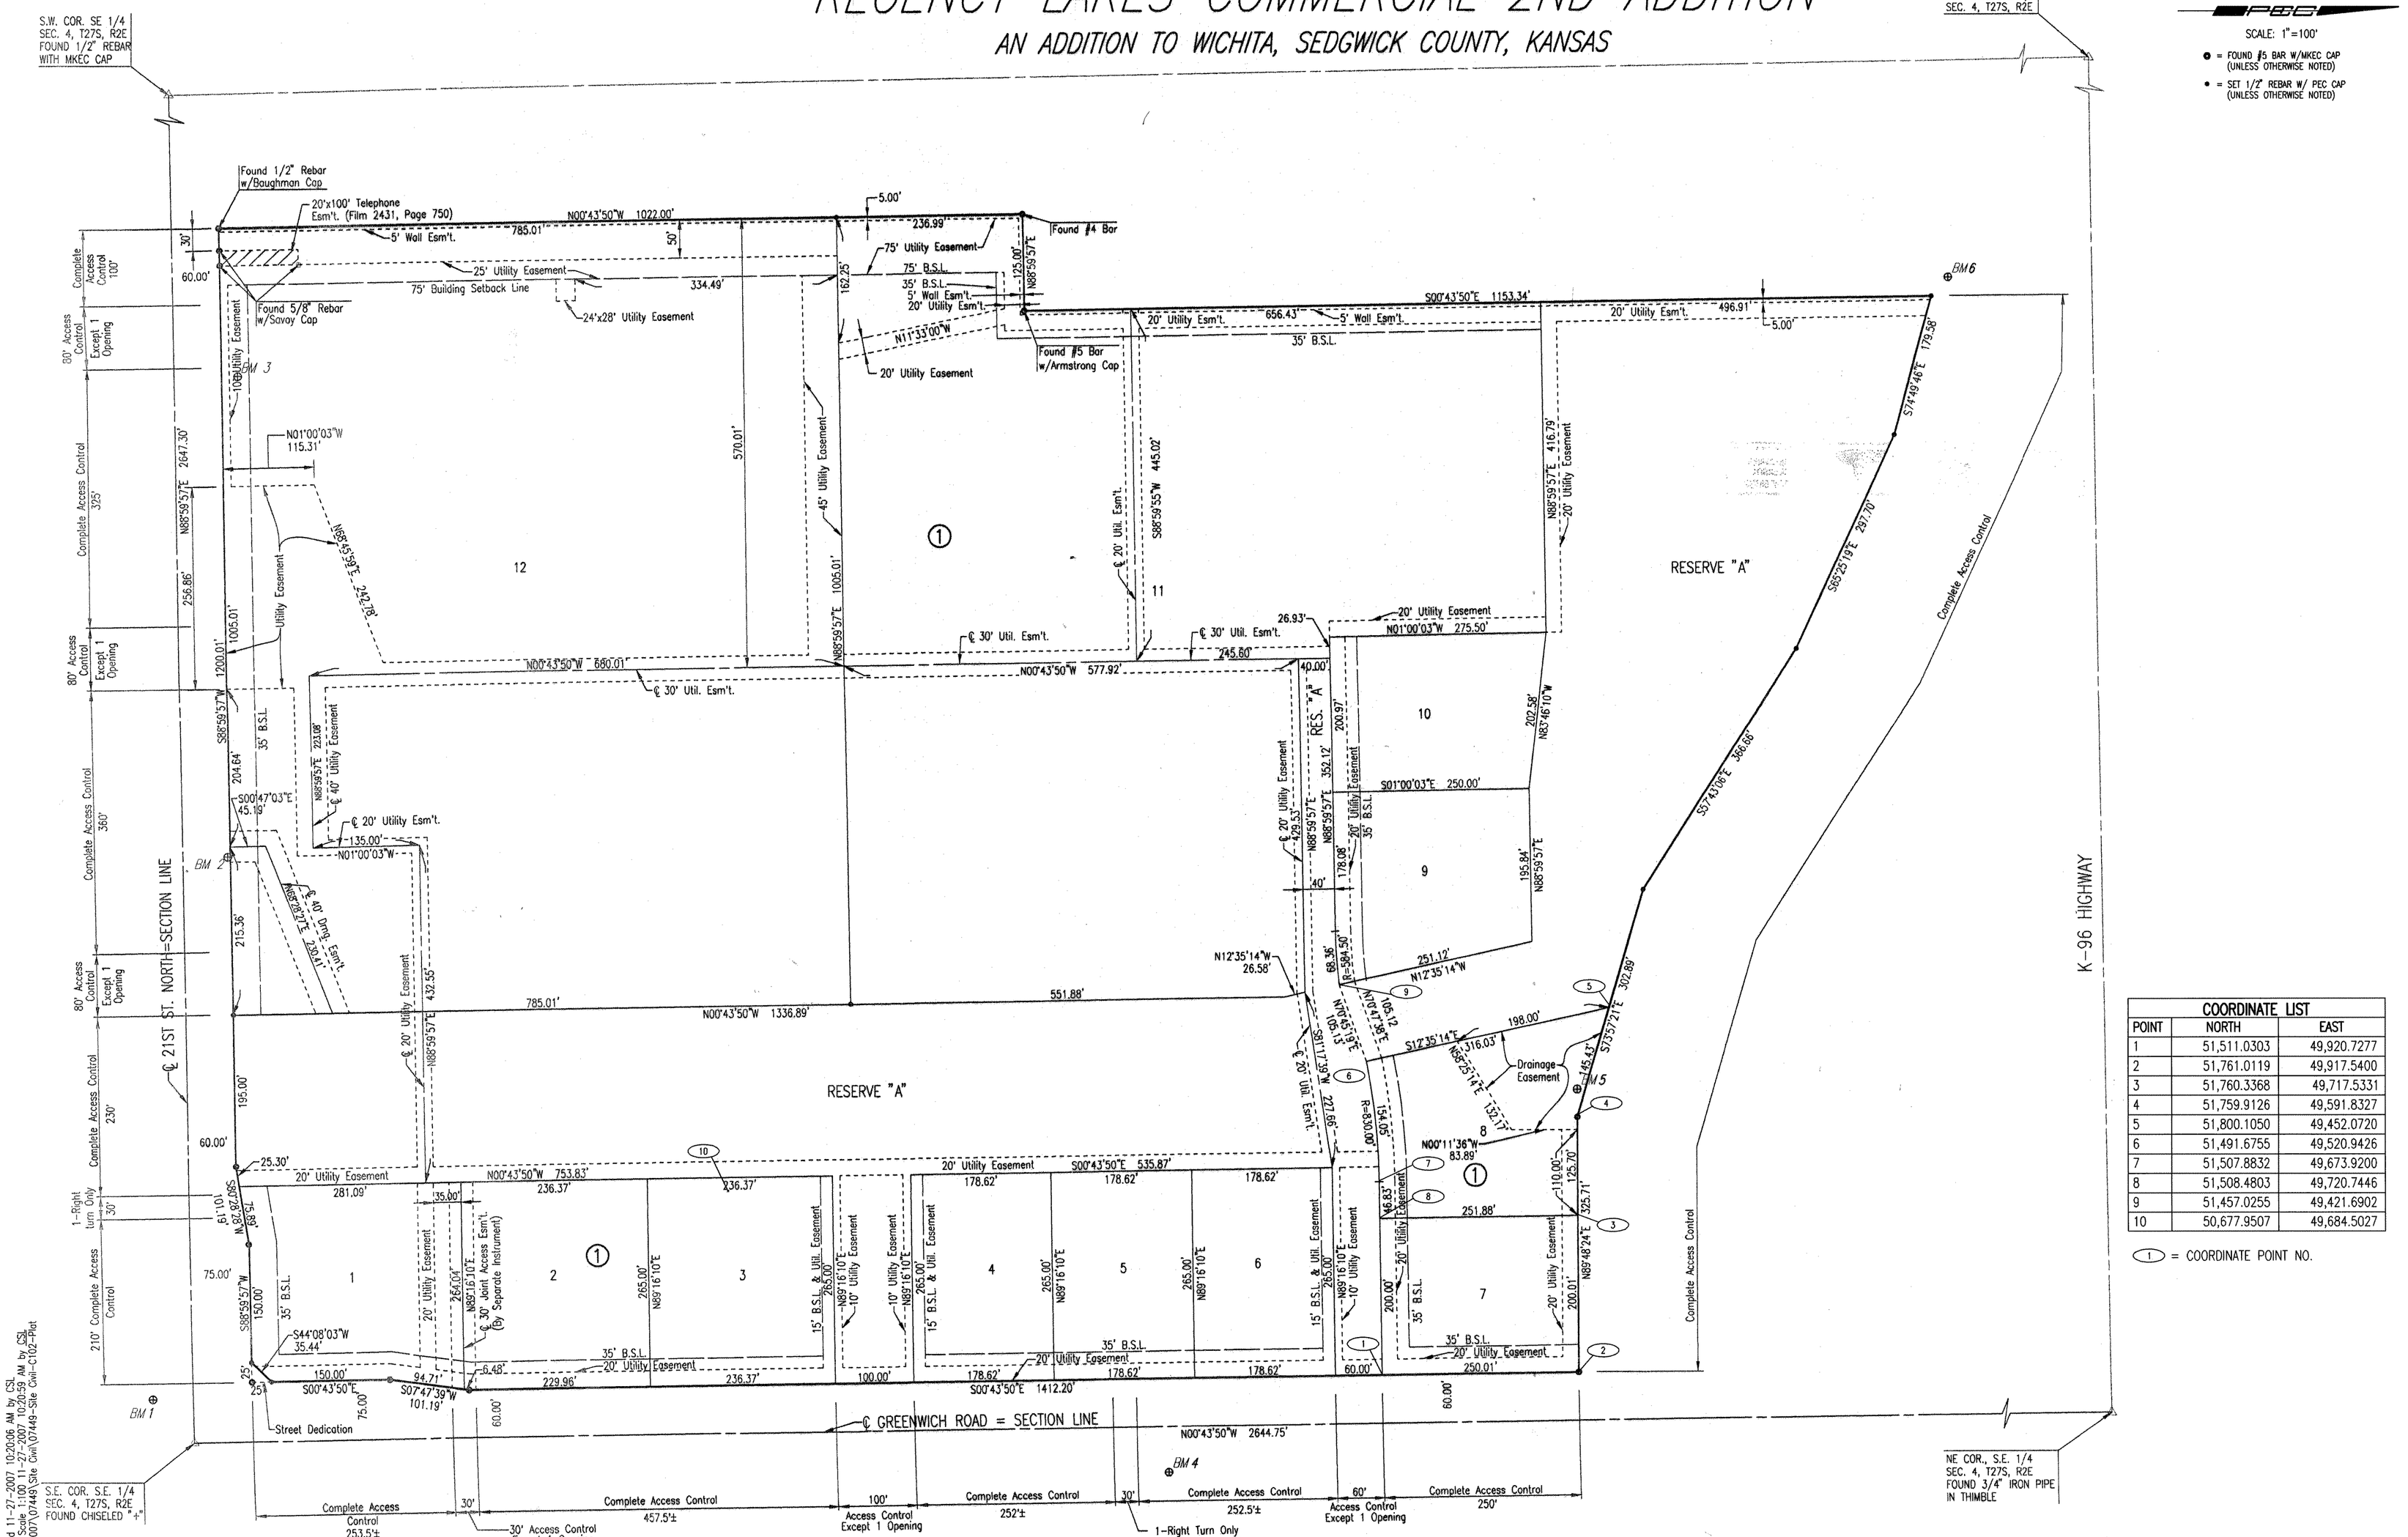

PBG

SCALE: 1"=100'

● = FOUND #5 BAR W/MKEC CAP (UNLESS OTHERWISE NOTED)

• = SET 1/2" REBAR W/ PEC CAP (UNLESS OTHERWISE NOTED)

COORDINATE LIST		
POINT	NORTH	EAST
1	51,511.0303	49,920.7277
2	51,761.0119	49,917.5400
3	51,760.3368	49,717.5331
4	51,759.9126	49,591.8327
5	51,800.1050	49,452.0720
6	51,491.6755	49,520.9426
7	51,507.8832	49,673.9200
8	51,508.4803	49,720.7446
9	51,457.0255	49,421.6902
10	50,677.9507	49,684.5027

(1) = COORDINATE POINT NO.

PRINTS ISSUED		
NO.	PURPOSE	DATE
3	FOR PERMIT	11-07-07
3	City of Wichita Private Plans	11-27-07

REVISIONS		
NO.	ITEM	DATE

BROWNING & ASSOCIATES
ARCHITECTURE
1305 E. WATERMAN, SUITE - B
WICHITA, KANSAS 67211
TEL 1-316-269-9001 FAX 1-316-269-9005

Hampton Inn & Suites®

100 ROOM HOTEL

LOTS 7 & 8, BLOCK 1
REGENCY LAKES
COMMERCIAL 2ND
WICHITA, KANSAS

PROJECT NO. 0702-296-472

DRAWN	CHECKED

SHEET TITLE
PLAT

SHEET NUMBER
C-102

OF _____ SHEETS

COPYRIGHT 2007 JAMES L. BROWNING, ARCHITECT. ALL RIGHTS RESERVED

Saved 11-27-2007 10:20:06 AM by CSL
Plot Scale 1:100 11-27-2007 10:20:59 AM by CSL
Q:\2007\07449\Site Civil\07449-Site Civil-C102-Plat