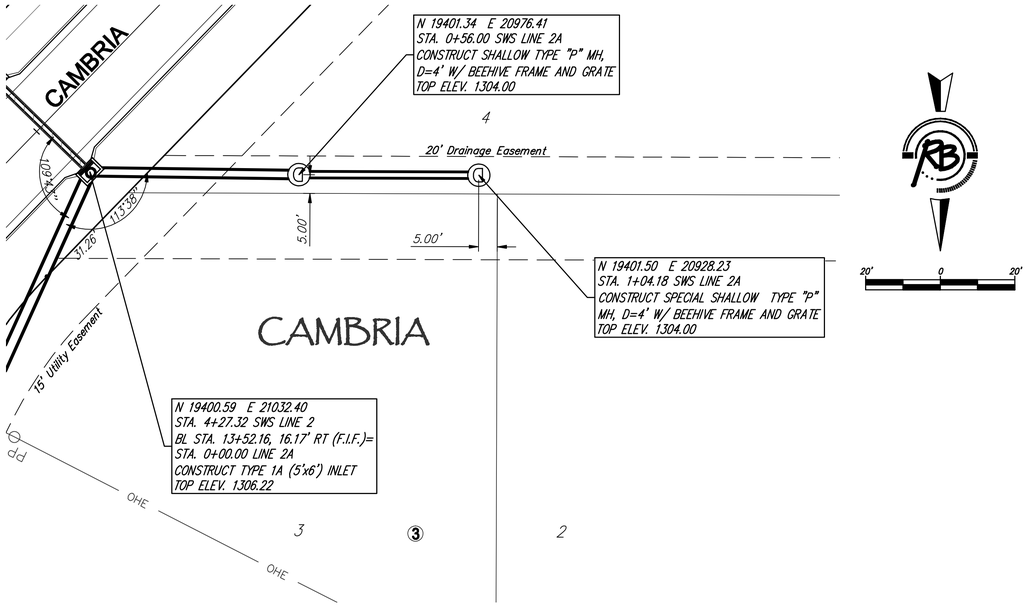

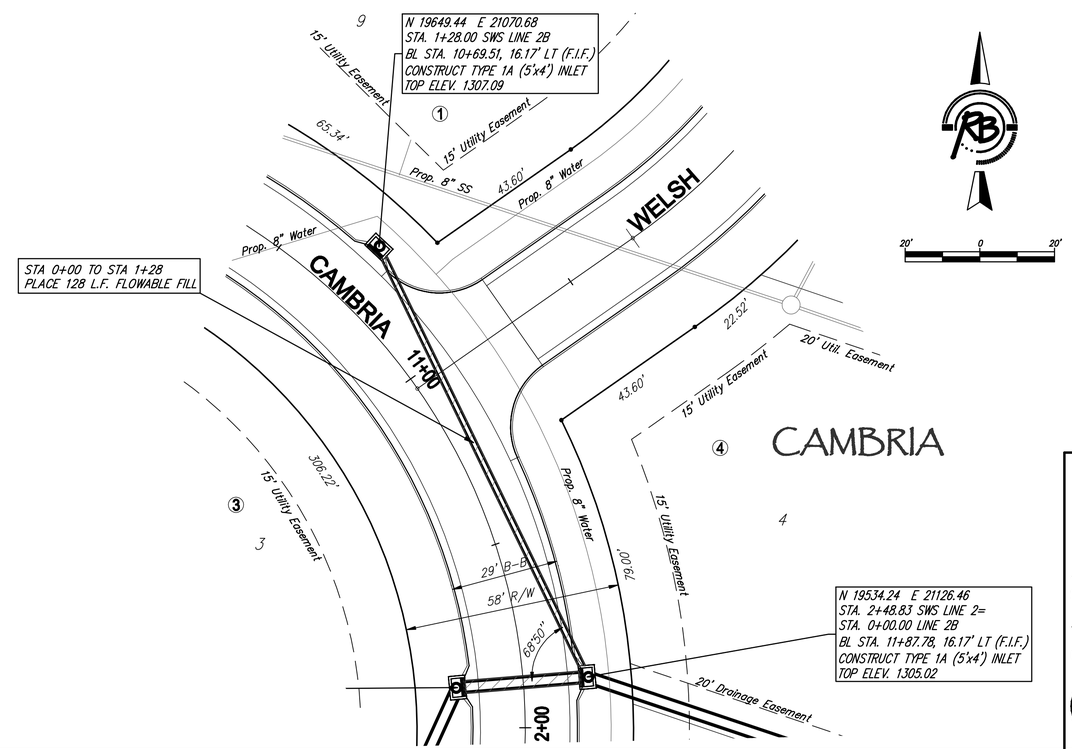

Rusgas & Bohm, P.A.
Engineering, Surveying, Land Planning
2700 N. Waterfront Pkwy.
Wichita, Ks. 67205
(316) 263-5161
(316) 263-1083 fax
www.rusgas.com

DESIGNED AML
DRAWN AML
DATE Jan. 23, 2008
VERIFY

PROJECT NUMBER 468-84481
DRAWING FILE SWD Plan01 {03 Line 2}

CAMBRIA ADDITION
LINE 2A & LINE 2B
WICHITA, KANSAS

3190E