


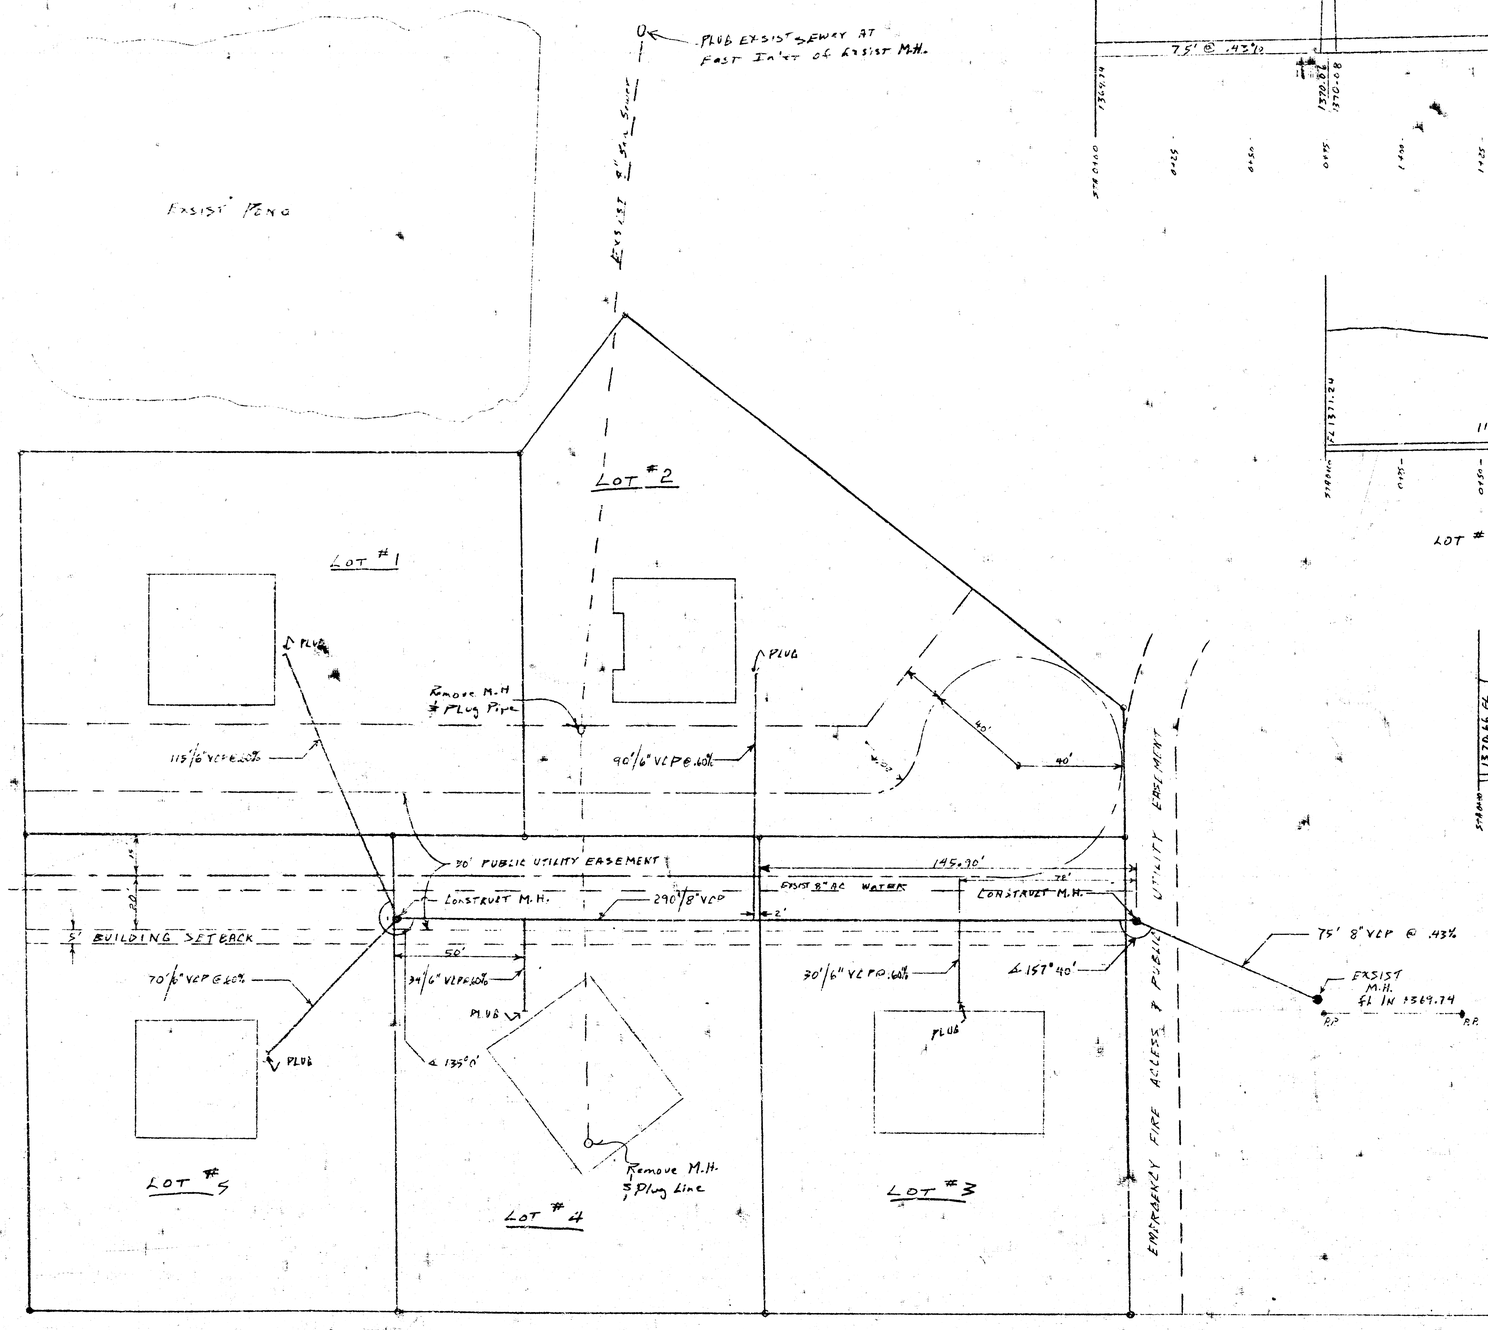


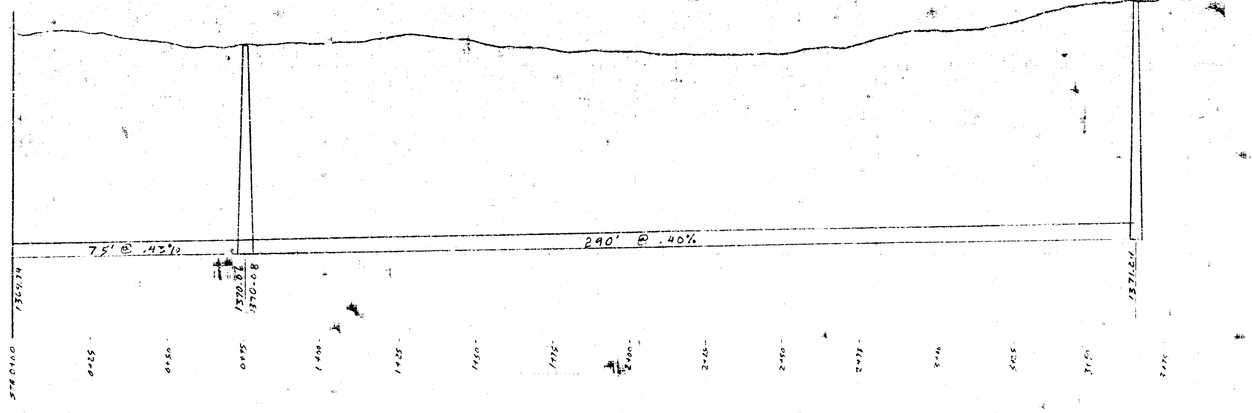

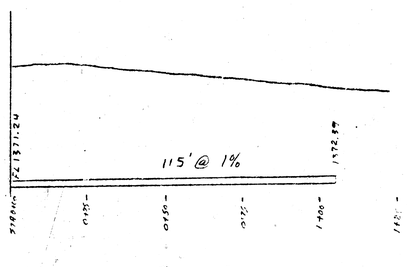

LOT #1 6" VCP SERVICE

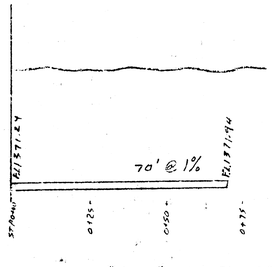

LOT #5 6" VCP SERVICE

LOT #2 6" VCP SERVICE

LOT #3 6" VCP SERVICE

LOT #4 6" VCP SERVICE