


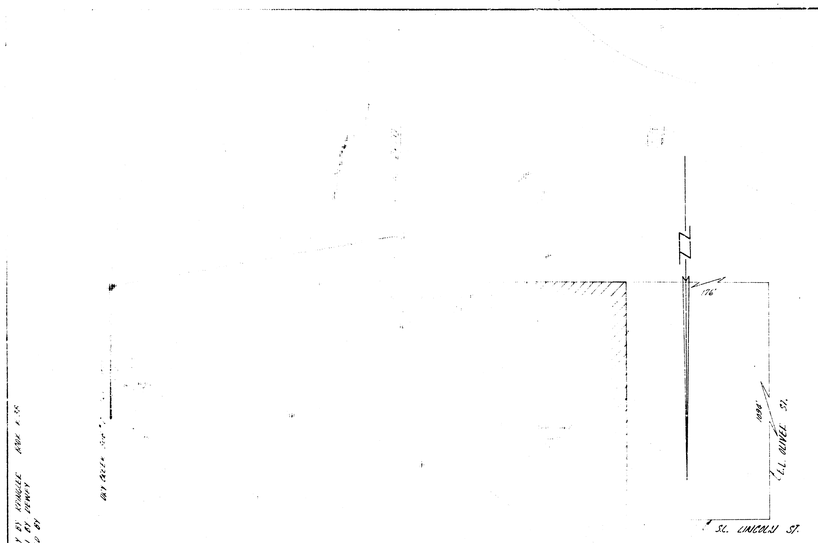


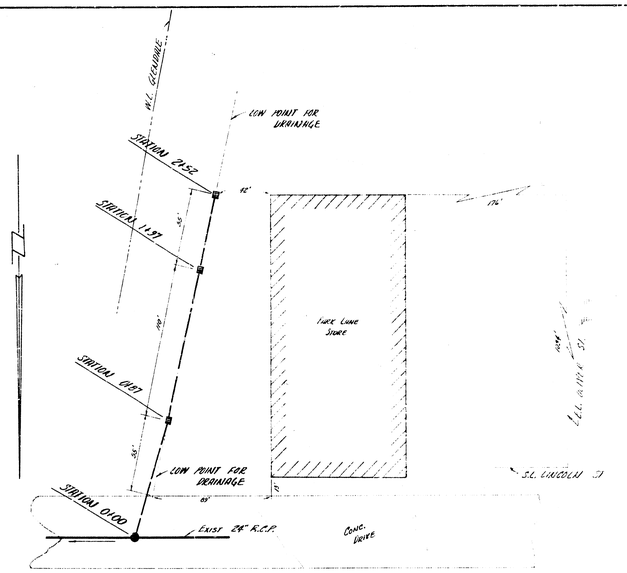

B.M. 142.02 S.RIM M.H. STA 0+00
B.M. 139.83 STD. S.E. COR. OLIVER & HARRY

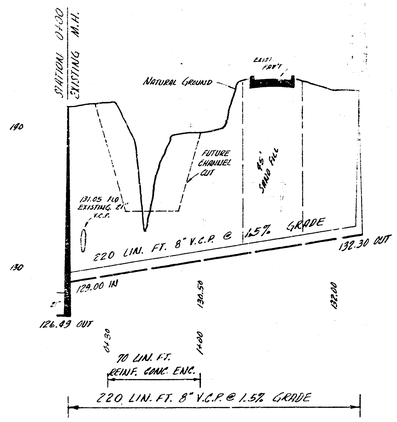

PLAN SCALE 1"=40'
PROFILE SCALE 1"=40' HOR, 1"=4' VERT.

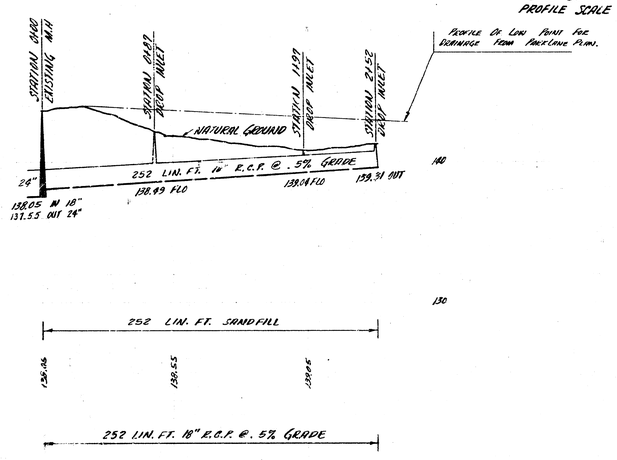

0 1 2

SANITARY SEWER FOR ADDITION TO PARKLANE SHOPPING CENTER
CITY OF WICHITA, KANSAS
B.E. SMITH CITY ENGINEER
PRIVATE JOB DATE-

1 2

STORM SEWER FOR ADDITION TO PARKLANE SHOPPING CENTER
CITY OF WICHITA KANSAS
B.E. SMITH CITY ENGINEER
PRIVATE JOB DATE-