

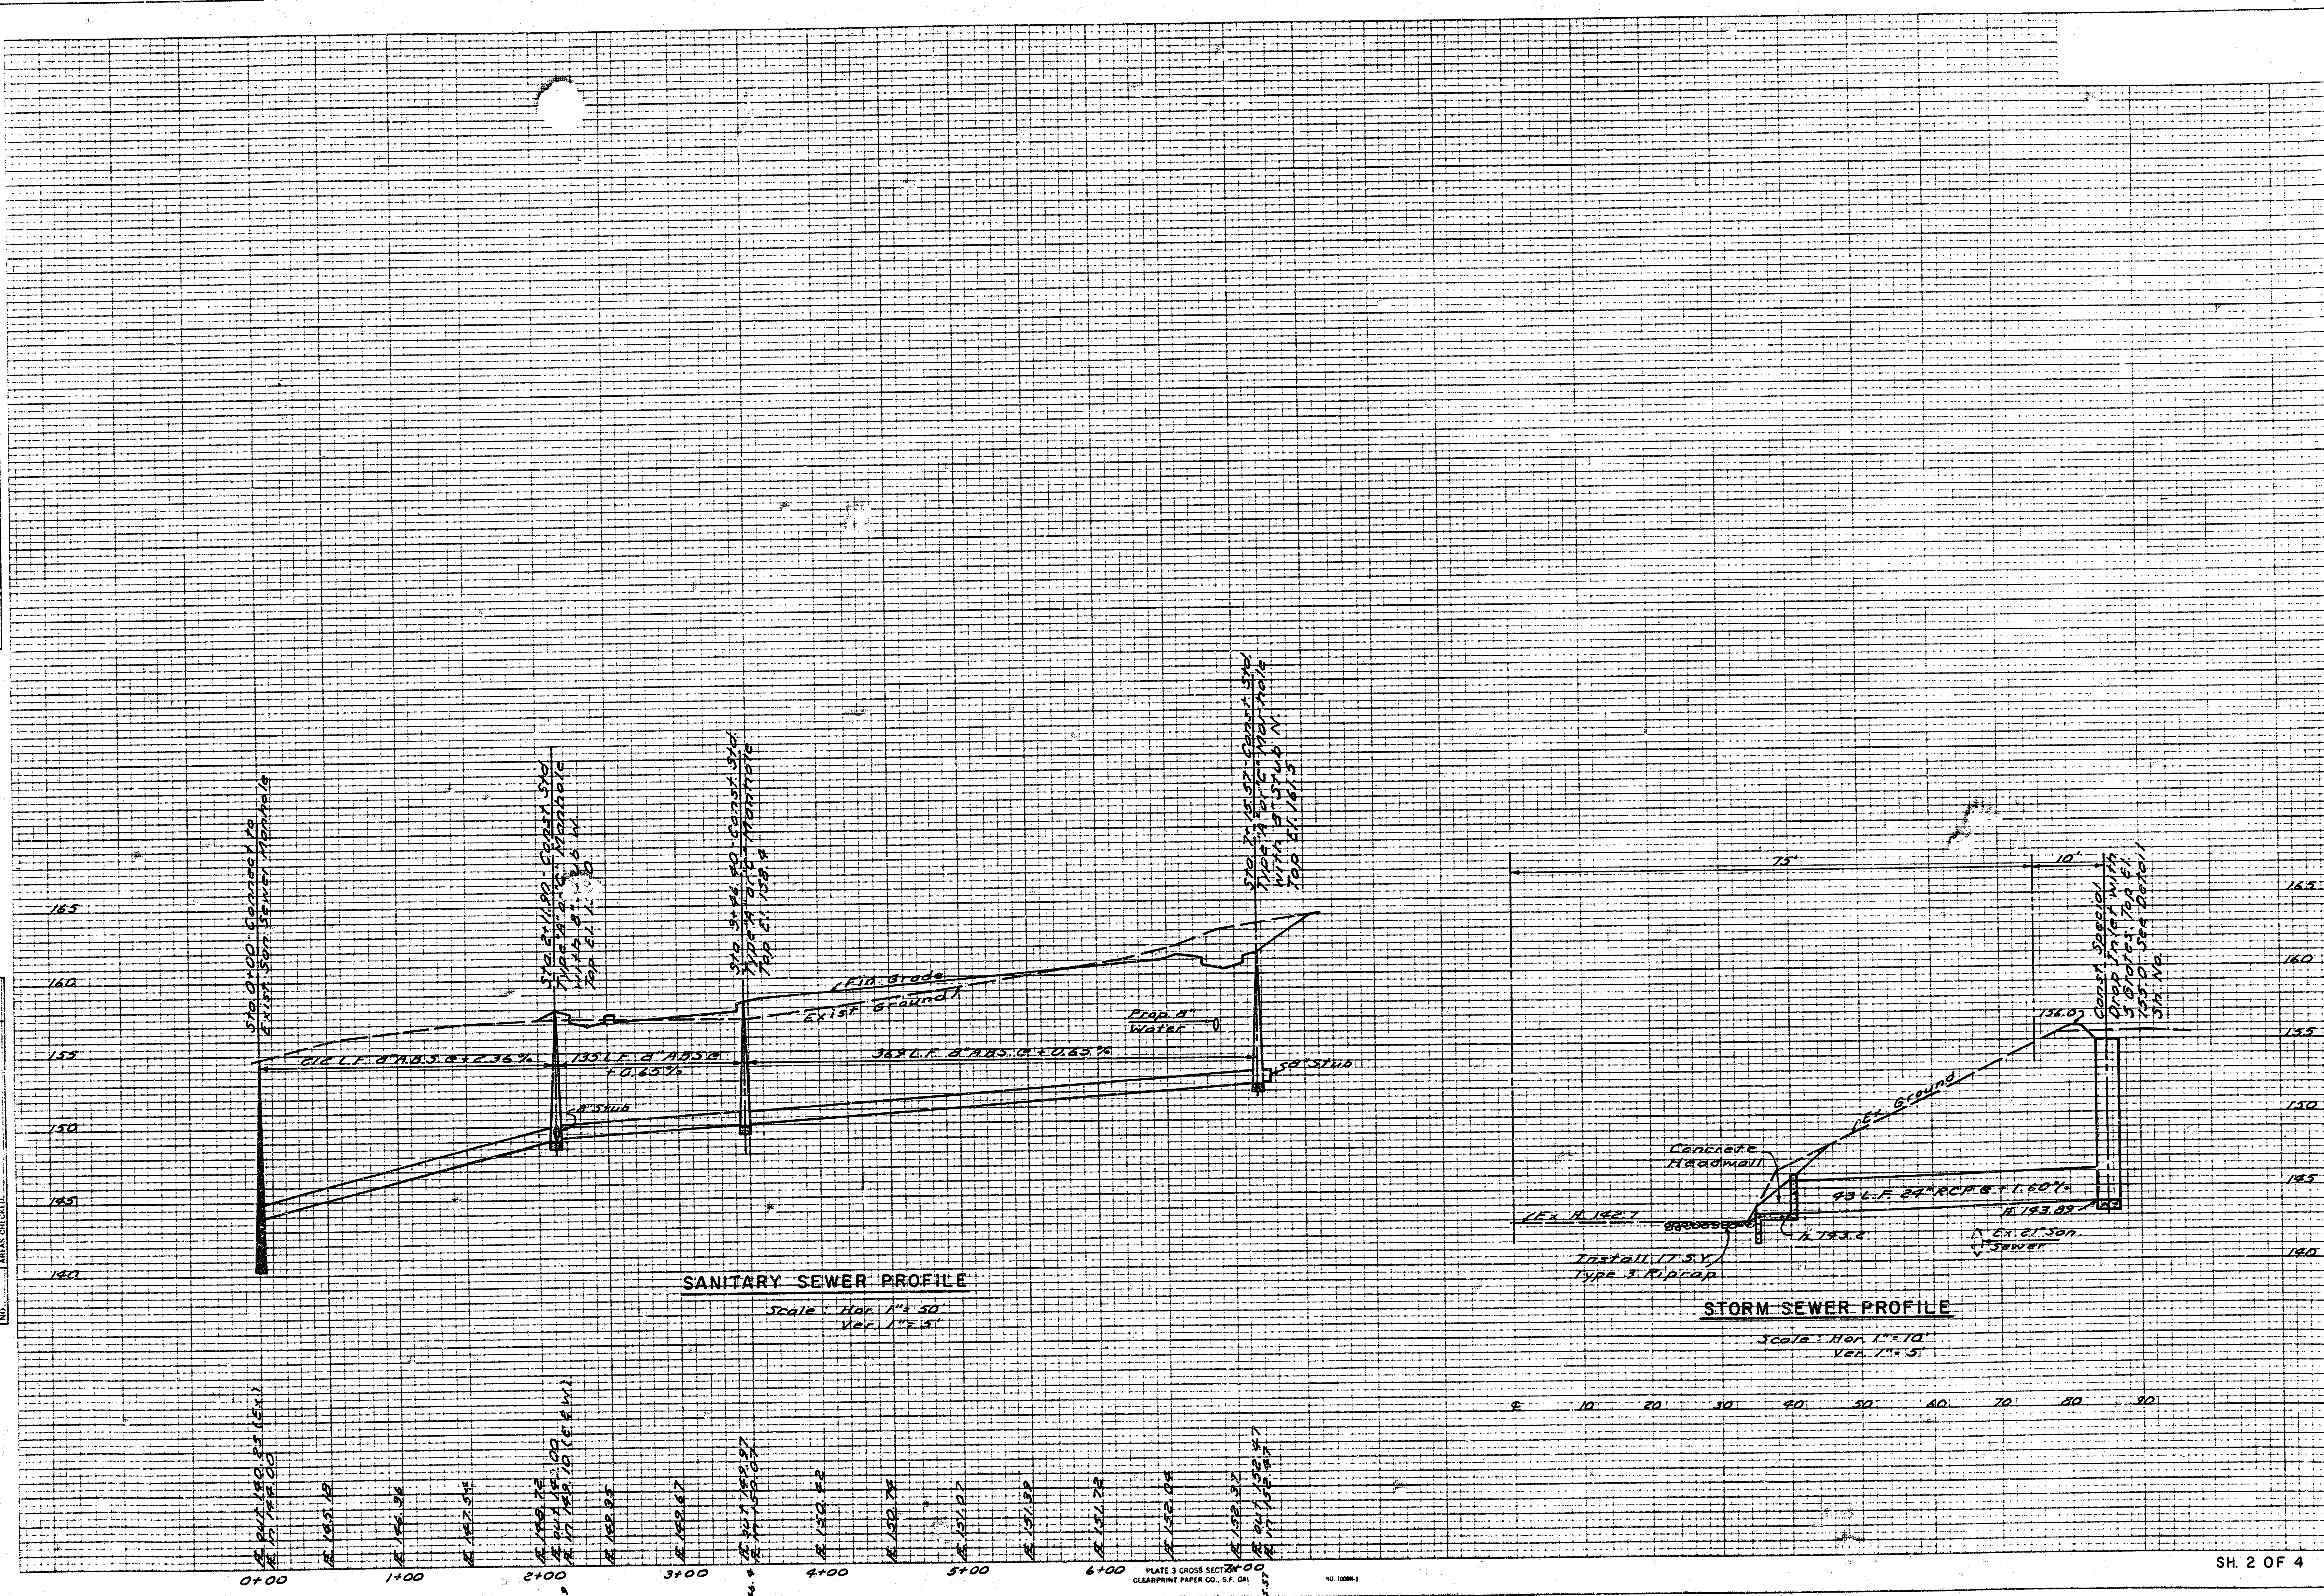
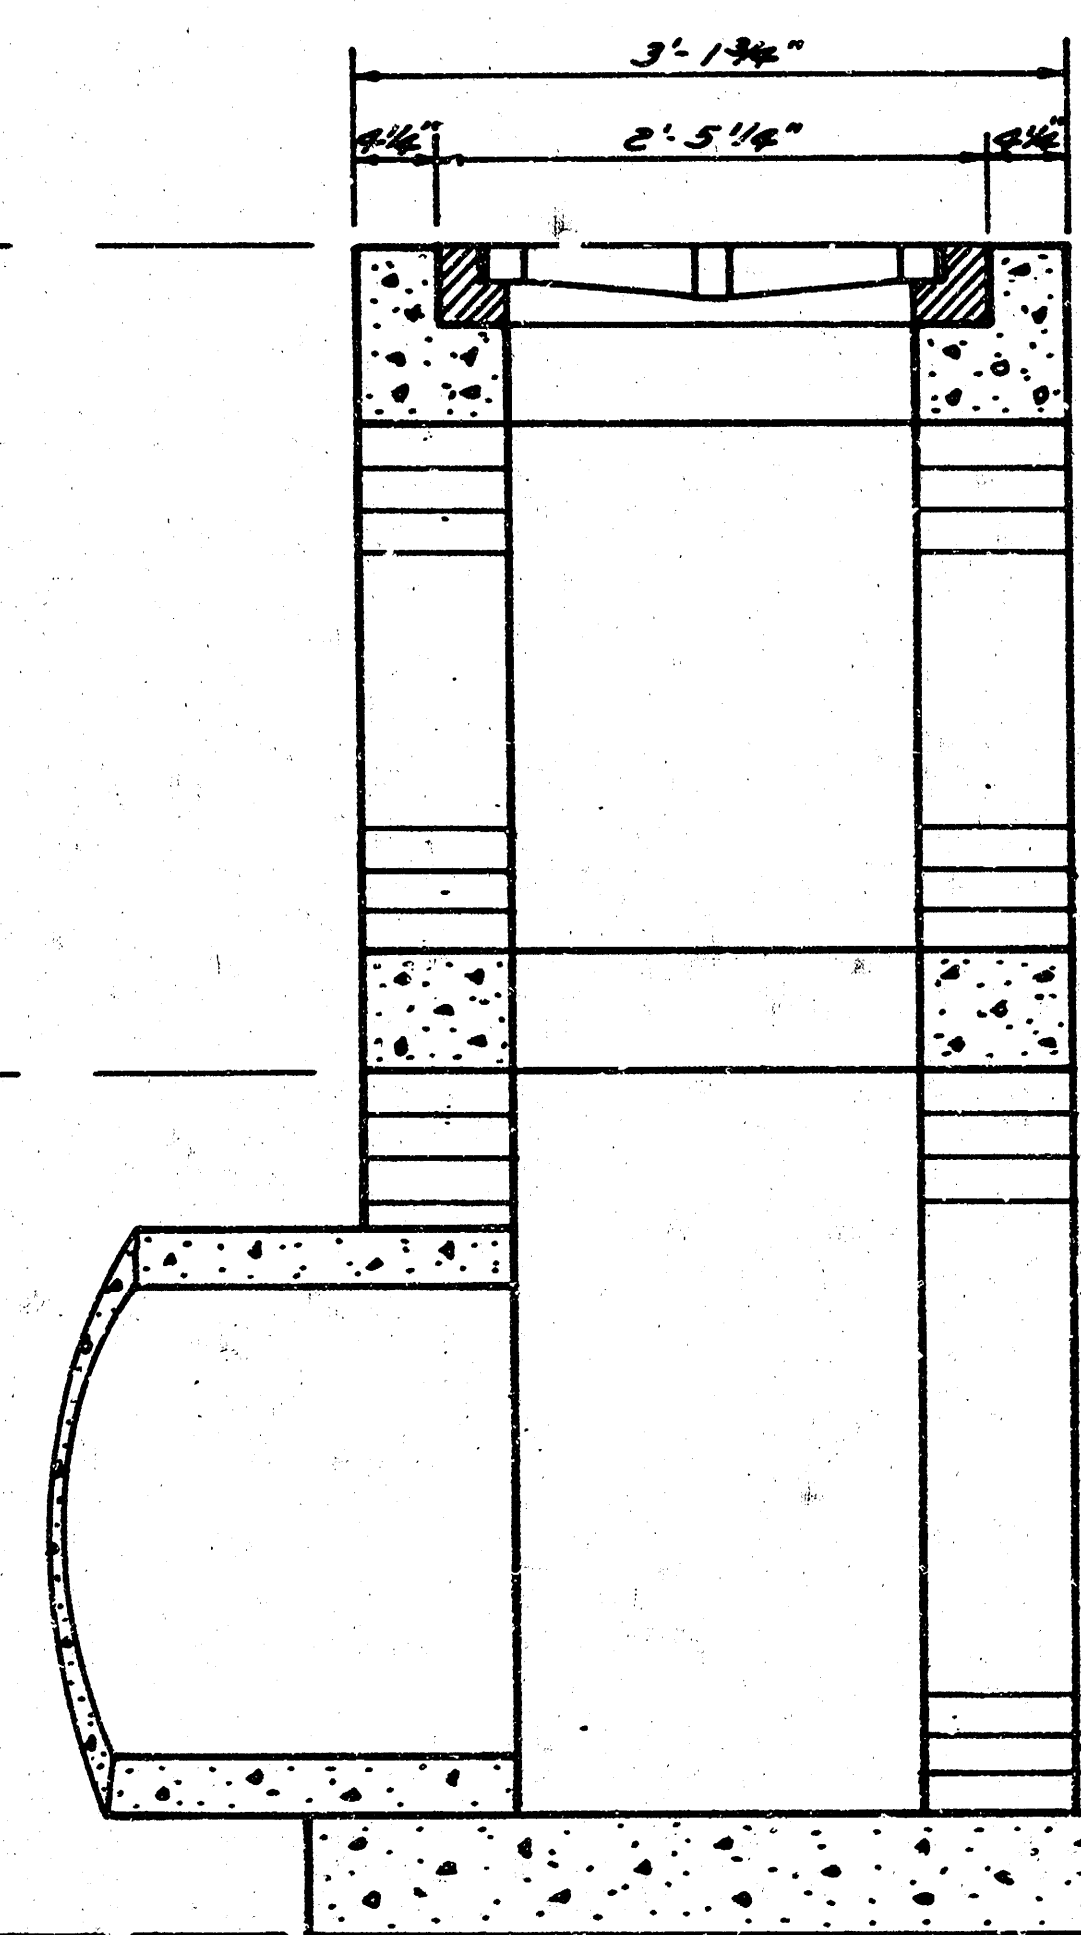


FINAL	DATE	BY	CHK
SURVEY			
NOTE BOOK			
MD			

ORIGINAL	DATE	BY	CHK
SURVEY			
NOTE BOOK			
MD			

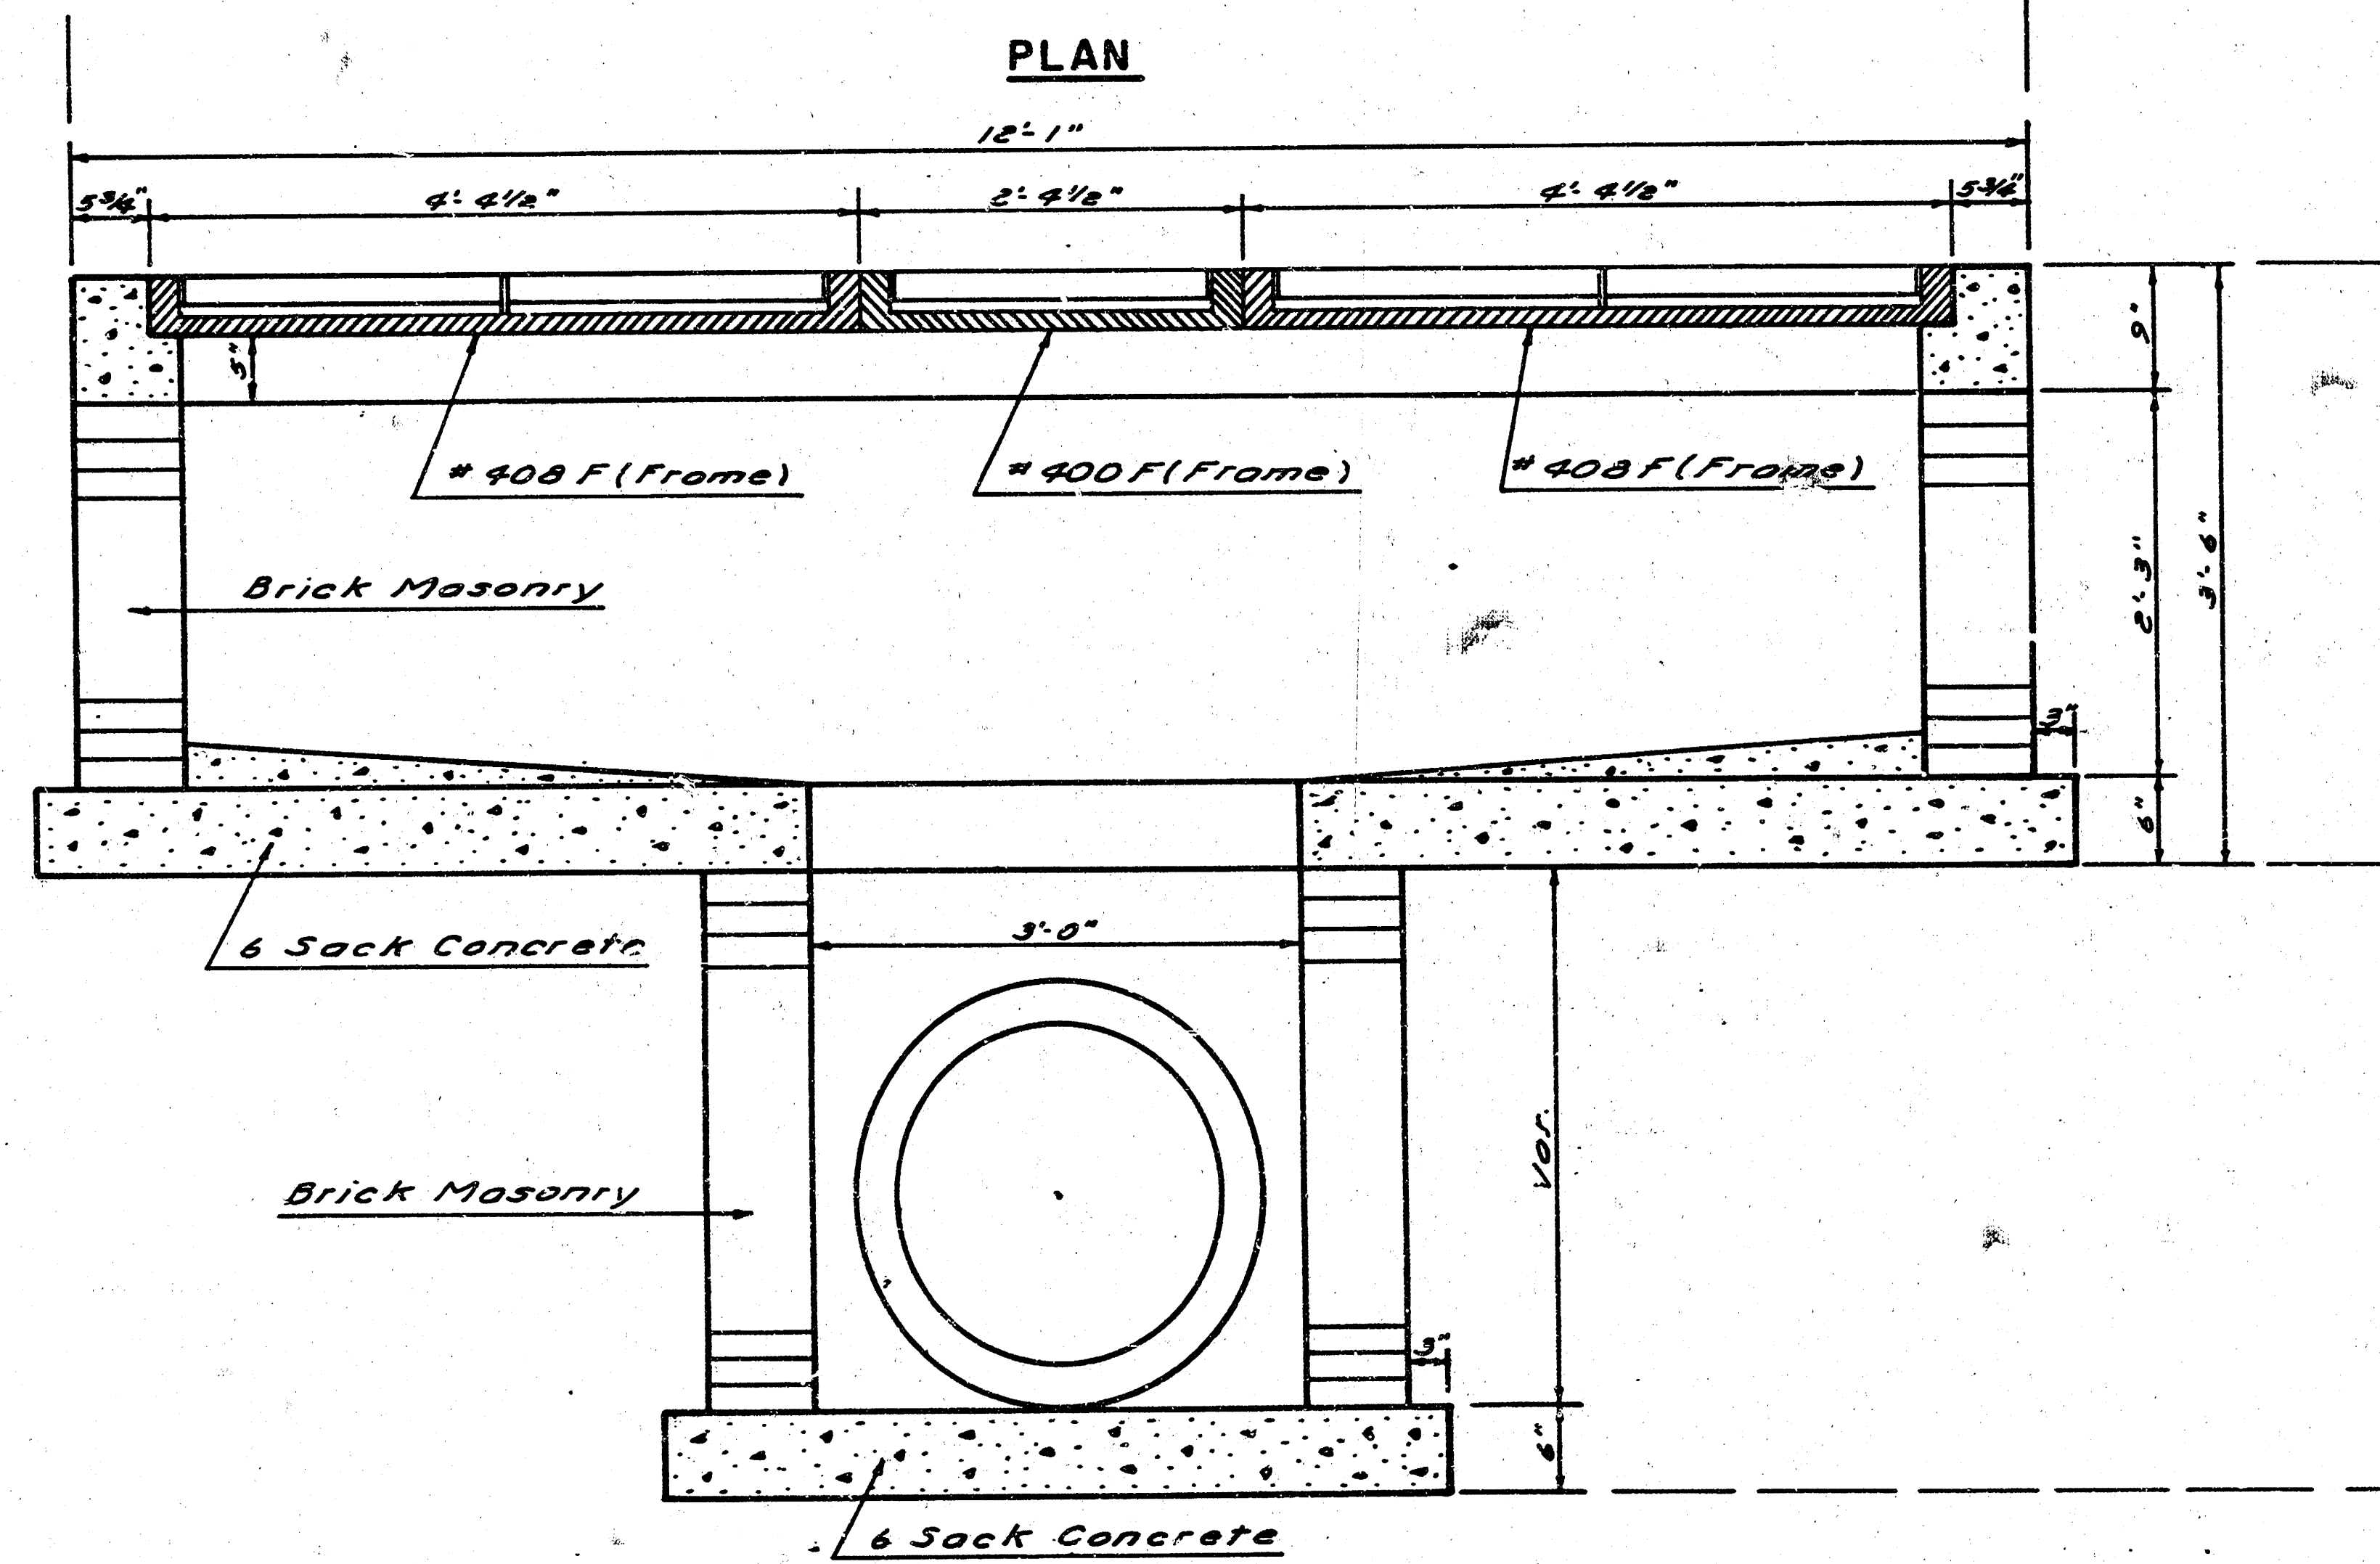

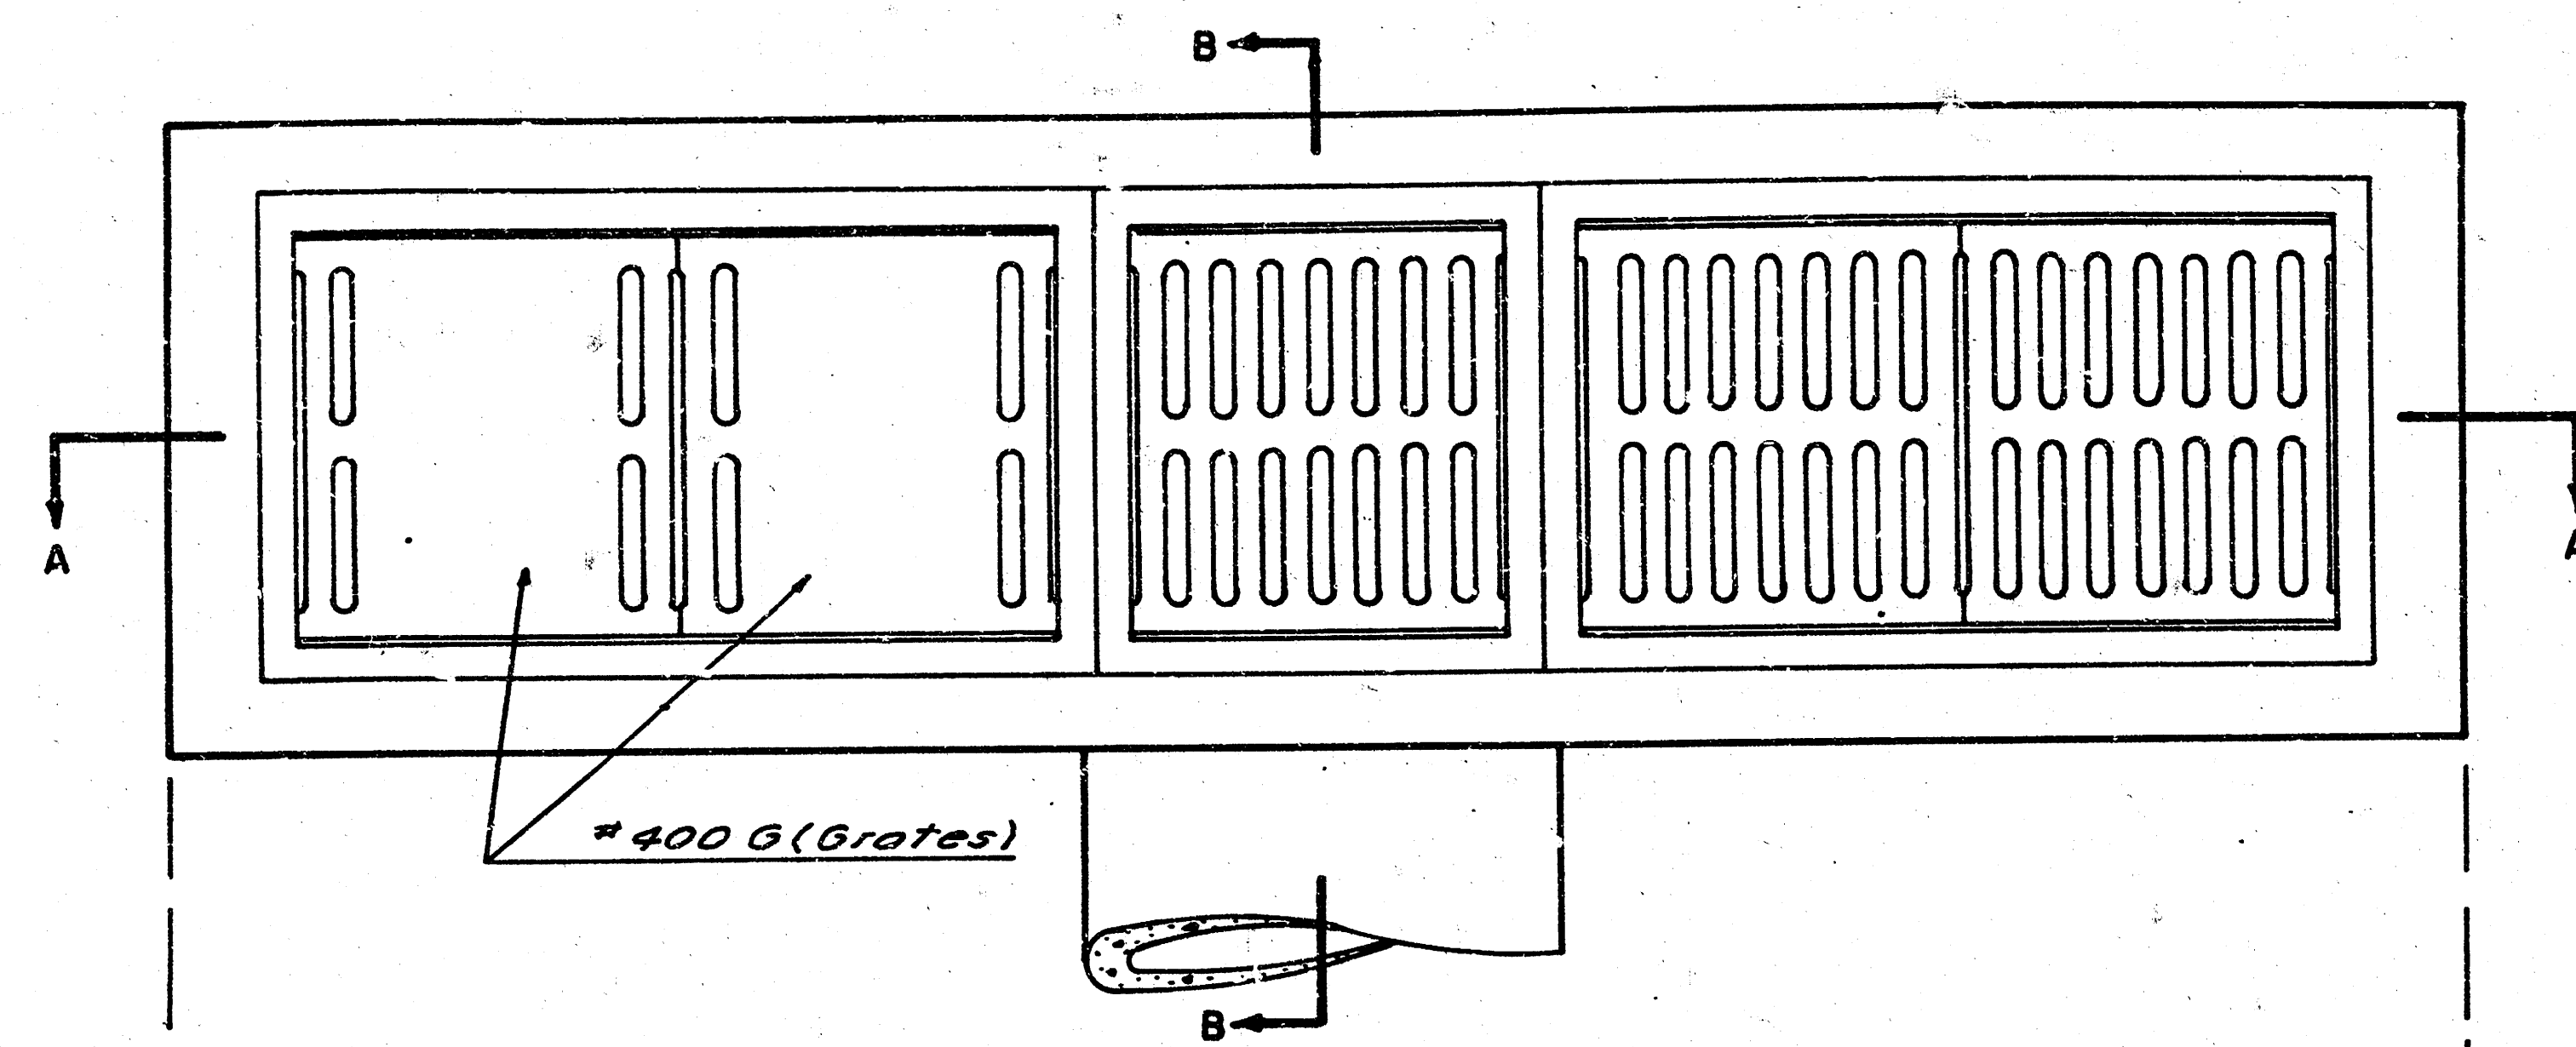

SPECIAL DROP INLET $\frac{3}{4}$

BAUGHMAN COMPANY, P.A.
SURVEYING & ENGINEERING
316/263-7271 • 330 LAURA • WICHITA, KANSAS 67211

