PLAN
NOTE BOOK
NO.
SURVEYED
PLOTTED
ALIGNMENT CHECKED
RT. OF WAY CHECKED
BY
DATE

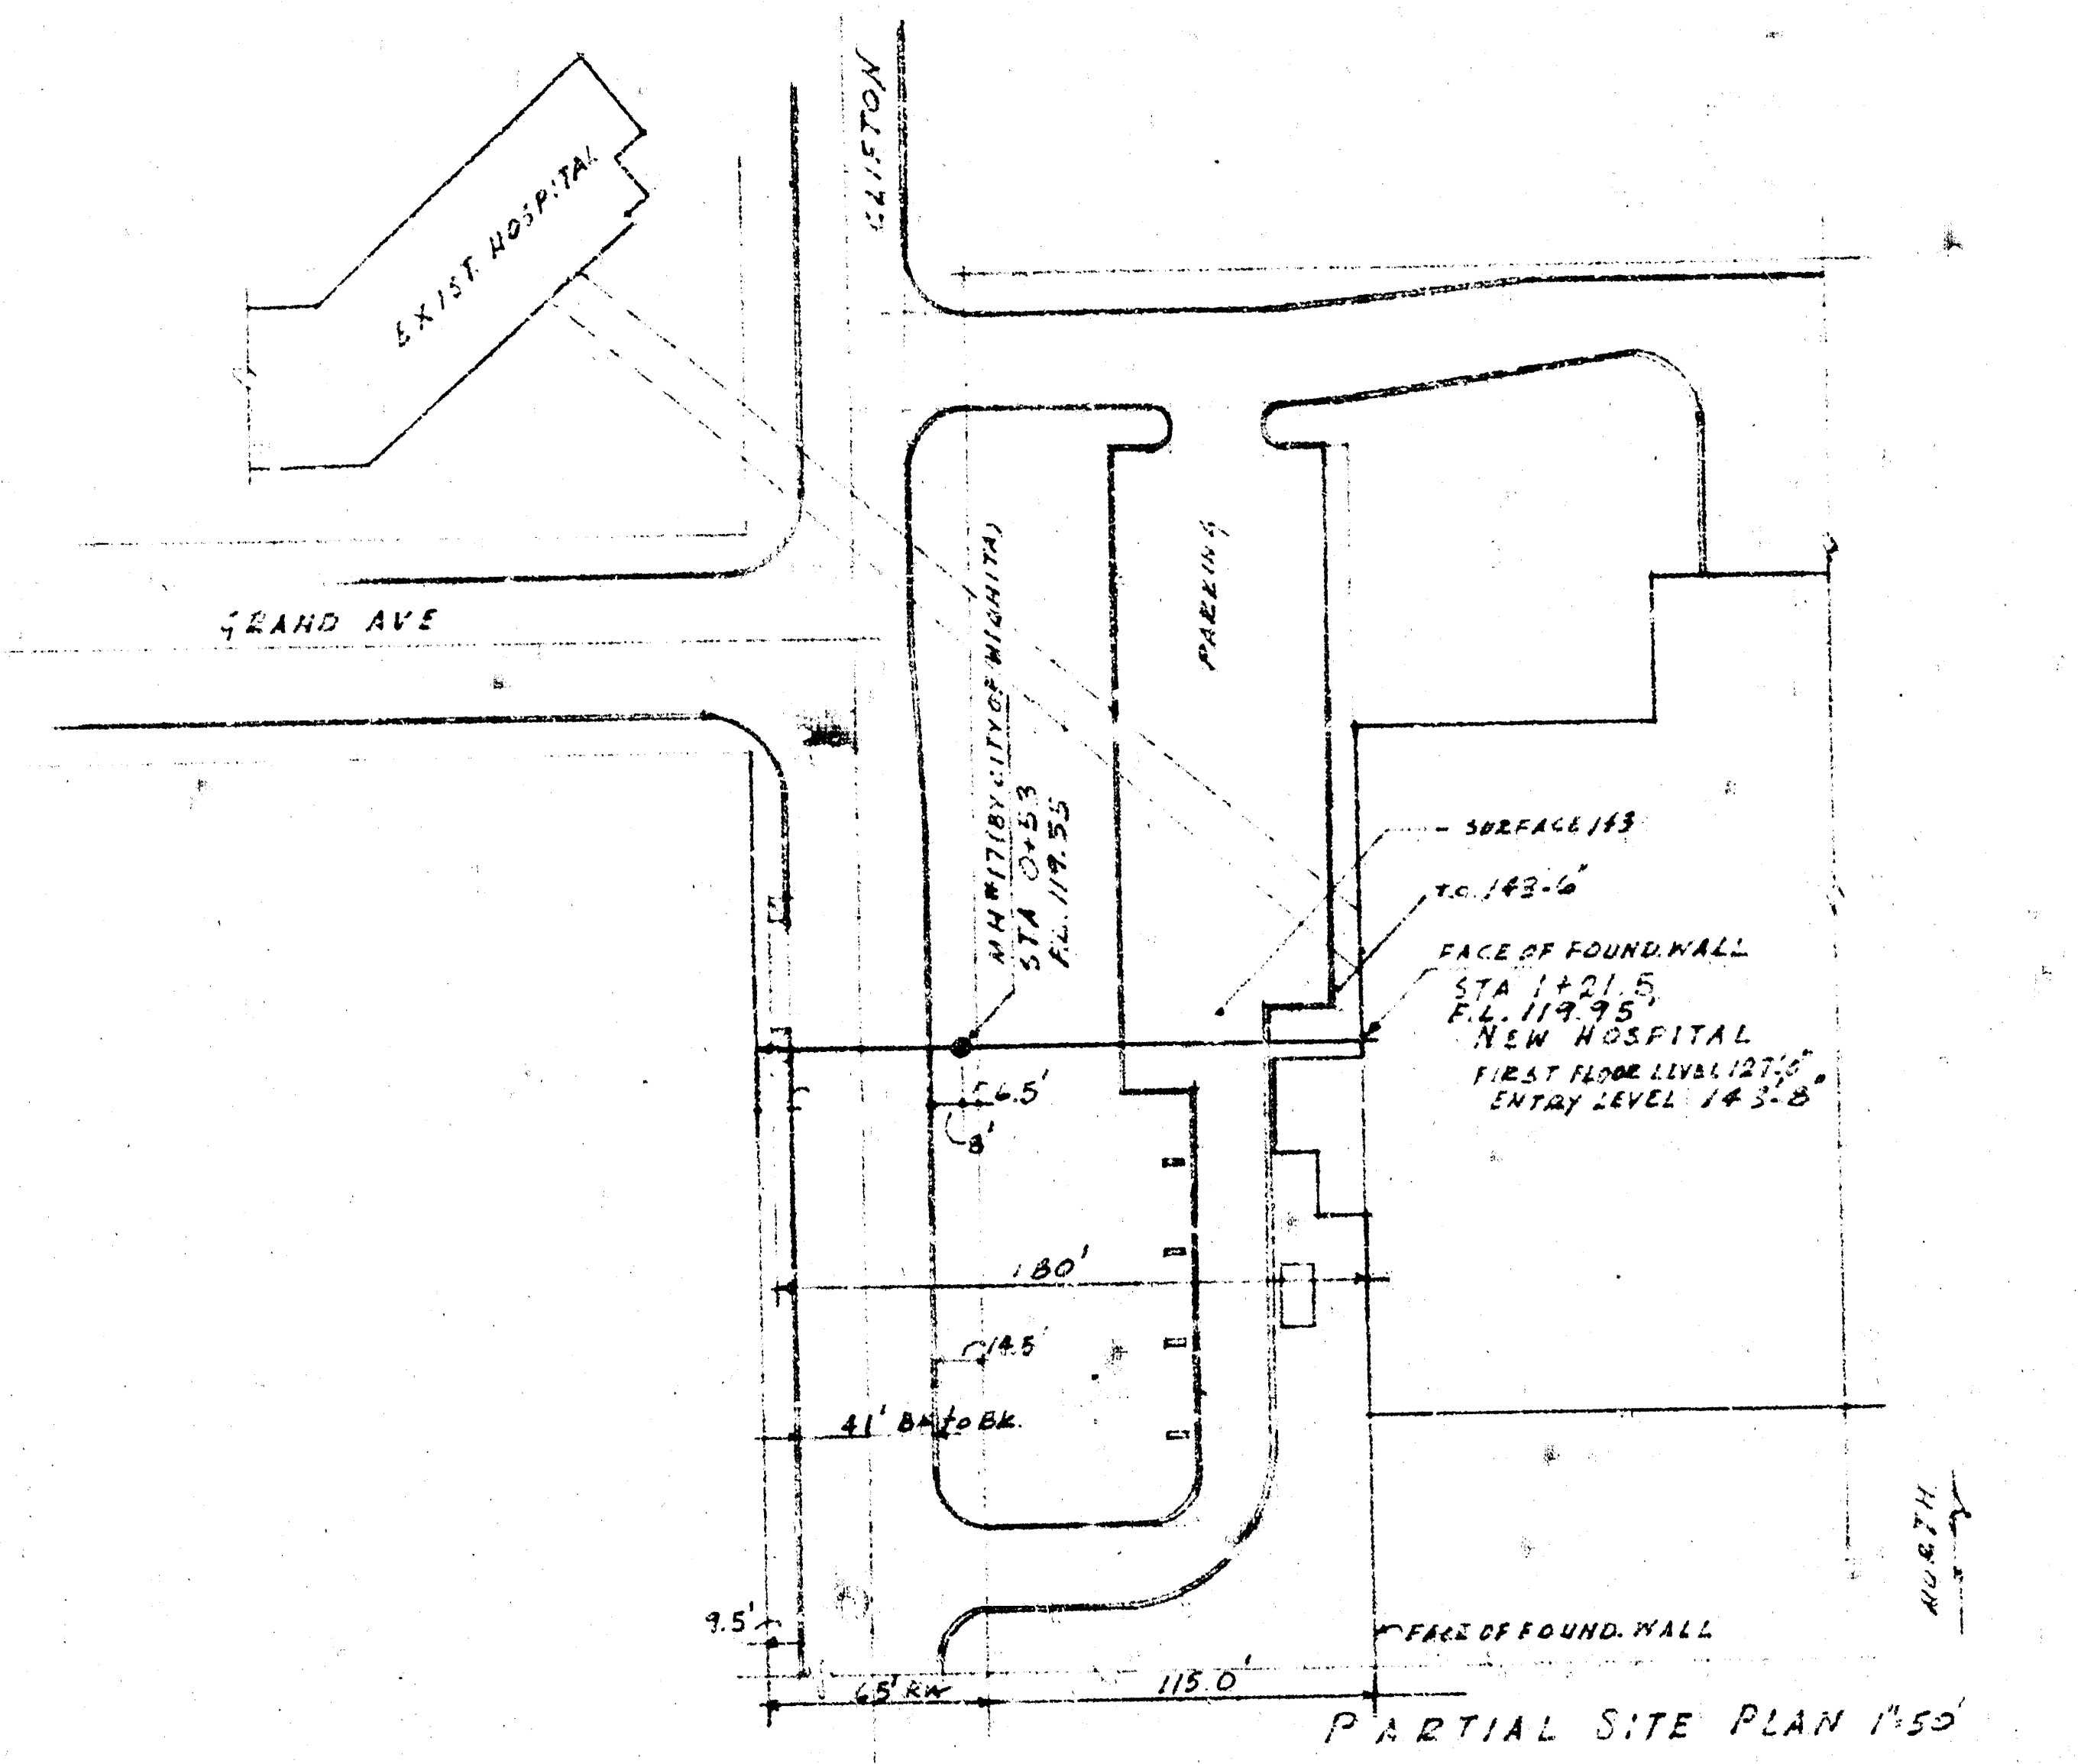
EXIST. HOSPITAL
CLIFTON
GRAND AVE
PARKING
MH #17 (BY CITY OF WICHITA)
STA 0+53
F.L. 119.55
SURFACE 143
T.C. 143-6"
FACE OF FOUND. WALL
STA 1+21.5
F.L. 119.95
NEW HOSPITAL
FIRST FLOOR LEVEL 127'-6"
ENTRY LEVEL 143-8"
6.5'
8'
180'
14.5'
41' Bk to Bk.
9.5'
65' RW
115.0'
FACE OF FOUND. WALL
NORTH

PARTIAL SITE PLAN 1"=50'

HORIZONTAL: 1"=10'; VERTICAL: 1"=5'

PROFILE
NOTE BOOK
NO.
SURVEYED
PLOTTED
GRADES CHECKED
B.M. & NOTES
STRUCTURE NOTATIONS CHECKED
BY
DATE

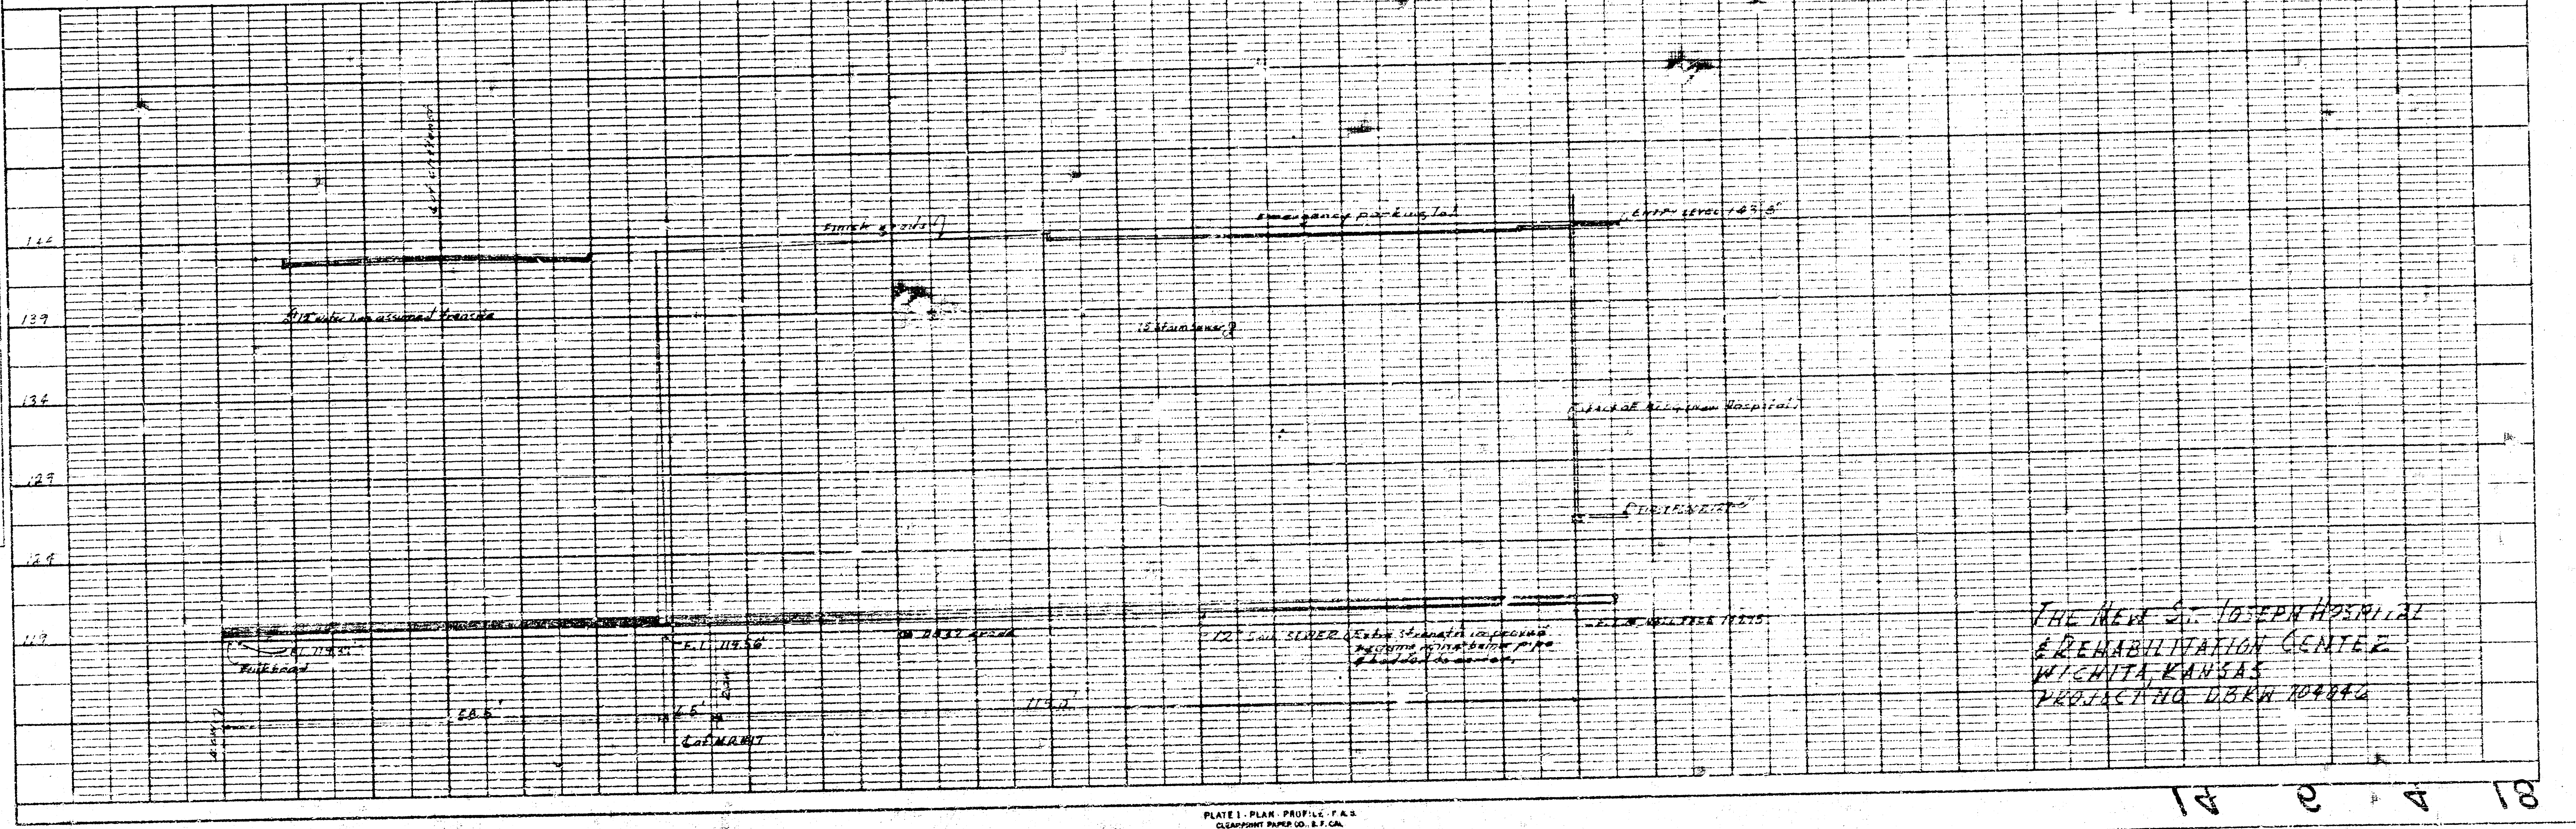
144
139
134
129
124
119
Finish grade
emergency parking lot
ENTRY LEVEL 143'-8"
12" water line assumed location
12" storm sewer
Face of New Hospital
F.F. 127'-6"
F.L. 119.37
Bulkhead
F.L. 119.56
0.237 grade
12" SAN. SEWER (Extra strength in ground, becomes cast iron pipe attached to corner)
F.L. @ WALL FACE 119.95
68.5'
5'
115.0'
Cat MH #17

THE NEW ST. JOSEPH HOSPITAL
& REHABILITATION CENTER
WICHITA, KANSAS
PROJECT NO. DBKW 104842

NOTICE [illegible]
The project [illegible]
the [illegible] of the City [illegible]
and [illegible] to the [illegible]
of the City of Wichita [illegible]
[illegible]
[illegible] cost of [redacted]
and inspection.

7-8-74
APPROVED AS NOTED
By CITY ENGINEER OF WICHITA
Sanitary Sewers D. E. S.
Storm Sewers
Driveway Approaches

PLATE I - PLAN - PROFILE - F.A.S.
CLEARPRINT PAPER CO., S. F. CAL.
No 1000H-1

14 9 A 18