
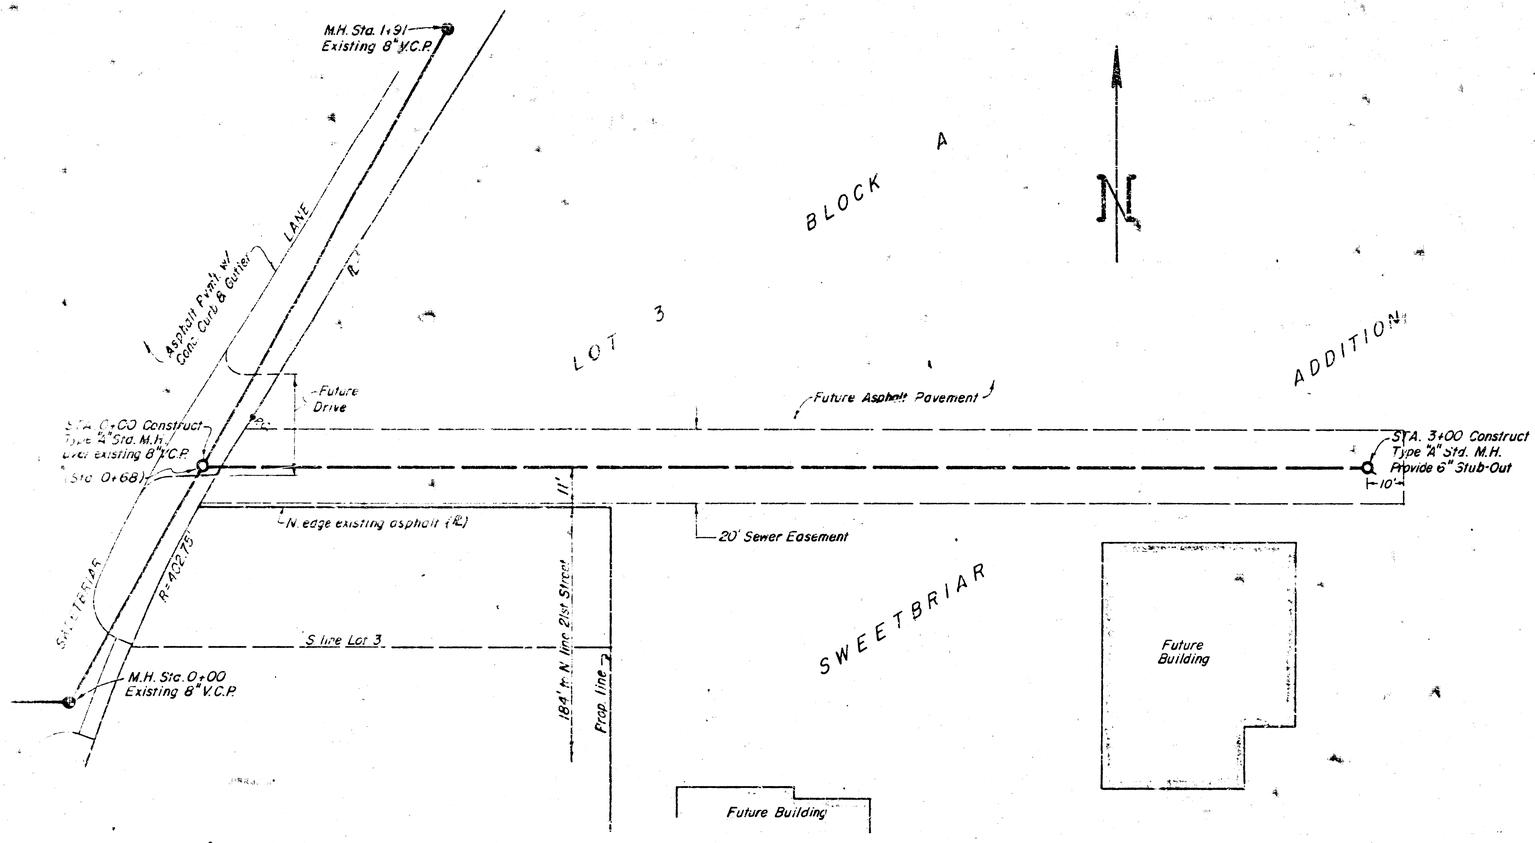


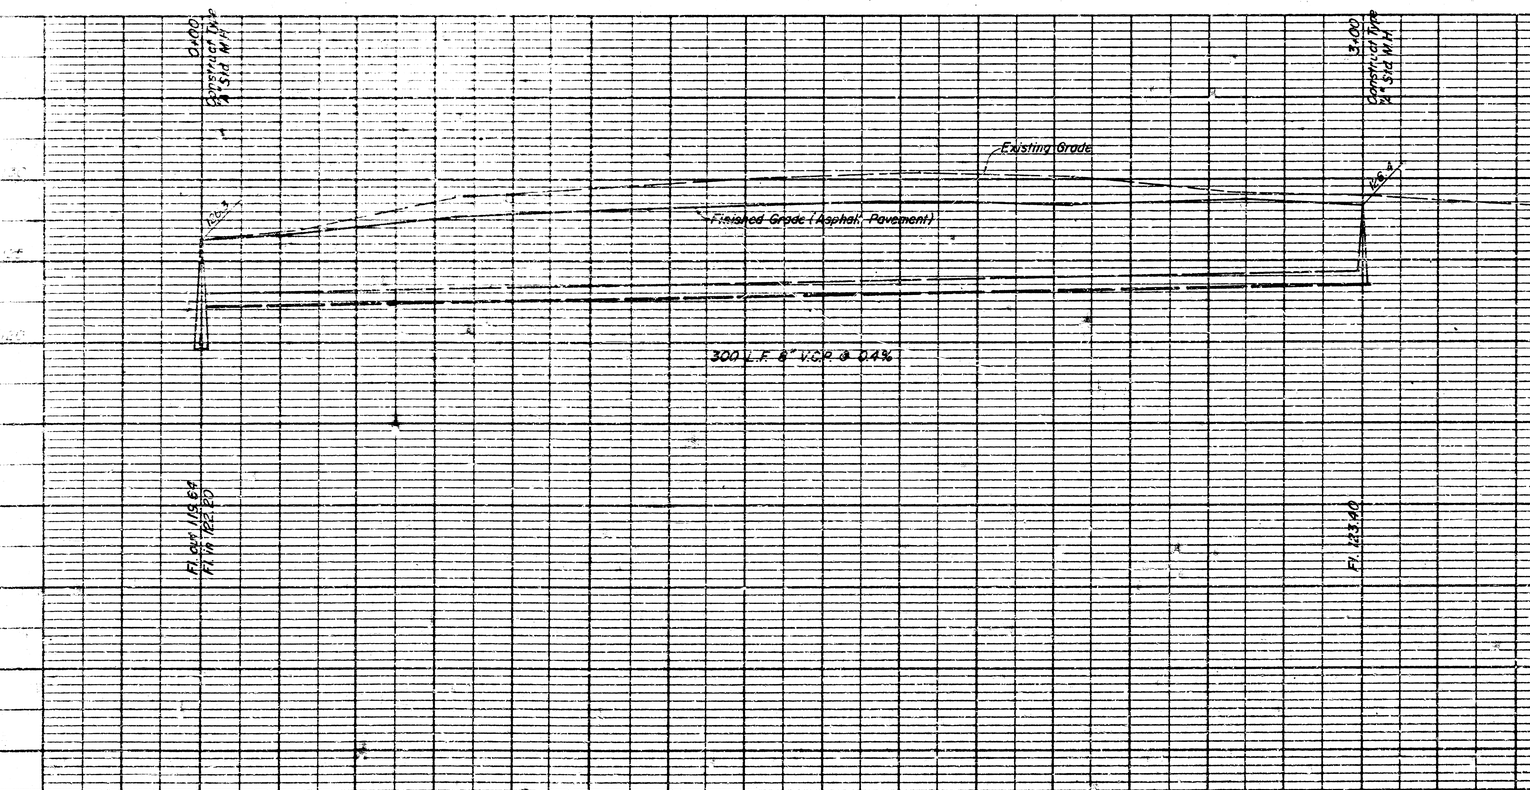

SCALE

1" = 20' Horz.
1" = 5' Vert.

NOTES

1. Elevations to City of Wichita datum
2. Trench to be sand-backfilled and flushed.

Bench Mark - City Standard Disc, 15± West of West line of Benjamin St. and 44' North of ℄ 21st Street North.
Elevation = 1126.34, City Datum

PLAN AND PROFILE
PRIVATE SANITARY SEWER
Lot 3, Block A, Sweetbriar Addition
Wichita, Kansas
PRIVATE PROJECT No.

Mcelroy & Associates — Consulting Engineers
Kid Brown Building — Wichita, Kansas
76-1121-A