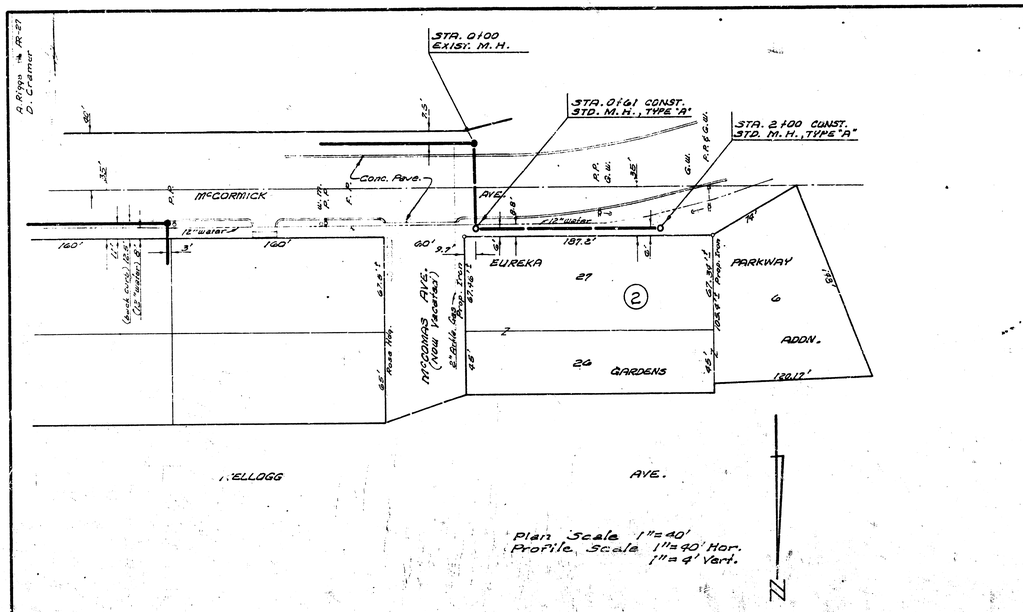
STA. 0100
EXIST. M.H.
STA. 0161 CONST.
STD. M.H., TYPE "A"
STA. 2+00 CONST.
STD. M.H., TYPE "A"
McCORMICK
AVE.
Conc. Pave.
12" water
12" water
160'
160'
60'
187.5'
EUREKA
27
2a
GARDENS
PARKWAY
6
ADDN.
180.12'
McCOMAS AVE.
(Not Vacated)
ELLOGG
AVE.
Plan Scale 1"=40'
Profile Scale 1"=40' Hor.
1"=4' Vert.
B.M. 114.05 E. Rim M.H., 1.3' E. & 11' S. of N.E. Cor of McComas & McCormick
STA. 0+00 CONST. STD. M.H., TYPE "A"
STA. 0+61 CONST. STD. M.H., TYPE "A"
STA. 2+00 CONST. STD. M.H., TYPE "A"
Nat. Ground
Sand Fill or Flush
Sand Fill or Flush
Grade
Inv. Sta. 0+00 = 105.67
Inv. Sta. 0+61 = 106.10
Inv. Sta. 2+00 = 111.05
Top of 12" C.I. diaster Line = 110.20
Flo. out 110.91
Flo. in 110.37
110.87
200 LIN FT. 8" V.C.P. @ 0.90 % GRADE
0
1
2
LAT. 110, S.S.E.D.
CITY OF WICHITA, KANSAS
B. E. SMITH, CITY ENGINEER
PROJECT NO. C28-14
DATE: APRIL 1968
S. & P. Addn.
GREENWICH
ROAD
0+00 Exist. 54" R.A. M.H.
NOTE:
Replace Surface with 4" Asphalt
LINWOOD ACRES
30' EASEMENT
NOTE TO CONTRACTOR
This project will be constructed ... supervision of the CITY ENGINEER ... conforming to the SPECIFICATIONS ... CITY OF WICHITA, that adopted ... and also the City ... & Engineers Pro...
B.M. 175.61 Spk. 3'ø W. 3rd's P.P. 36. Cor Greenwich & Waterman
B.M. 166.11 Stp. beach Cor. Post N.E. Cor. Greenwich & Lewis
PLAN SCALE 1"=40'
PROFILE SCALE 1"=40' H
1"=4' V.
0+00 Exist. 54" R.A. M.H.
0+61 Exist. 54" R.A. M.H.
170
150
Sand Fill or Flush
62 LF 8" V.C.P. @ 0.6%
Flo. out 109.67
Flo. in 110.05
110.87
0
1
S. & P. Addn. San. Sewer
City Of Wichita, Kansas
B.E. Smith City Engineer
Private Project
Date: April 29, 1968
Page 1 of 5
(18)