



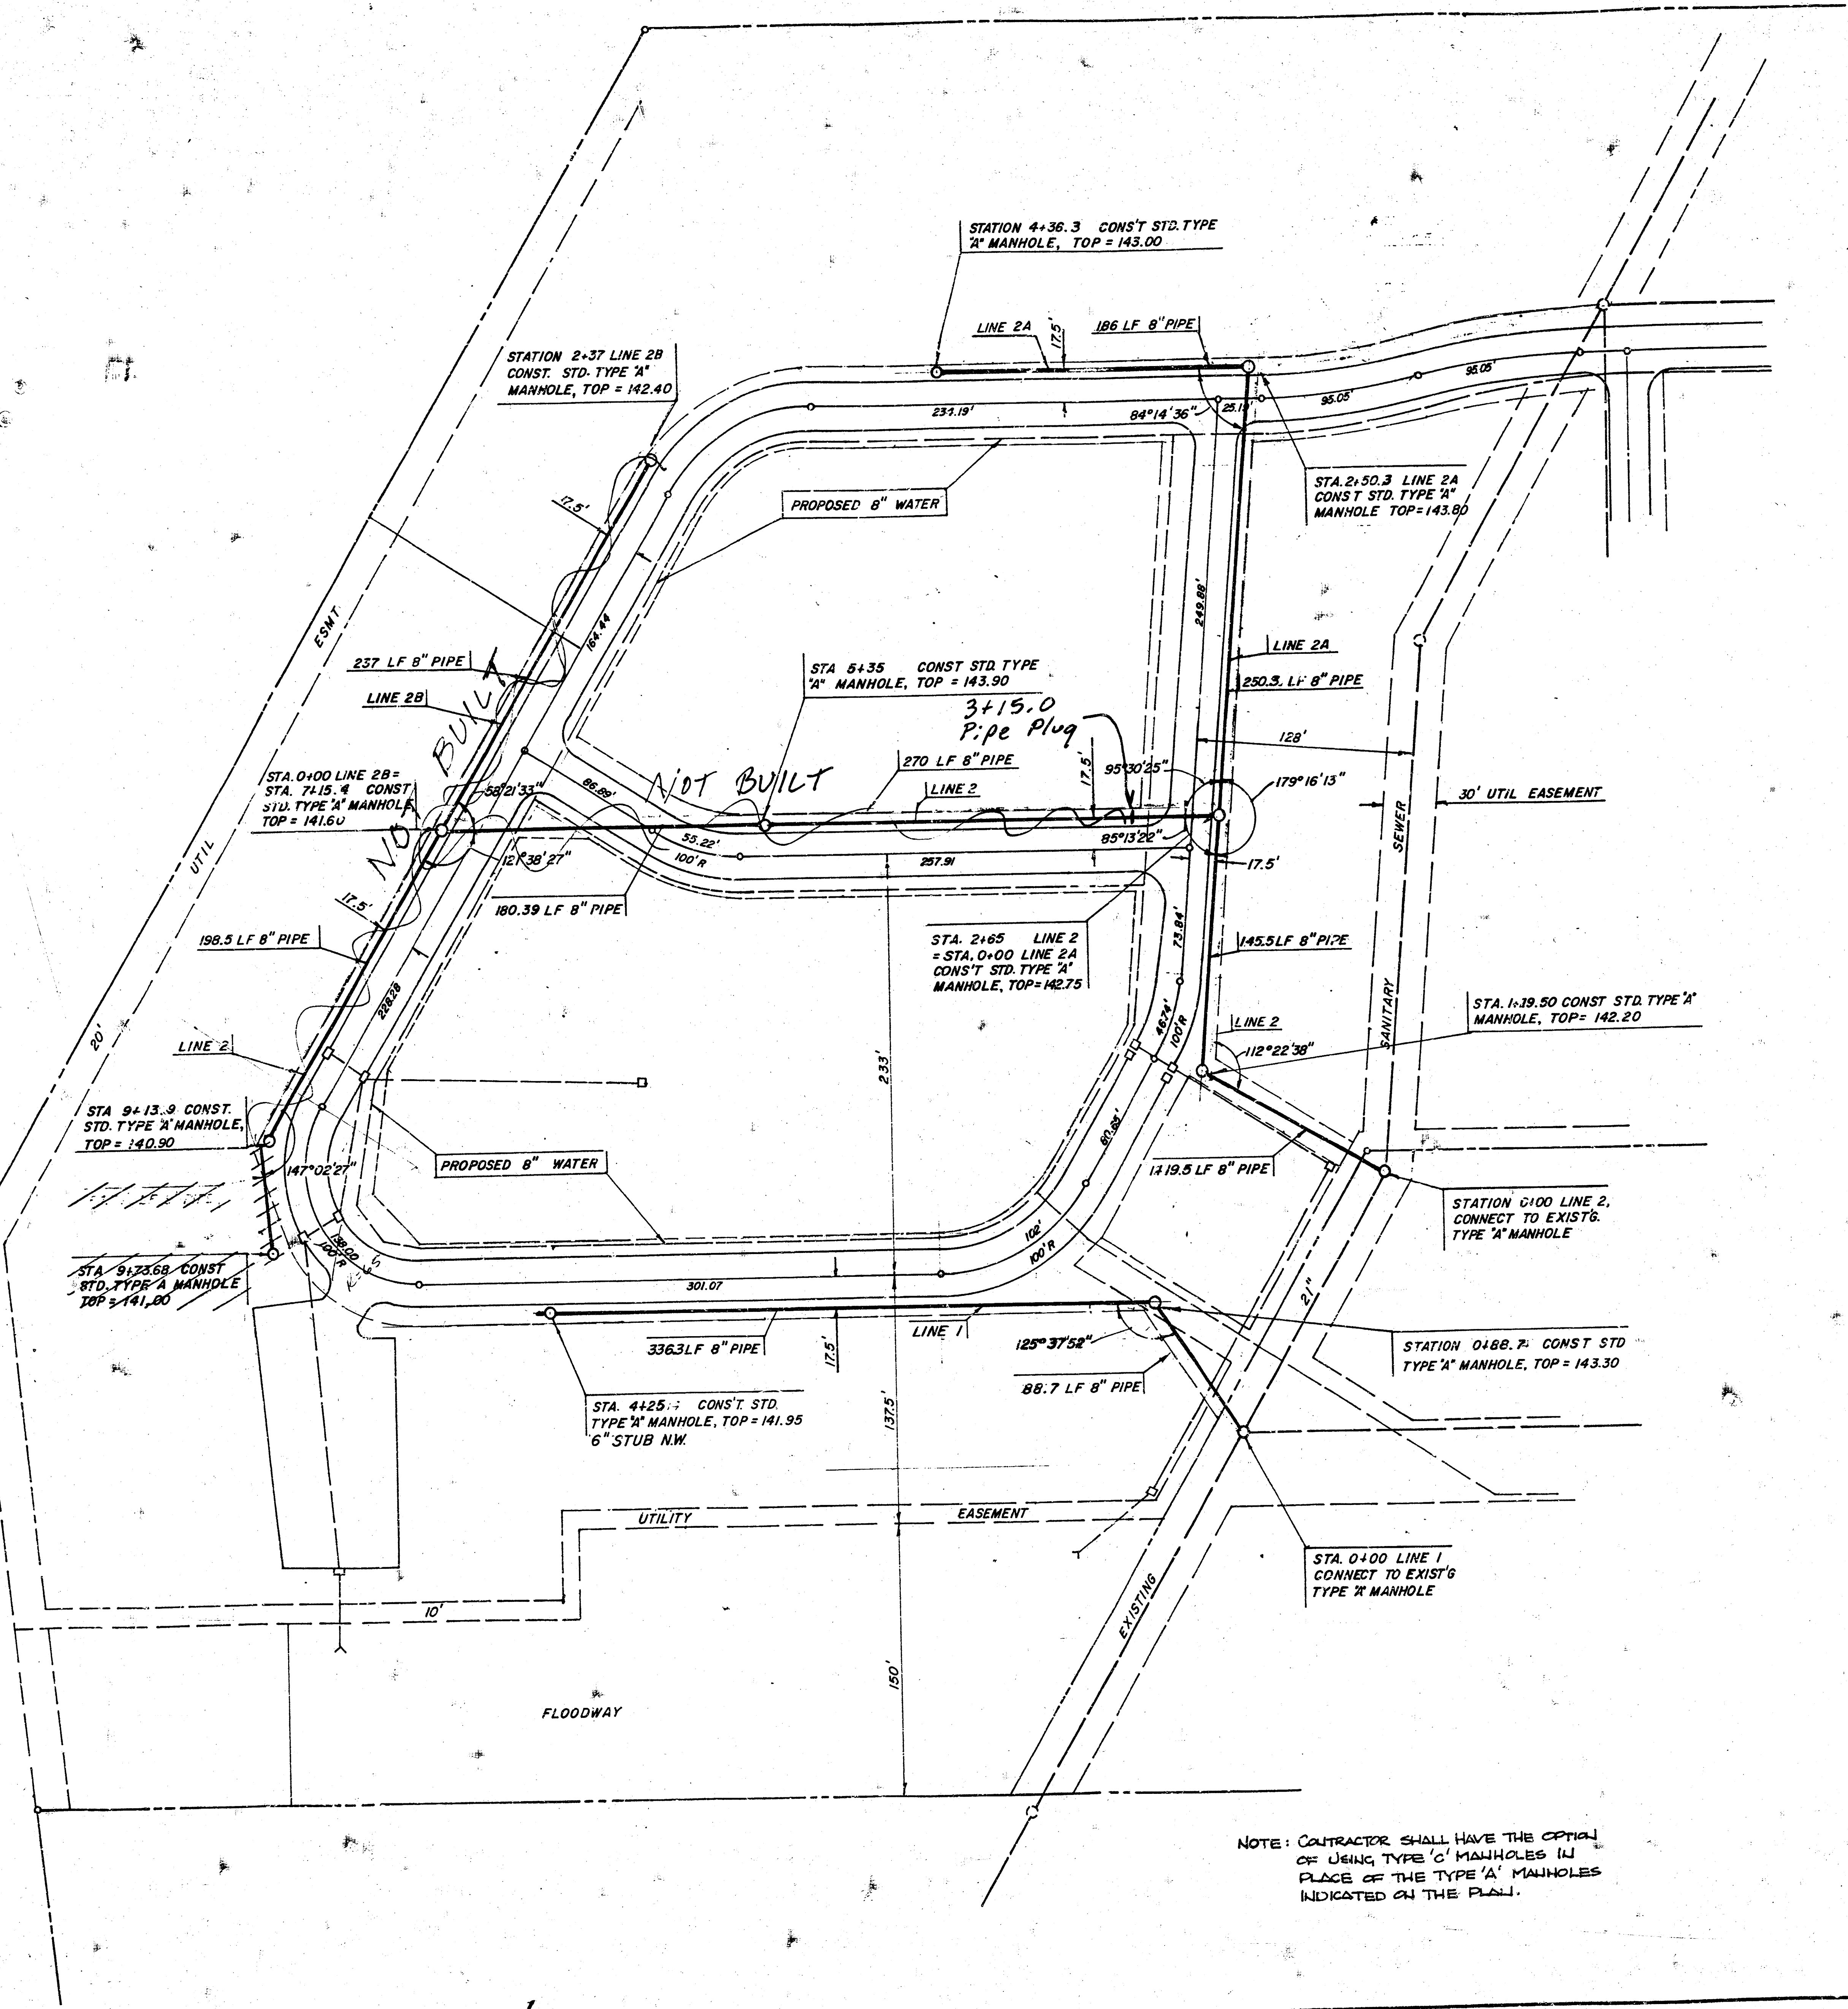

APPROVED AS NOTED
By CITY ENGINEER OF WICHITA
Sanitary Sewers QPS 5/10/85
Storm Sewers _____
Driveway Approaches _____

NOTE TO CONTRACTOR
This project will be constructed under the supervision of the CITY ENGINEER and conforming to the SPECIFICATIONS of the CITY OF WICHITA. The CONTRACTOR will pay the City of Wichita for all costs of plan review, inspection and booking per contract.

K-268
Booked
8/31/88
ROL

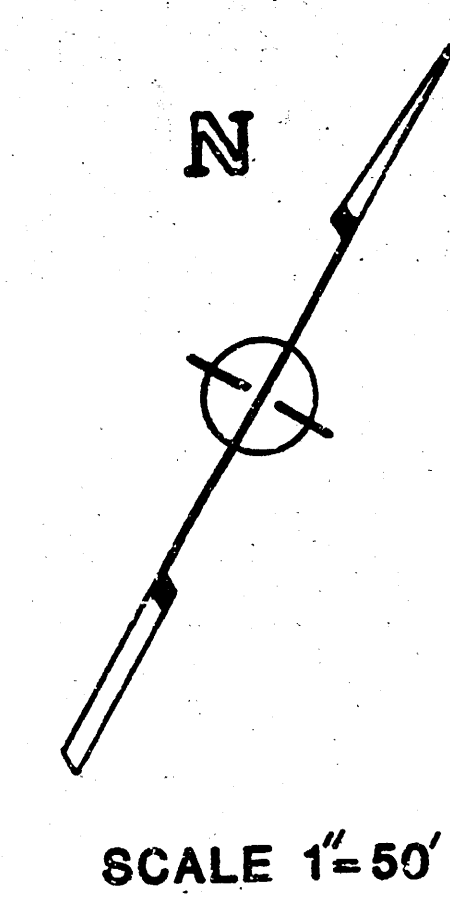

MAY 1985

PRIVATE SANITARY SEWER TO SERVE
PART OF LOT 3, TIMBER GROVE LAKES ADDITION

Proj. No. 017 PPS
CITY OF WICHITA, KS
Proj. no. 468-76-245-80001-000-000-017



BAUGHMAN COMPANY, P.A.
SURVEYING & ENGINEERING
31622-7271 • 330 LAURA • WICHITA, KANSAS 67211

NOTE: CONTRACTOR SHALL HAVE THE OPTION OF USING TYPE 'C' MANHOLES IN PLACE OF THE TYPE 'A' MANHOLES INDICATED ON THE PLAN.

DESIGNED BY	DATE
DRAWN BY	DATE
CHECKED BY	DATE
IN CHARGE	DATE

PROJECT NO.	DATE
CLIENT	DATE
LOCATION	DATE
DESCRIPTION	DATE

SCALE 1" = 5' VERT.
1" = 50' HORIZ.

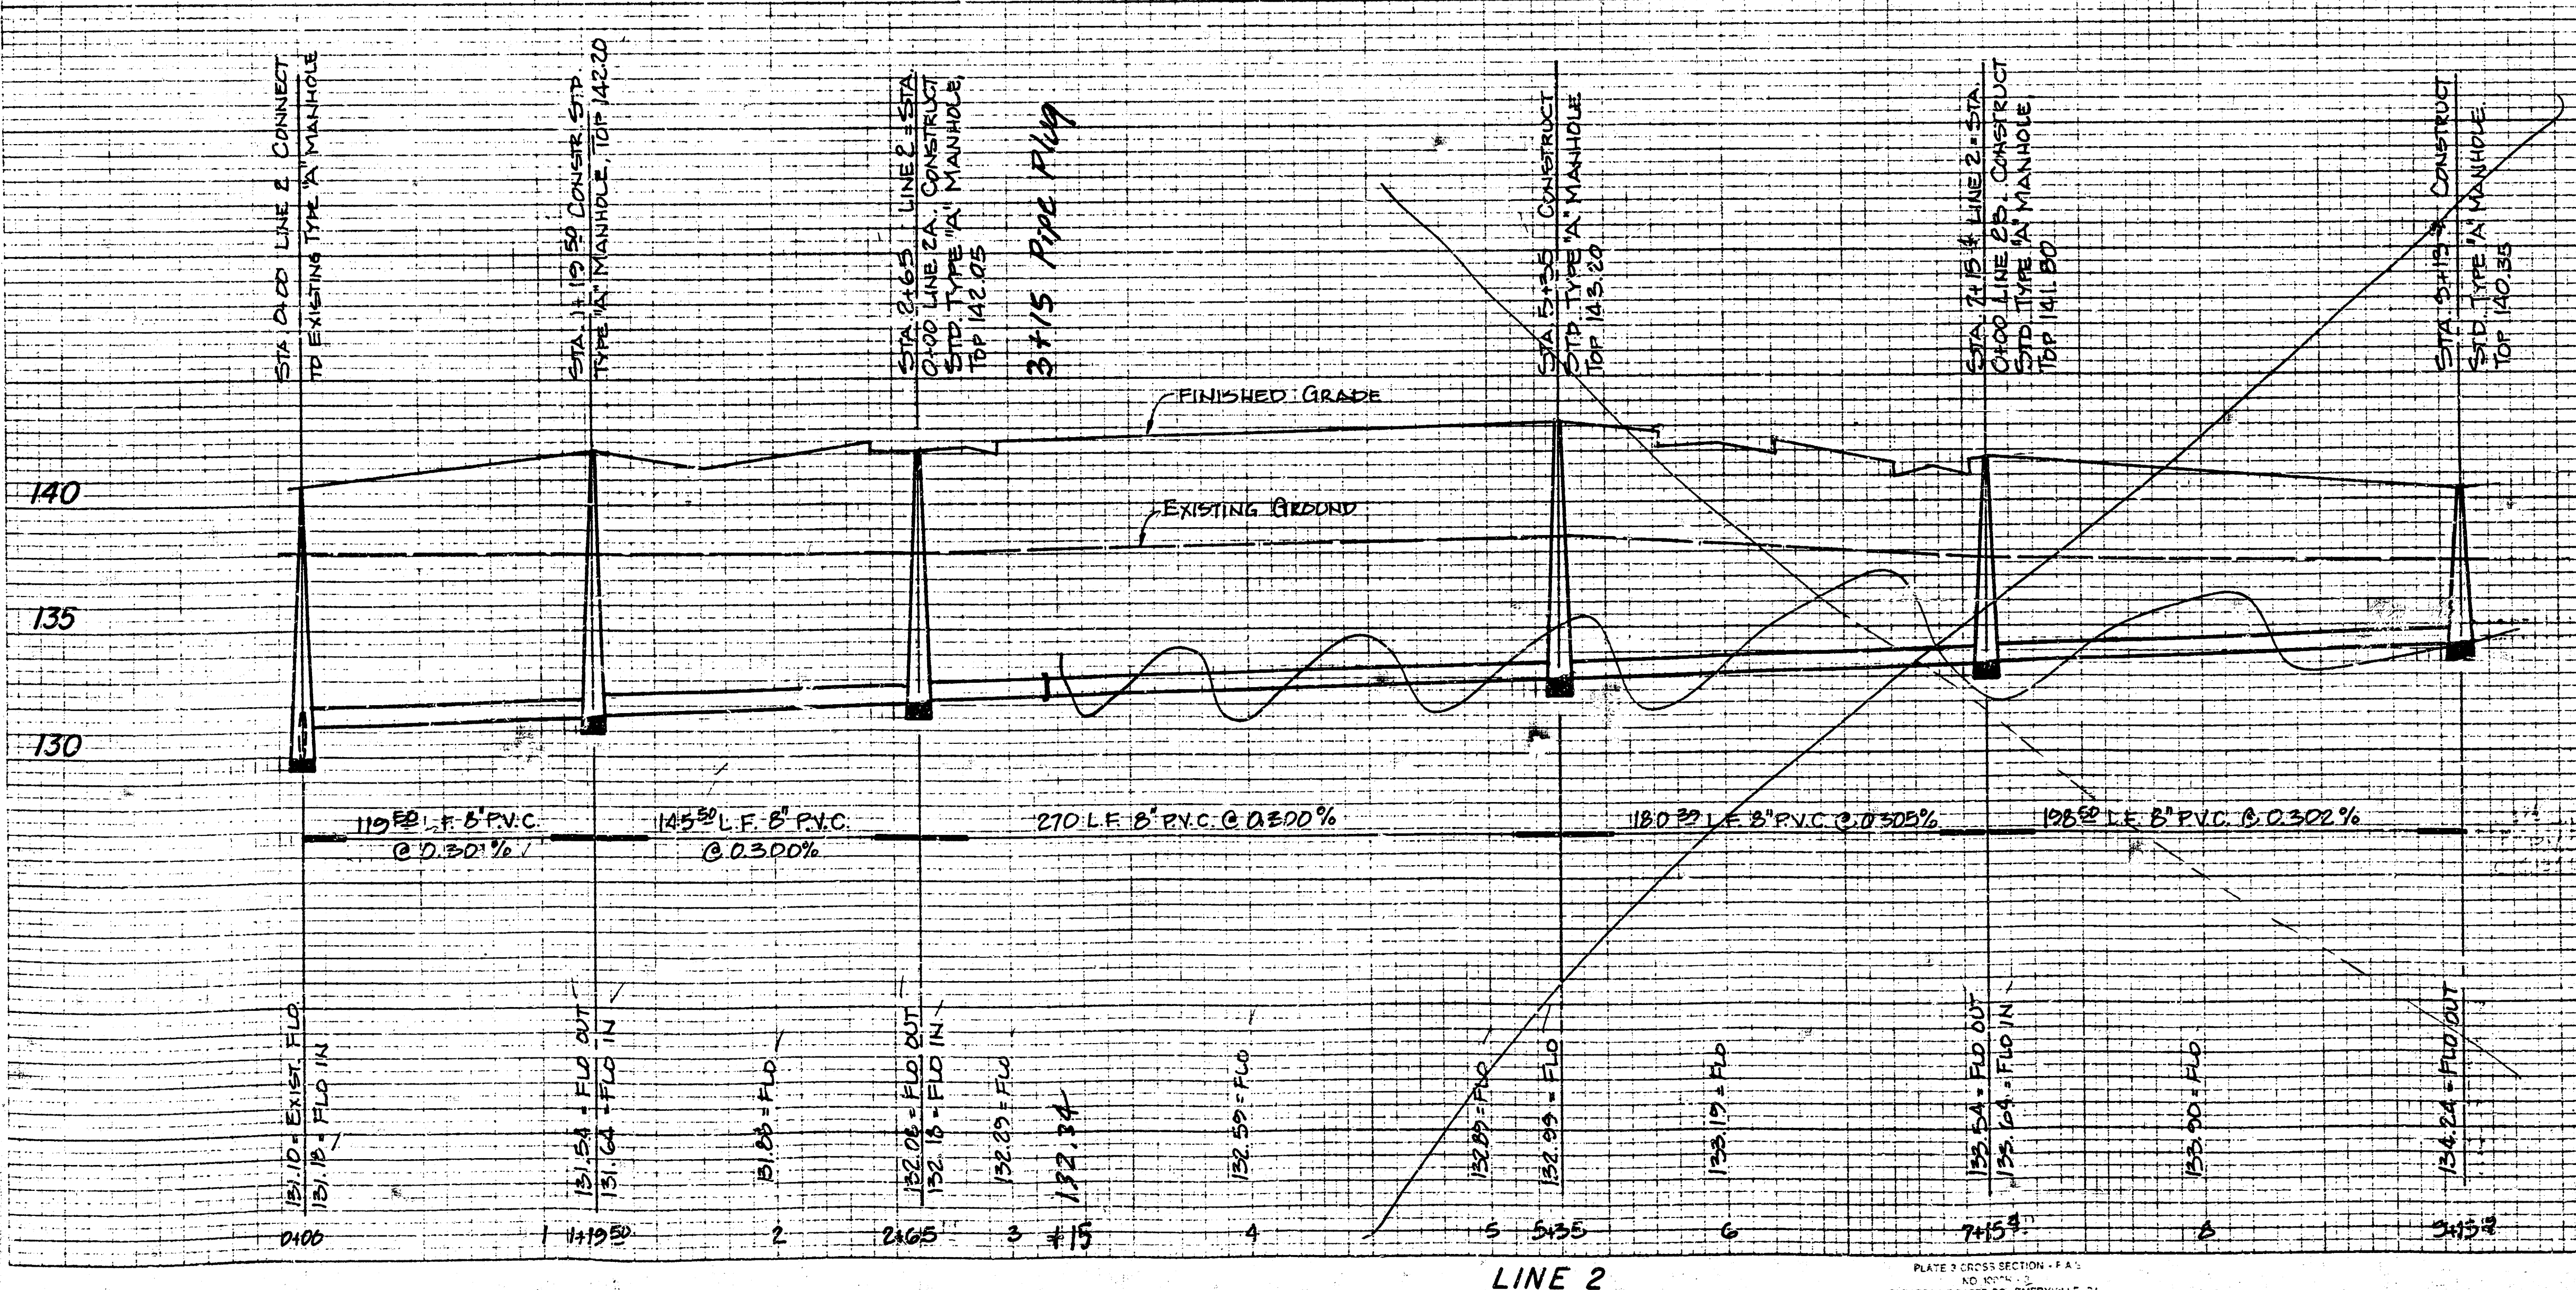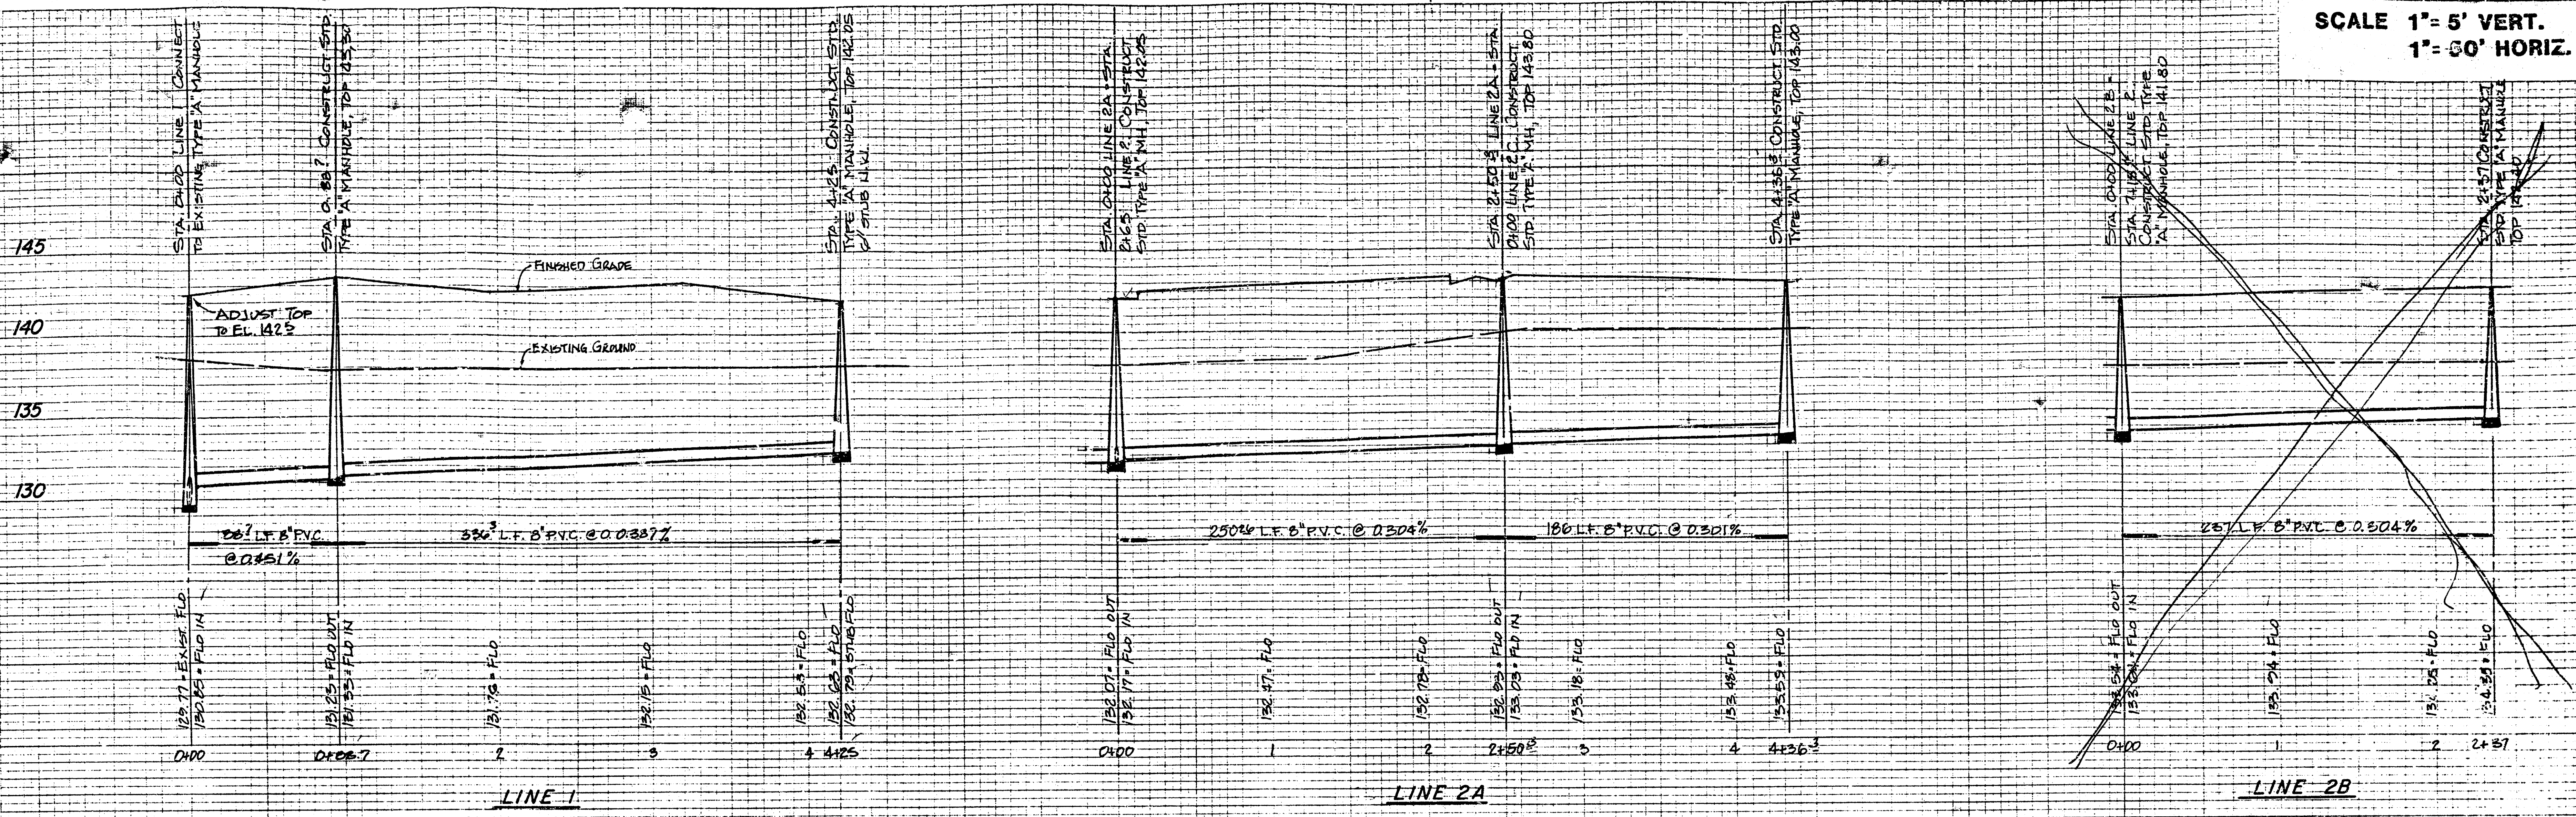

PRIVATE SANITARY SEWER
PART OF LOT 3, TIMBER GROVE LAKES ADDITION

Proj. No. 468-76-245-60001-000-000-017