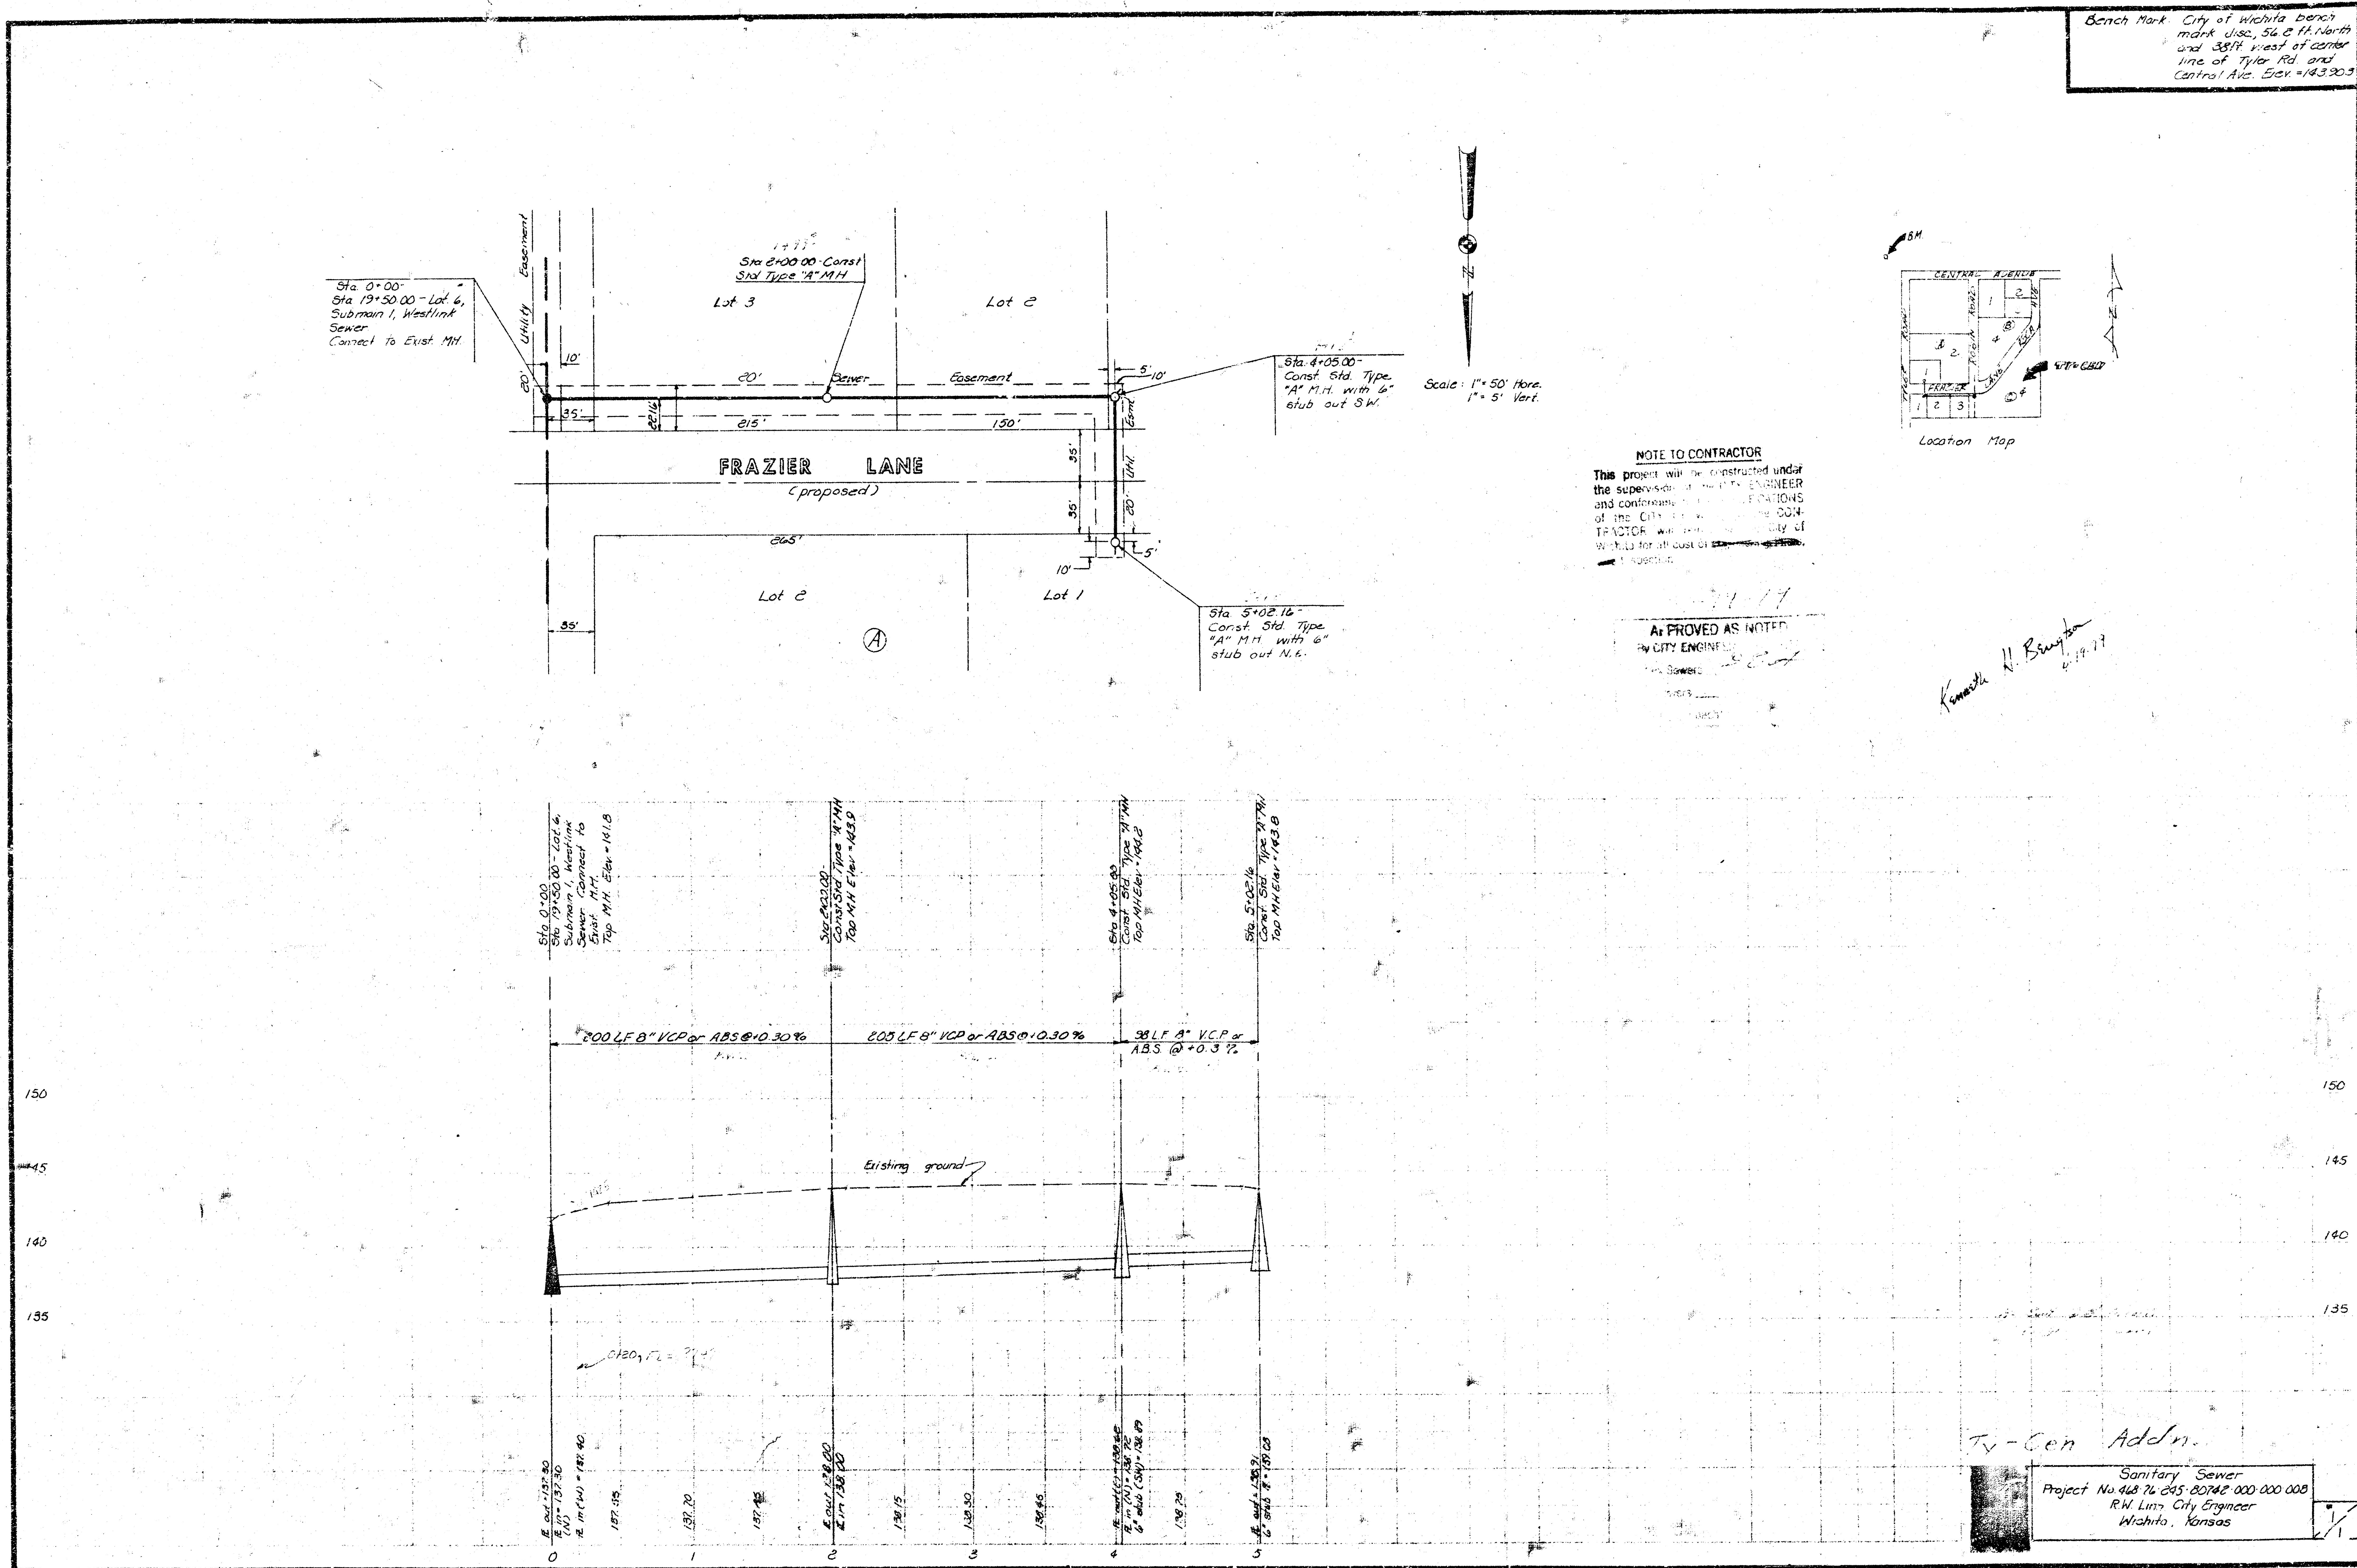

Bench Mark. City of Wichita bench mark disc, 56.2 ft. North and 38ft west of center line of Tyler Rd. and Central Ave. Elev. =143.903
Sta. 0+00 -
Sta. 19+50.00 - Lot 6, Submain 1, Westlink Sewer
Connect To Exist. MH.
Utility Easement
Sta 2+00.00 - Const Std Type "A" MH
Lot 3
Lot 2
20'
Sewer
Easement
10'
20'
35'
22.16'
215'
150'
5'
10'
Sta. 4+05.00 - Const. Std. Type "A" M.H. with 6" stub out S.W.
Esmt.
Util.
FRAZIER LANE
(proposed)
35'
35'
20'
265'
10'
5'
Lot 2
Lot 1
A
35'
Sta. 5+02.16 - Const. Std. Type "A" M.H. with 6" stub out N.E.
N
Scale: 1" = 50' Hore.
1" = 5' Vert.
NOTE TO CONTRACTOR
This project will be constructed under the supervision of the CITY ENGINEER and conformance to the SPECIFICATIONS of the City of Wichita. The CONTRACTOR will reimburse the City of Wichita for all cost of inspection.
APPROVED AS NOTED
By CITY ENGINEER
Sewers
B.M.
CENTRAL AVENUE
TYLER ROAD
ROBIN ROAD
FRAZIER
LANE
LOCA
Location Map
Kenneth H. Bengtson 4.19.77
Sta 0+00 - Sta 19+50.00 - Lot 6, Submain 1, Westlink Sewer Connect to Exist. M.H. Top M.H. Elev = 141.8
Sta 2+00.00 - Const Std Type "A" MH Top M.H. Elev = 143.9
Sta 4+05.00 - Const. Std. Type "A" MH Top MH Elev = 144.2
Sta 5+02.16 - Const. Std. Type "A" MH Top MH Elev = 143.8
200 L.F. 8" VCP or ABS @ +0.30 %
205 L.F. 8" VCP or ABS @ +0.30 %
98 L.F. 8" V.C.P. or A.B.S. @ +0.3 %
150
145
140
135
Existing ground
IE out = 137.30
IE in = 137.30 (N)
IE in (W) = 137.40
137.55
137.70
137.85
IE out 138.00
IE in 138.00
138.15
138.30
138.45
IE out (E) = 138.62
IE in (N) = 138.72
6" stub (SW) = 138.89
138.79
IE out = 138.91
6" stub IE = 139.08
0
1
2
3
4
5
Ty-Cen Add'n.
Sanitary Sewer
Project No. 468-76-245-80742-000-000-008
R.W. Linn City Engineer
Wichita, Kansas
1/1

14 8 3 50