

SANITARY SEWER SYSTEM


THE VILLAS AT CRESTVIEW

REISS AND GOODNESS ENGINEERS

2160 E. DOUGLAS WICHITA — KANSAS



1970




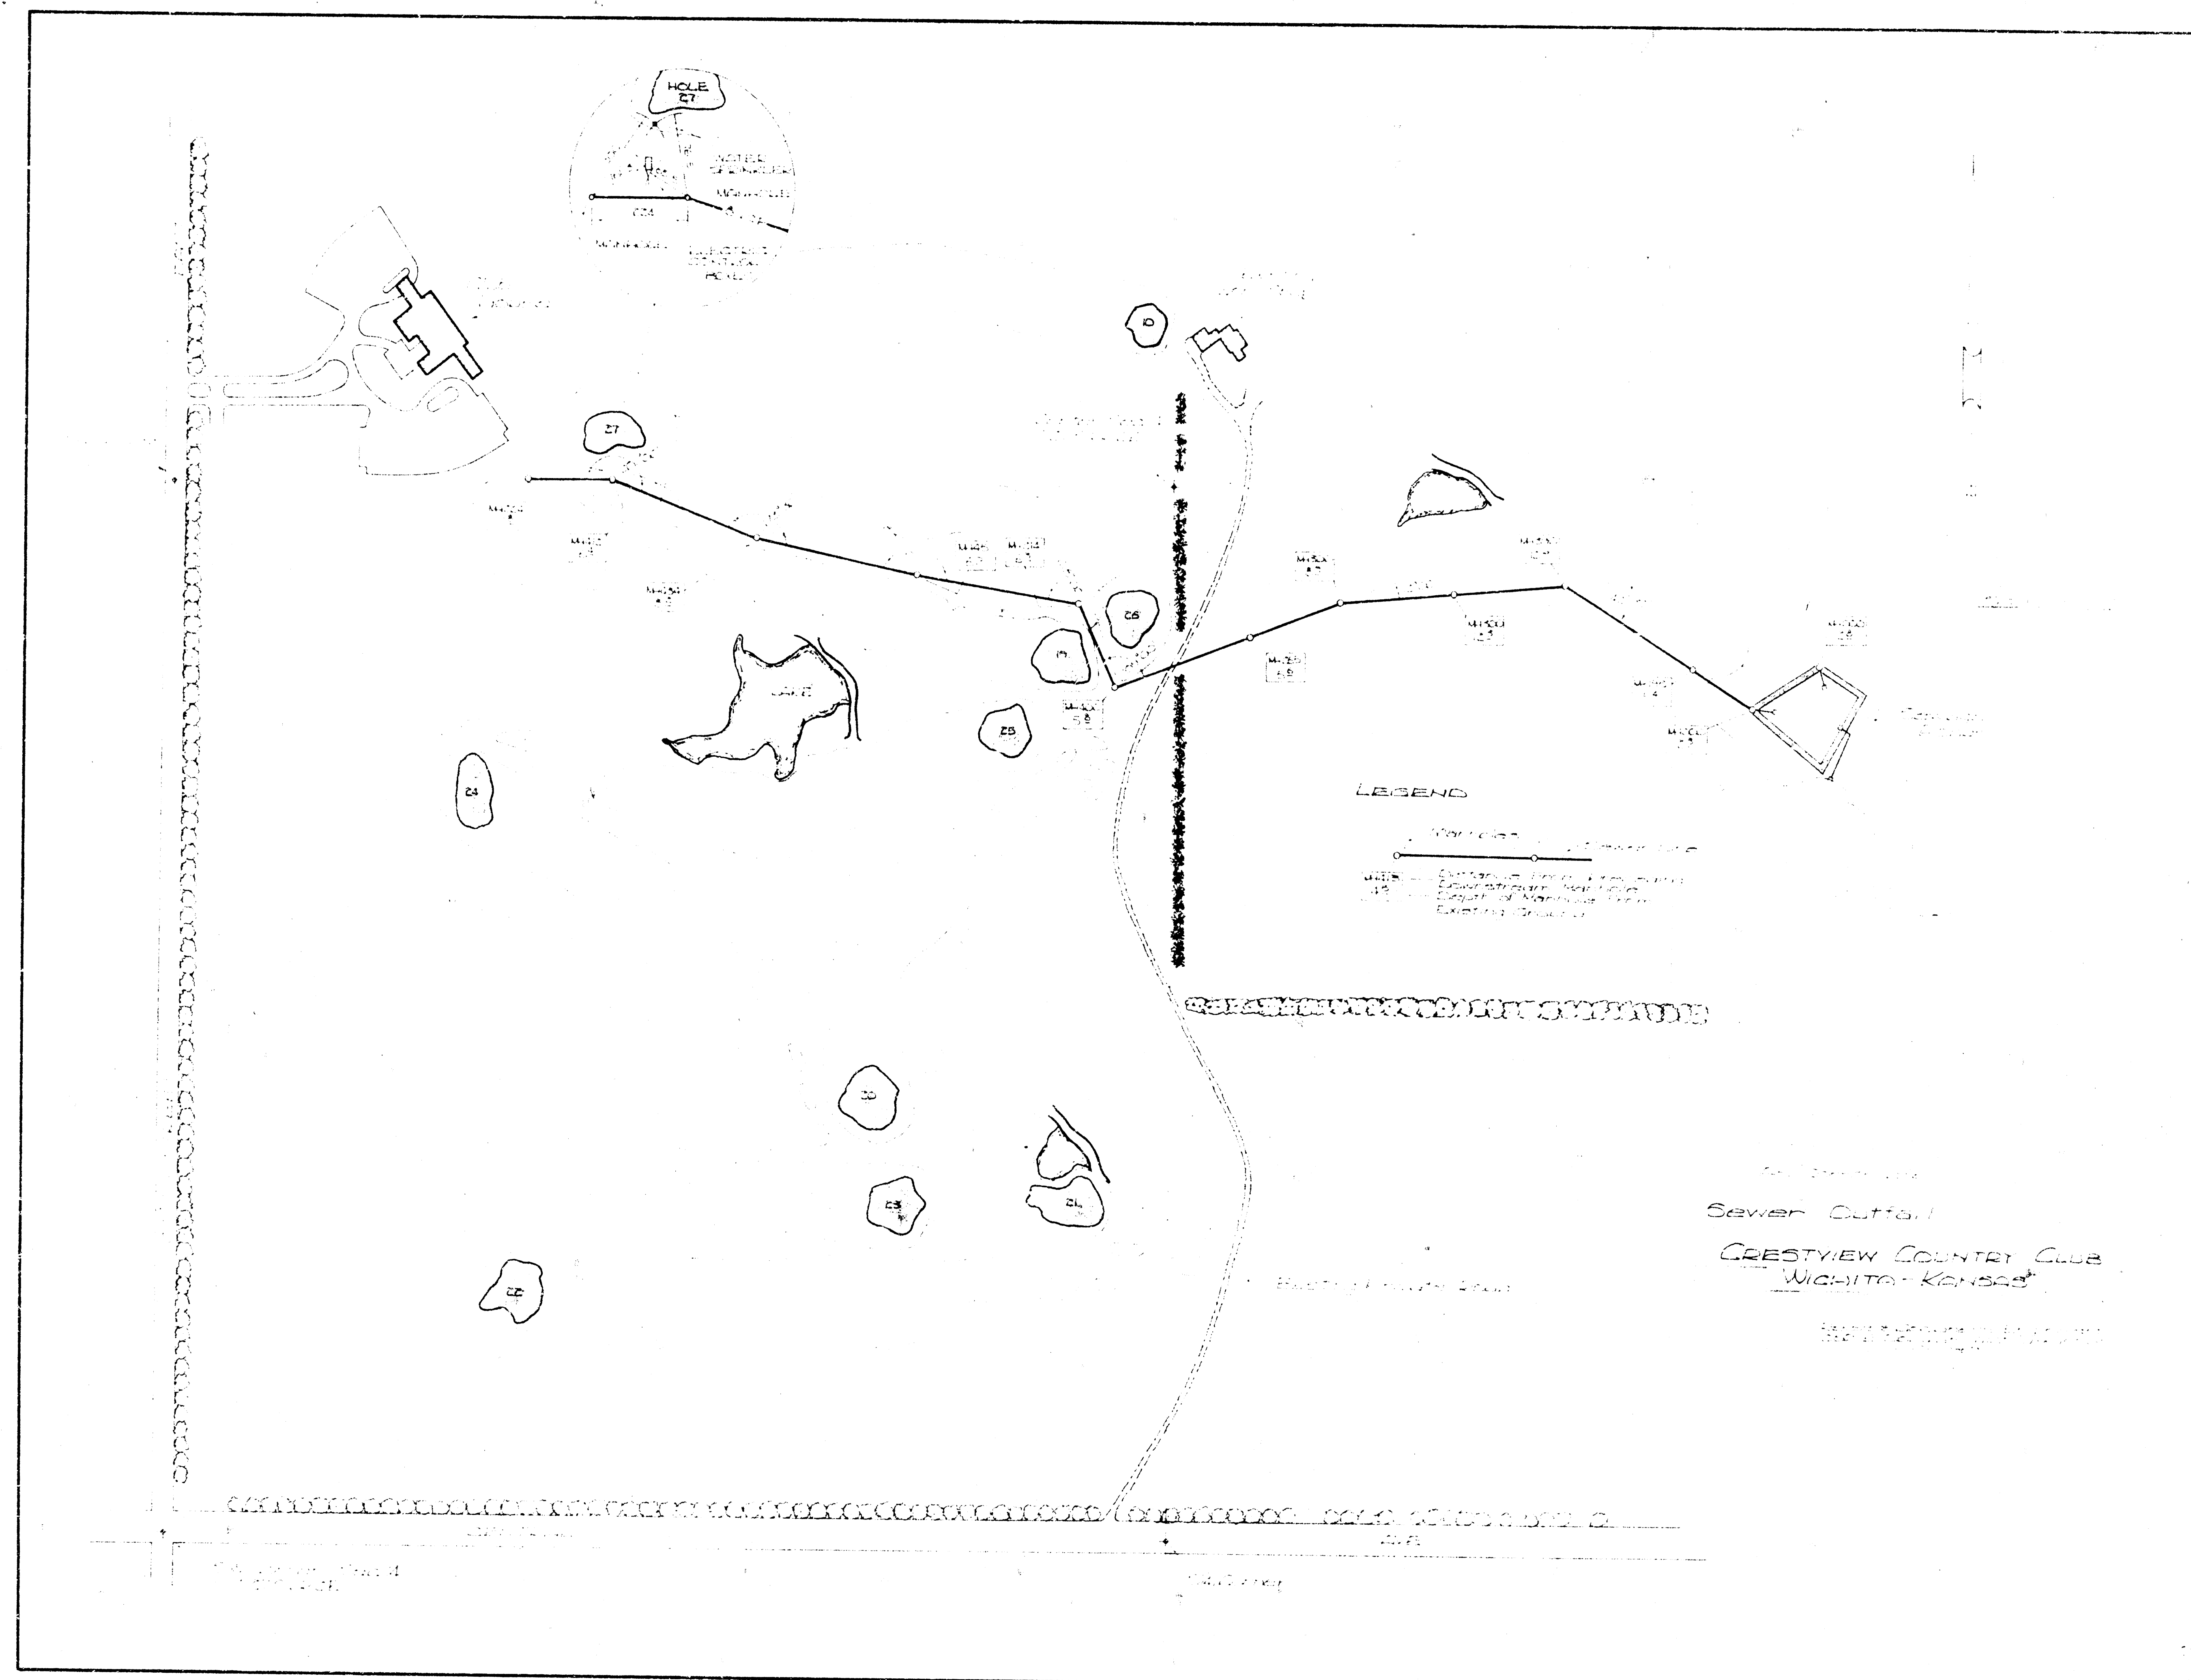







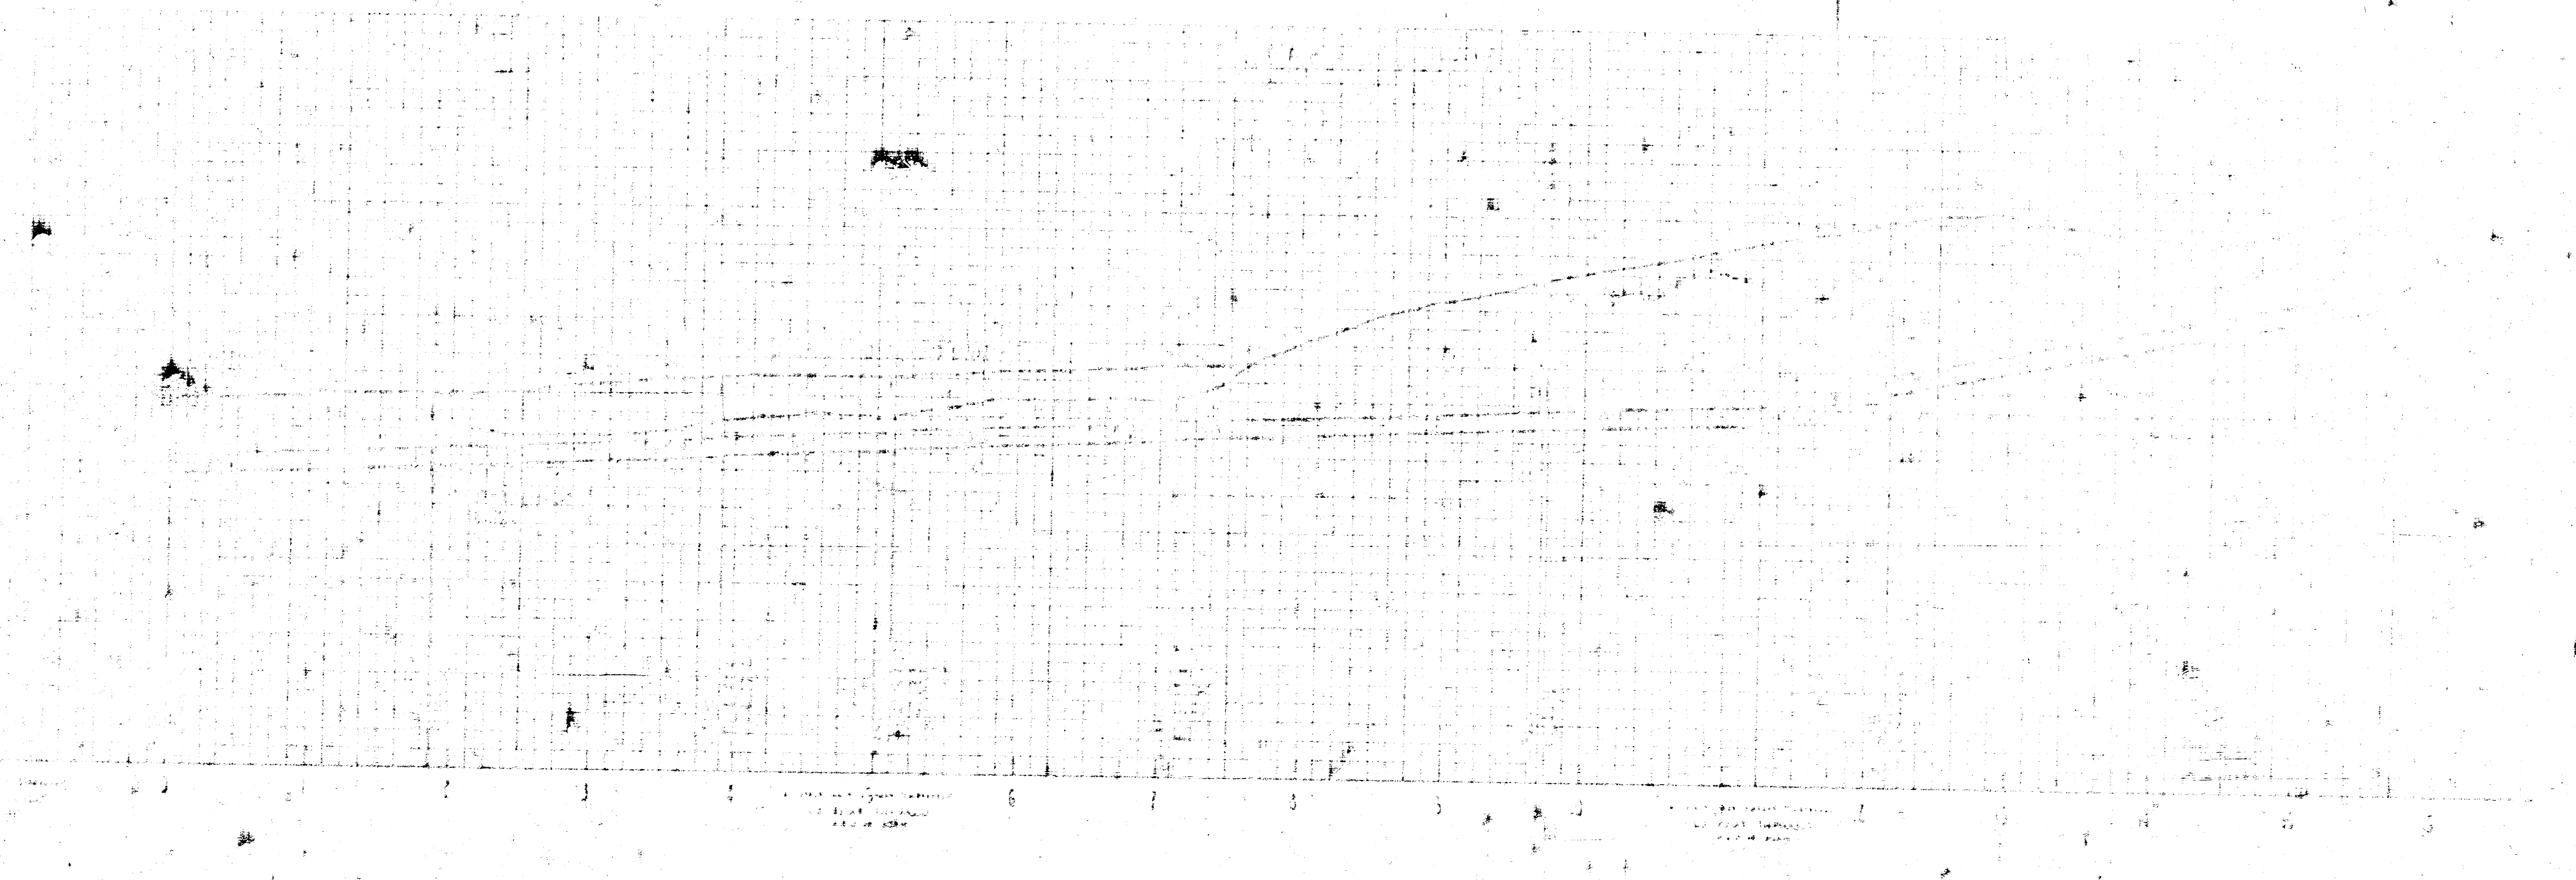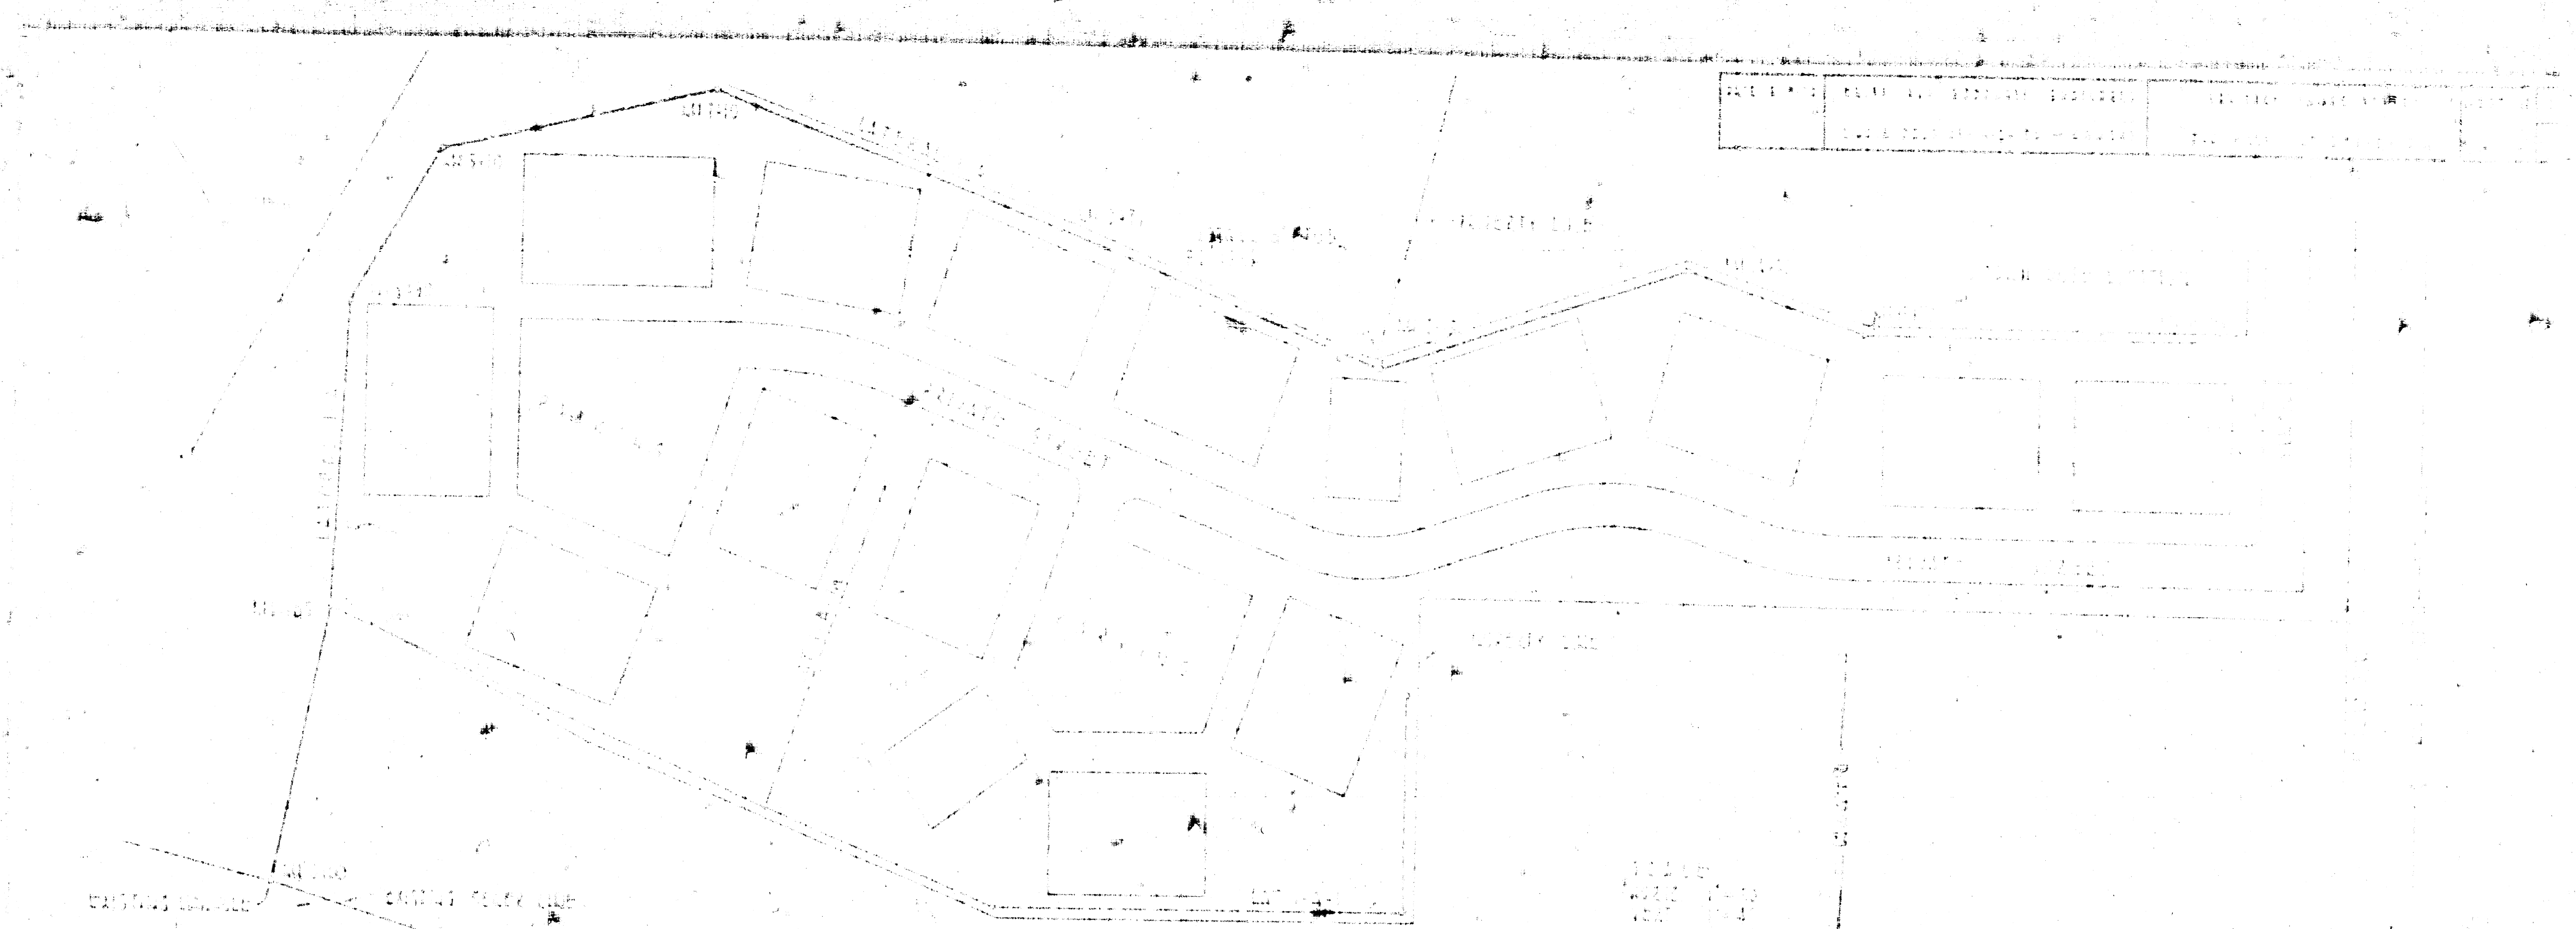

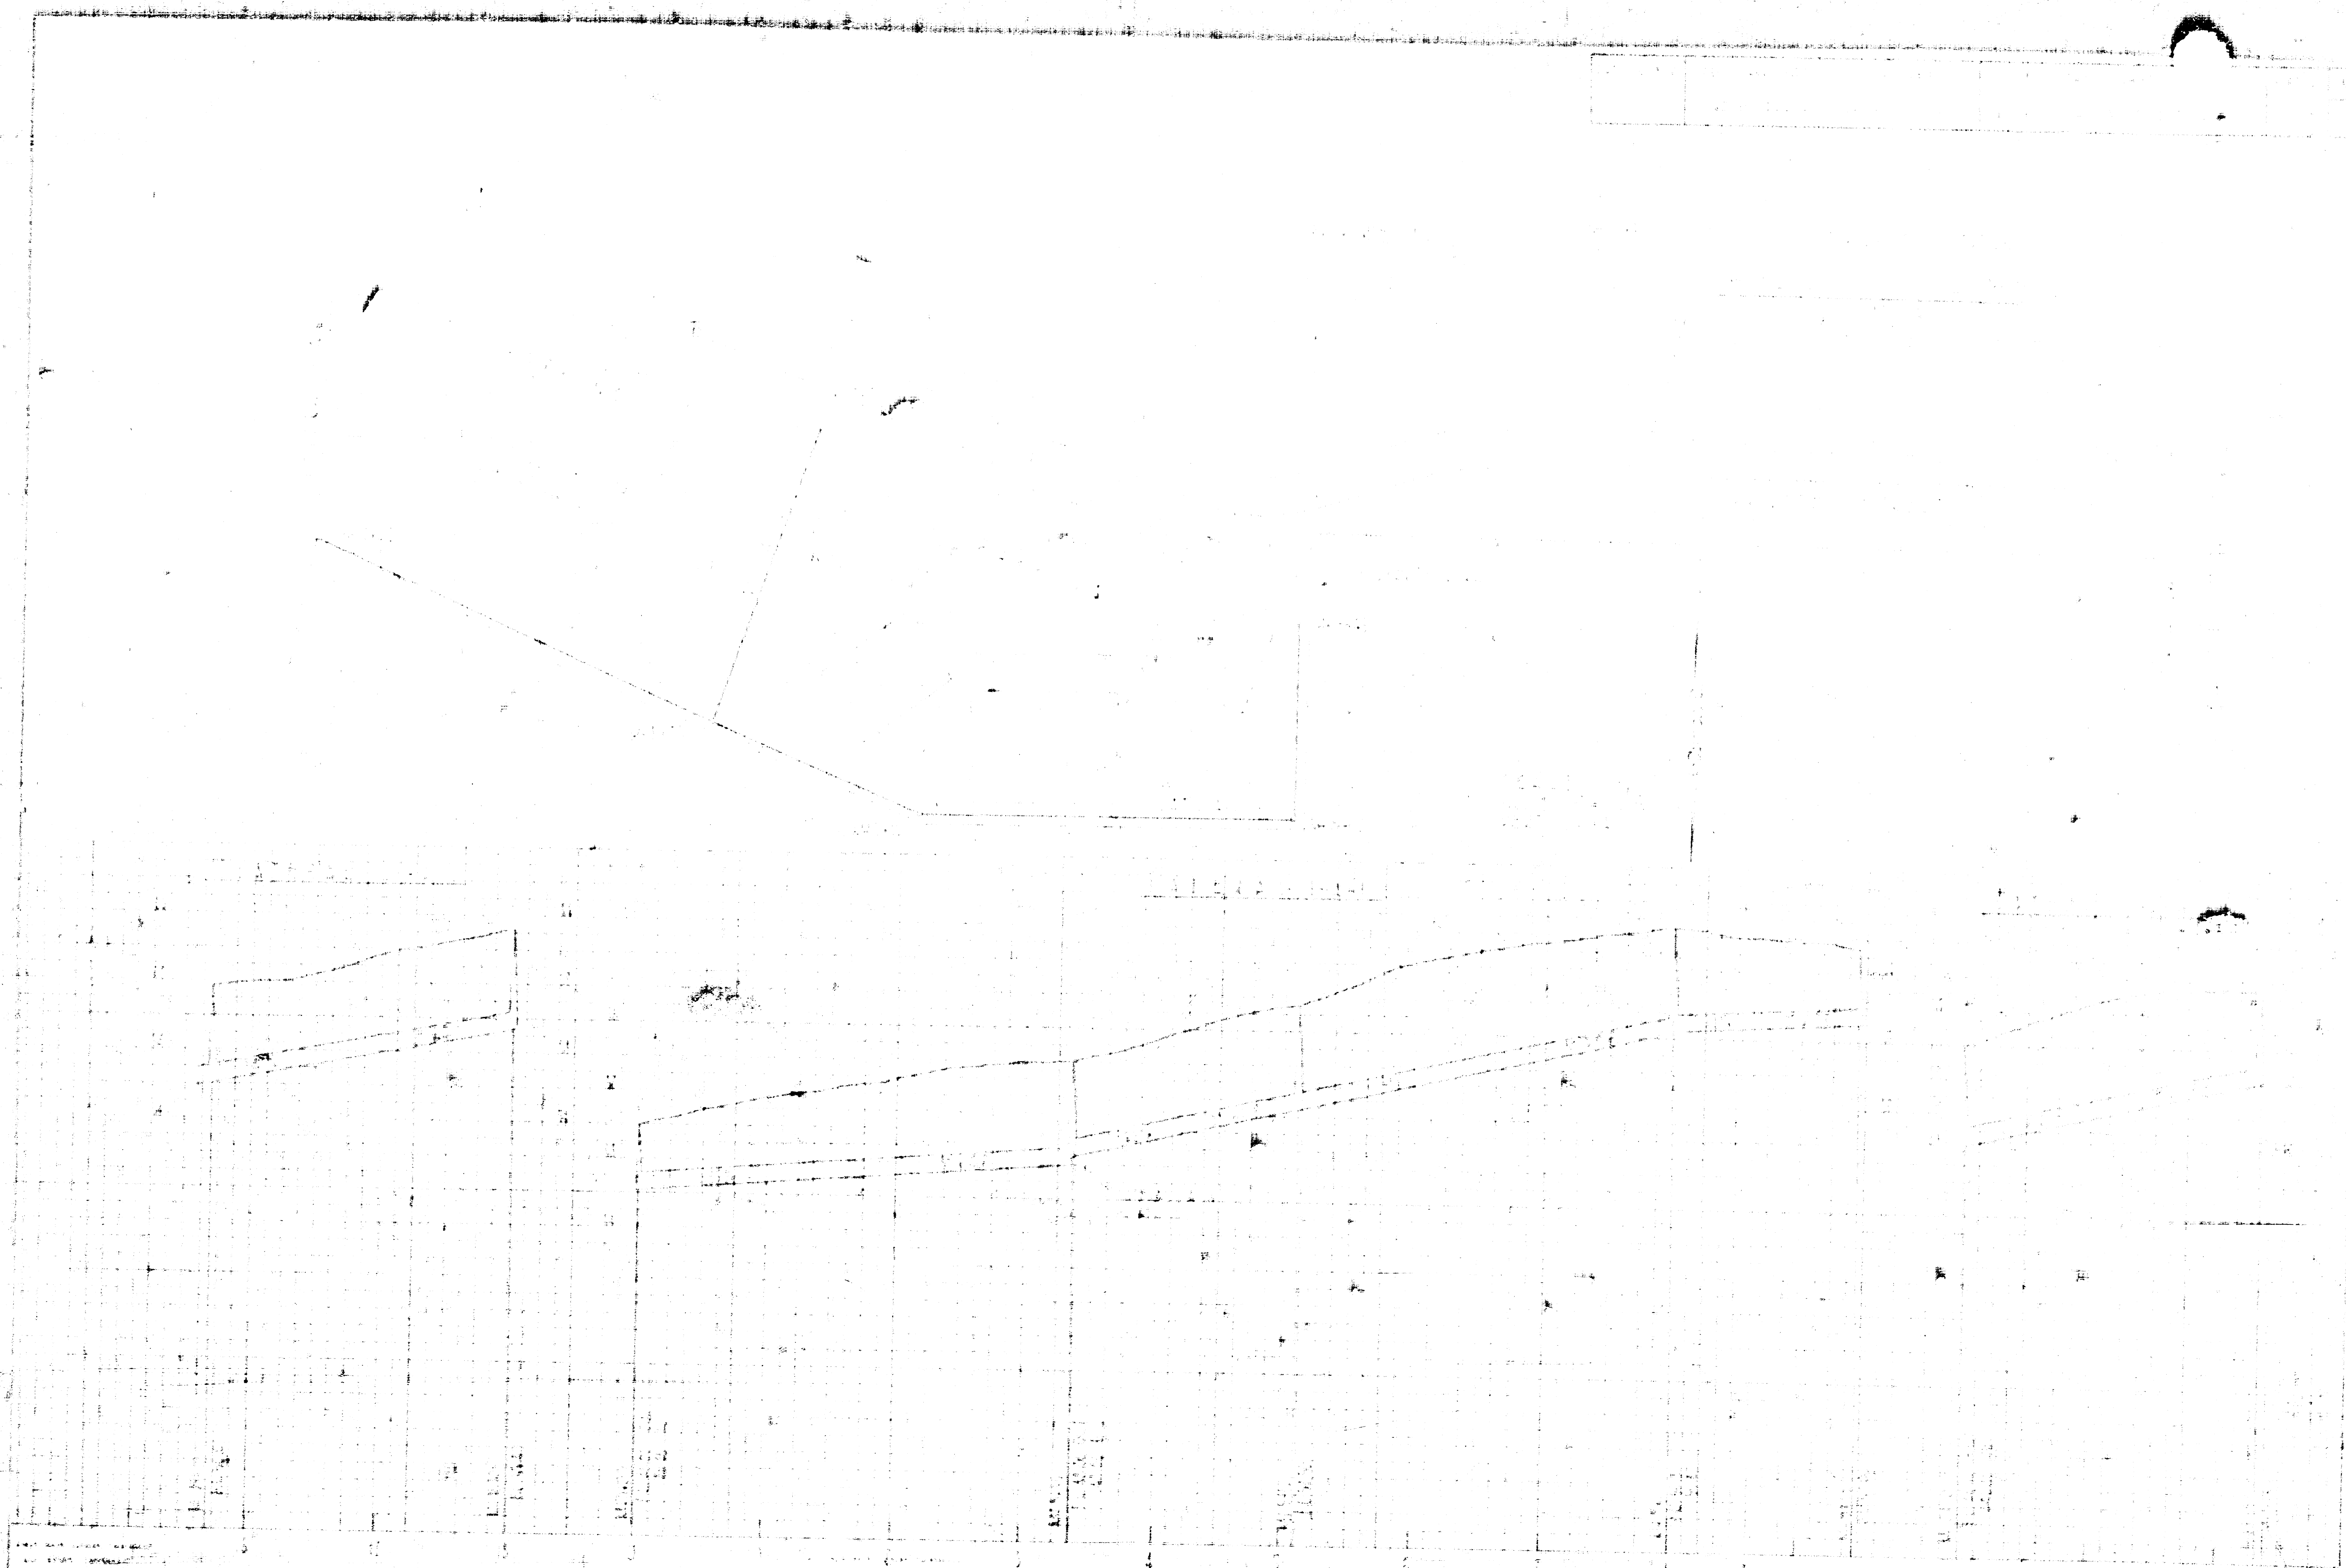


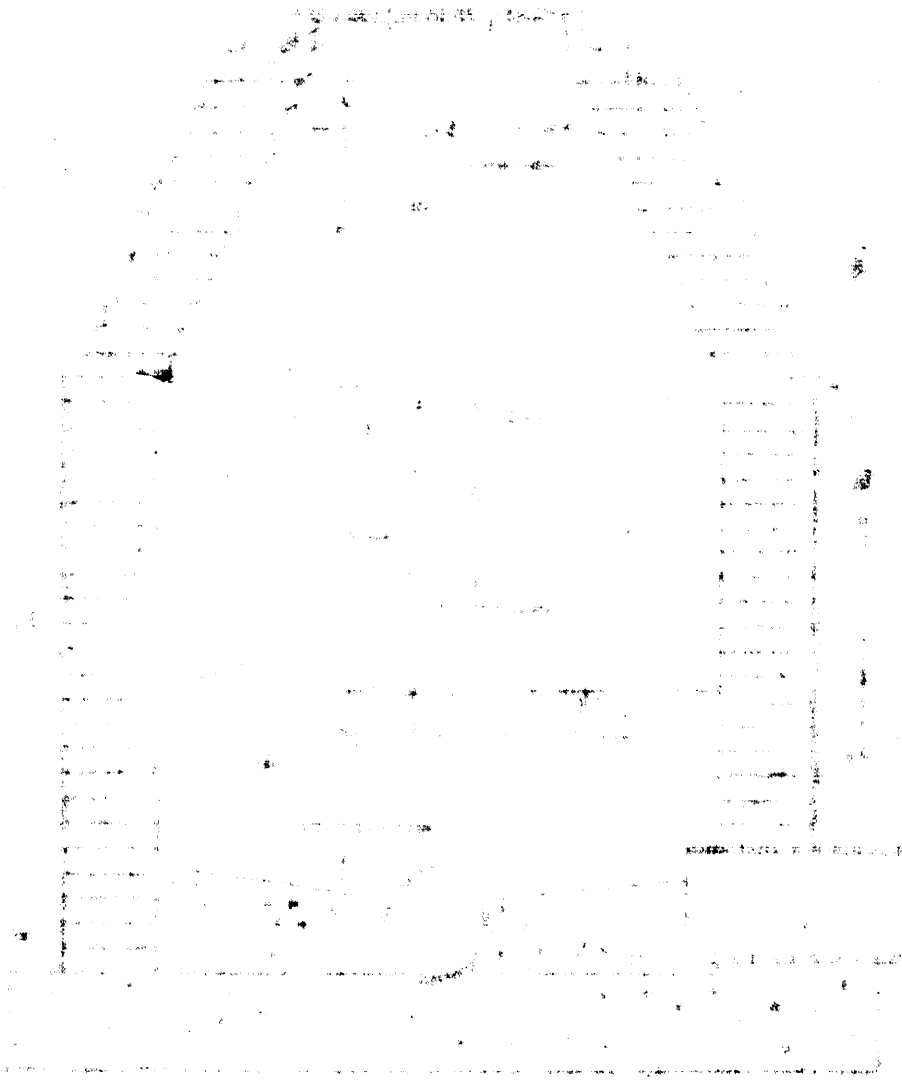


BRICK MANHOLE

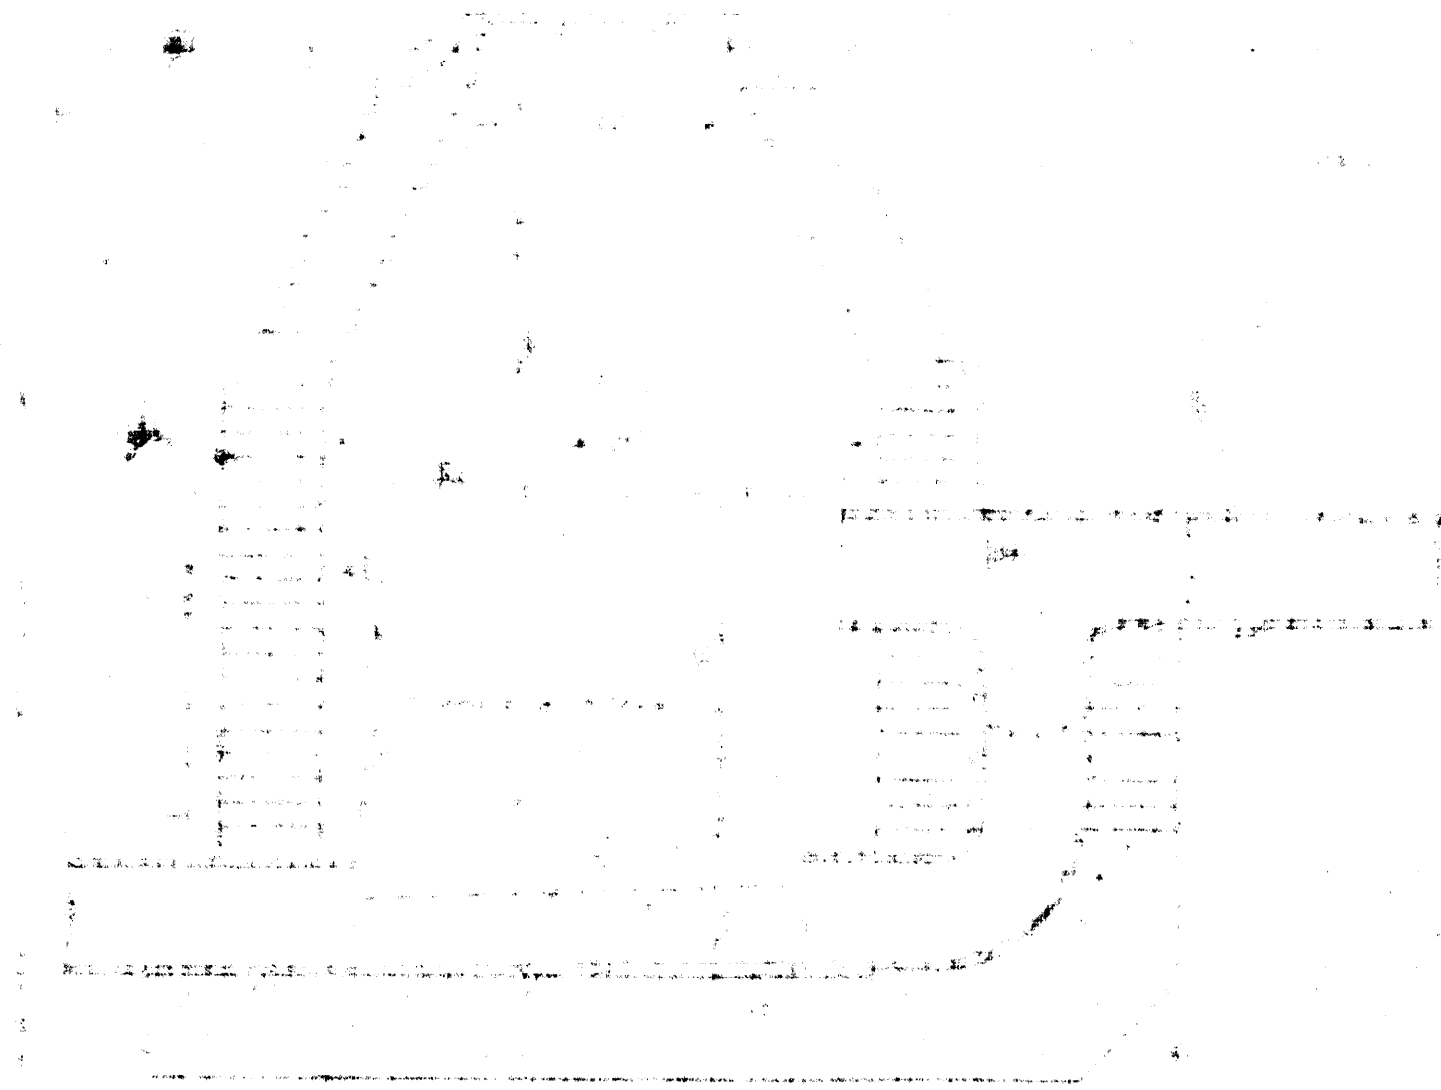




BRICK DROP MANHOLE

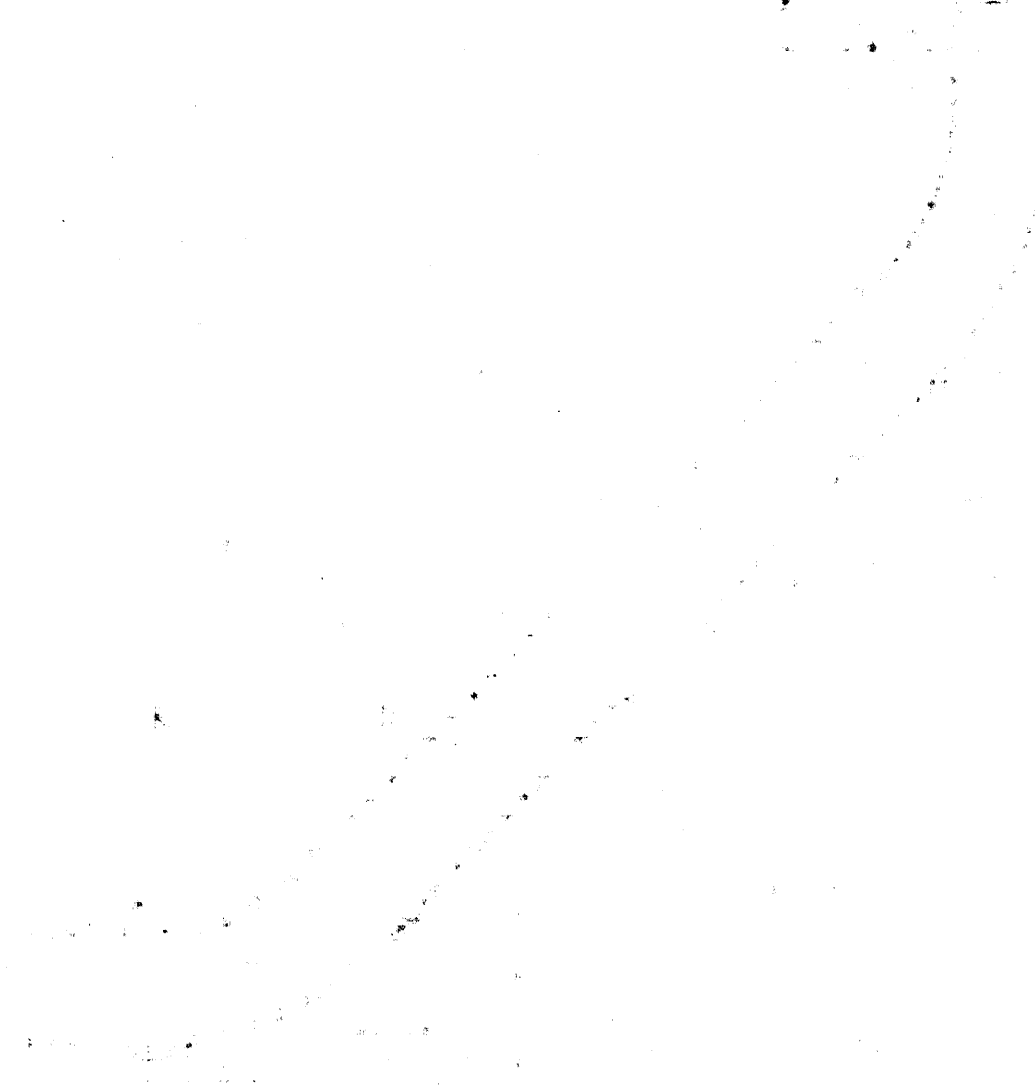

LAMP HOLE

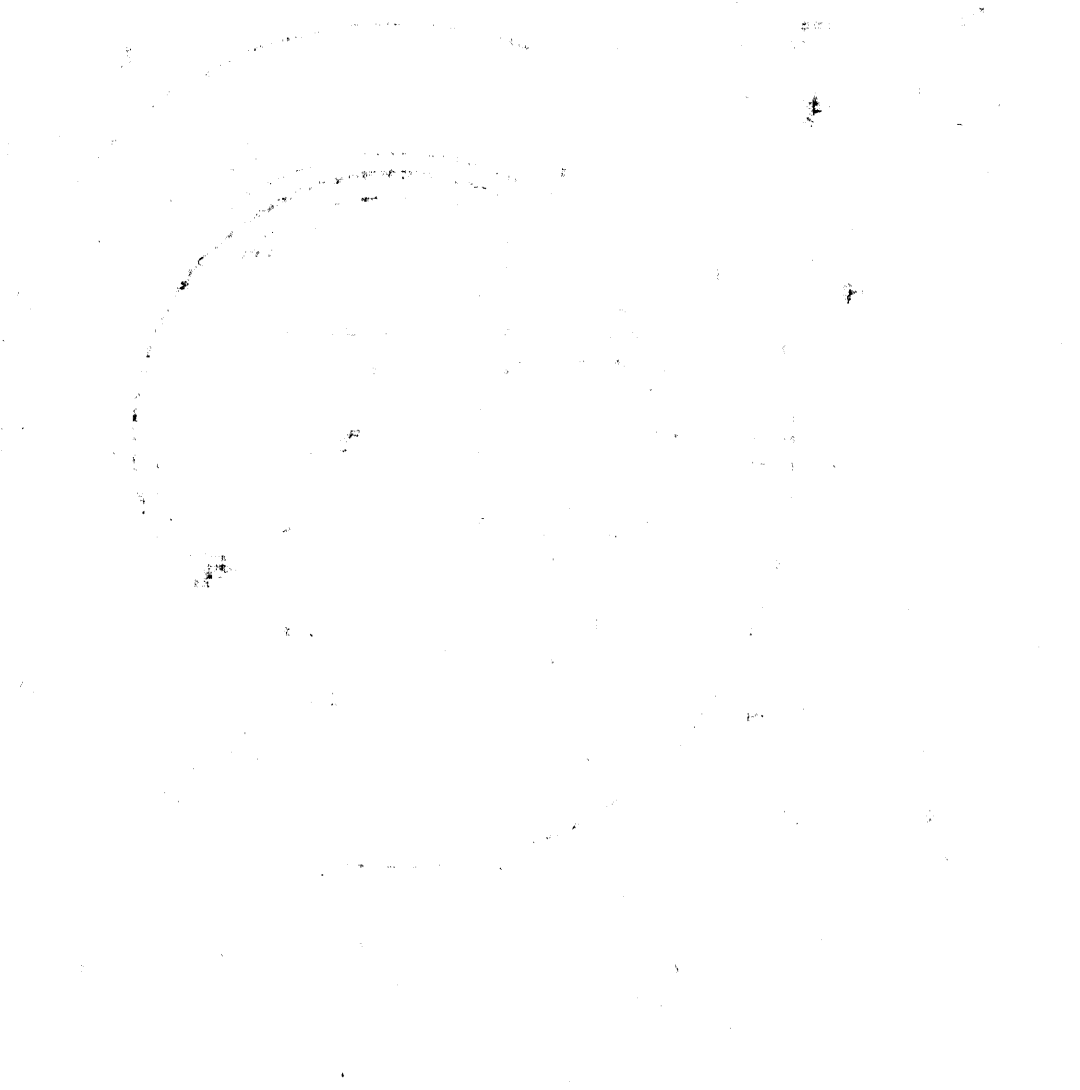

MANHOLE COVER

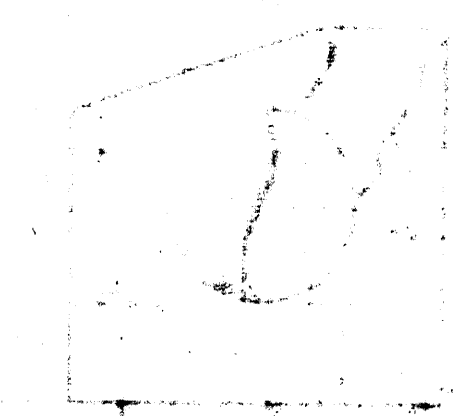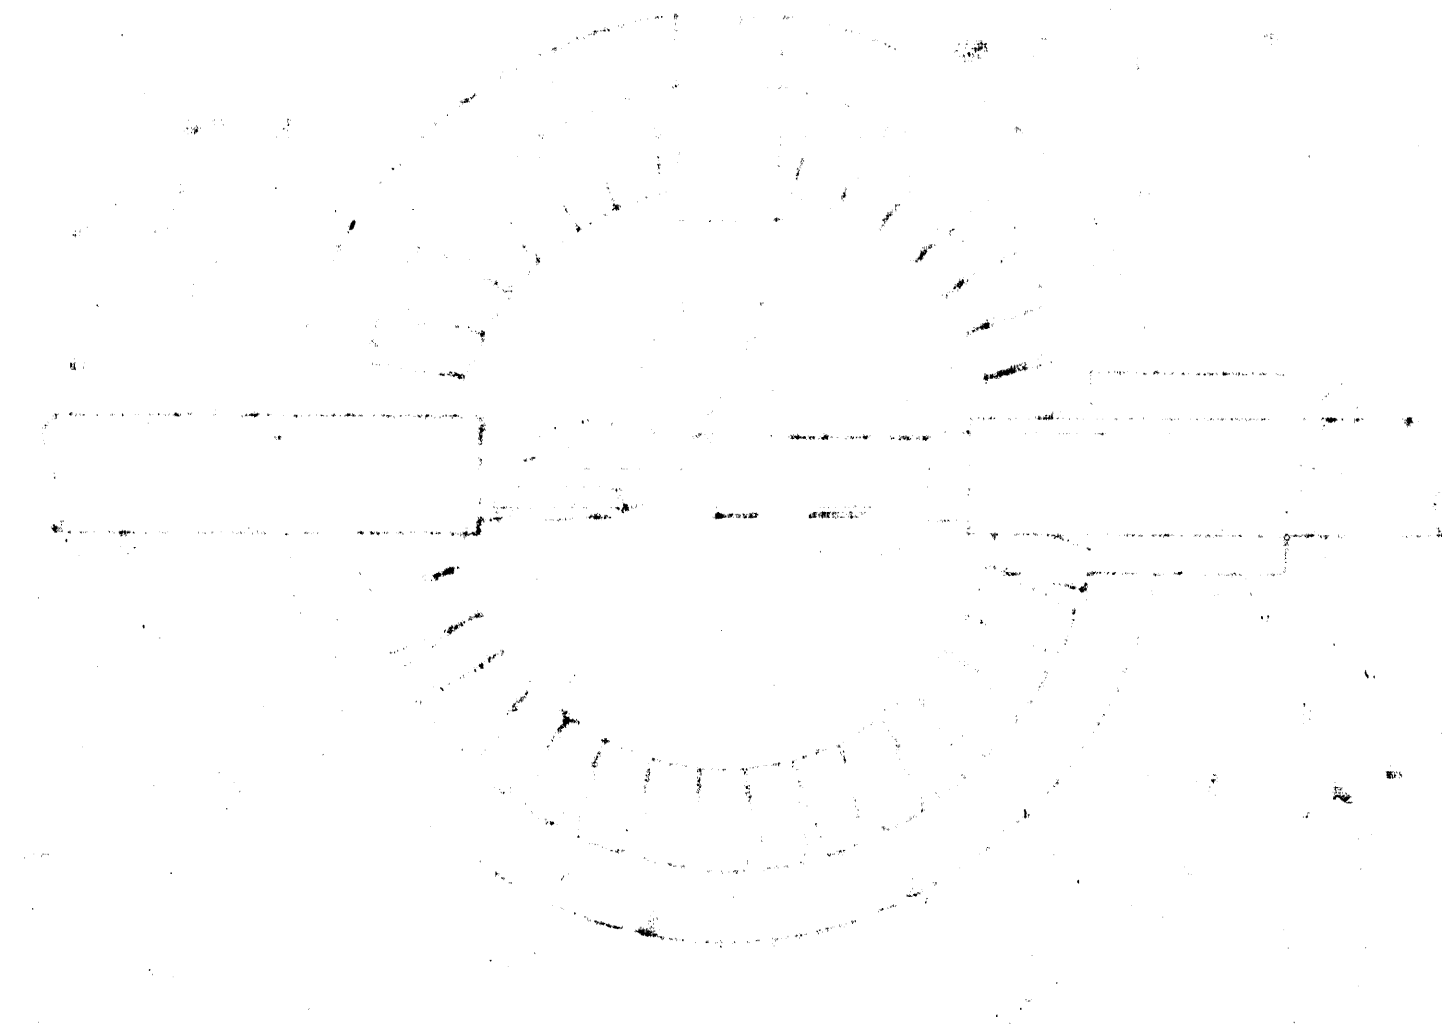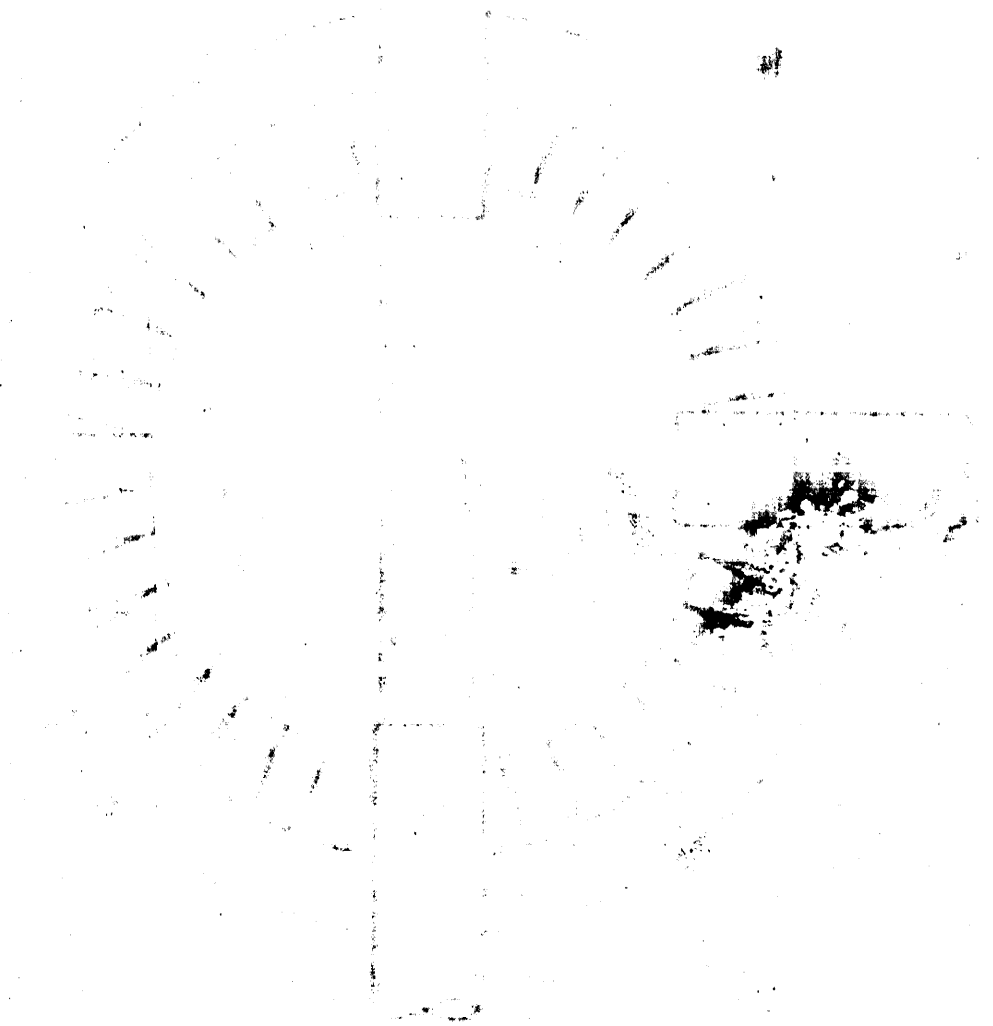

SERVICE CONNECTION



MANHOLE COVER

MANHOLE STEP

SERVICE CONNECTION

STANDARD DETAILS  
SEWERS  
APPLICABLE