


SANITARY SEWER SYSTEM



THE VILLAS AT CRESTVIEW


REISS AND GOODNESS ENGINEERS


2160 E. DOUGLAS WICHITA — KANSAS

1970

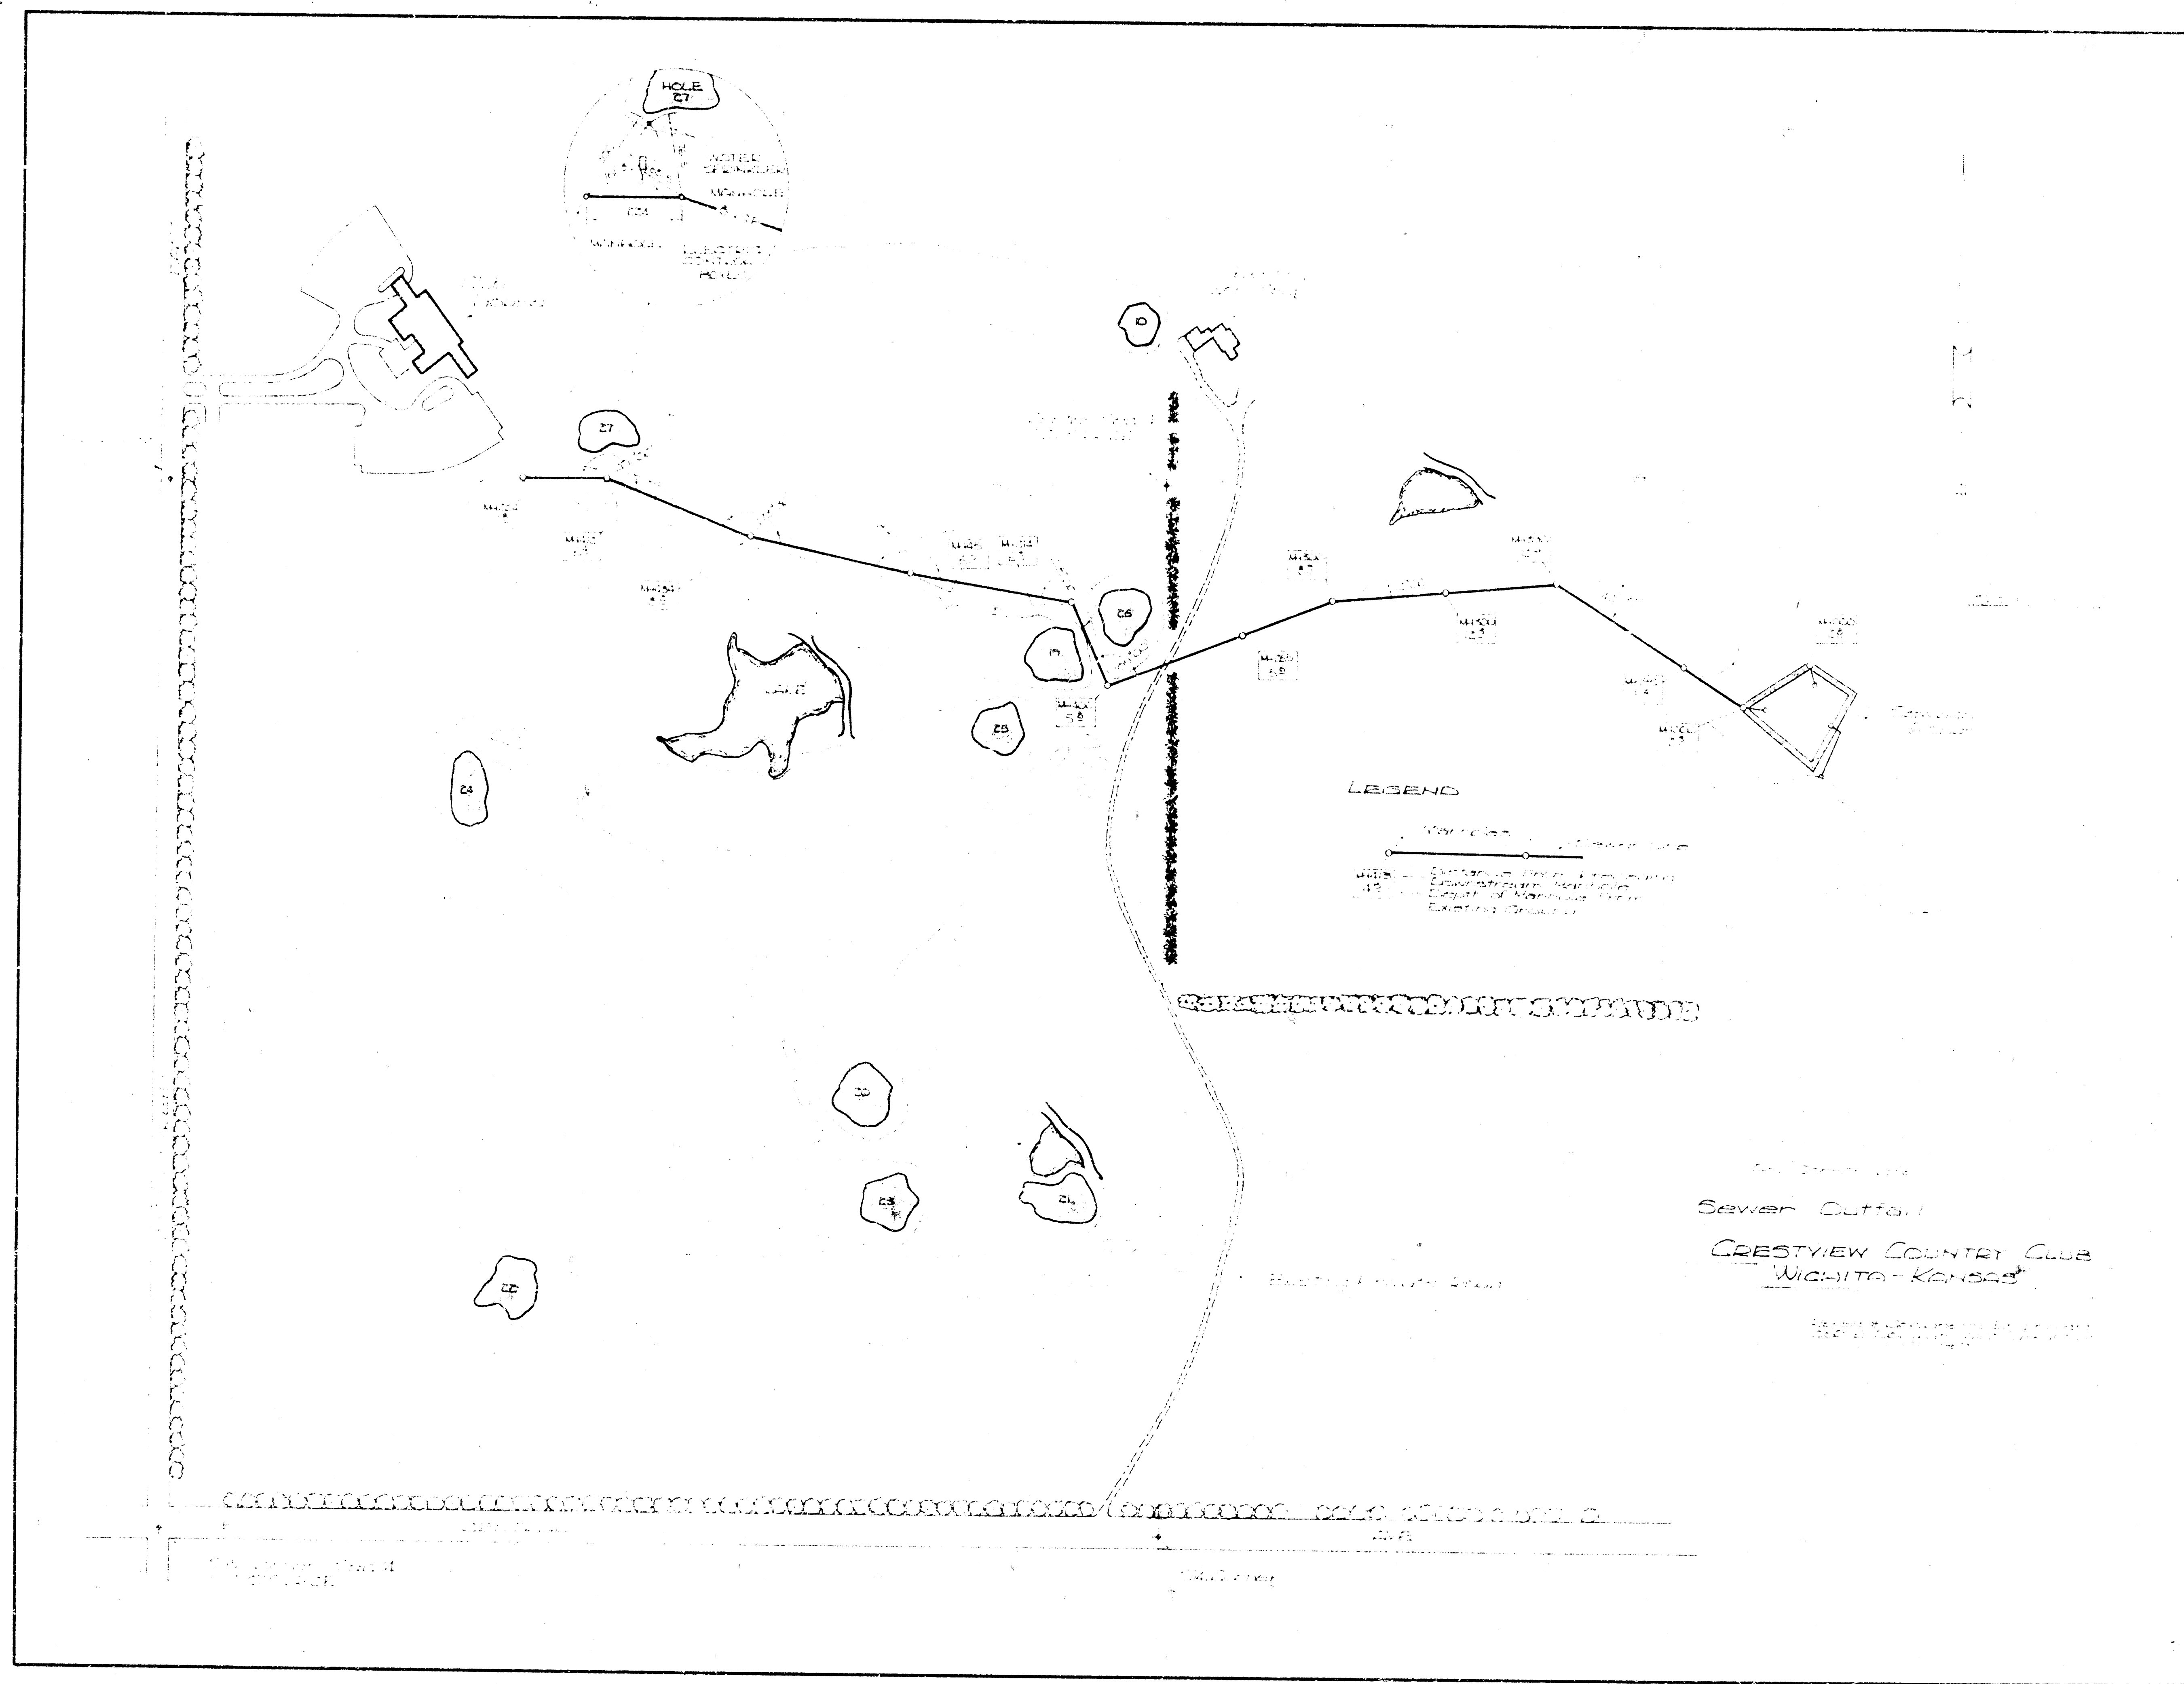


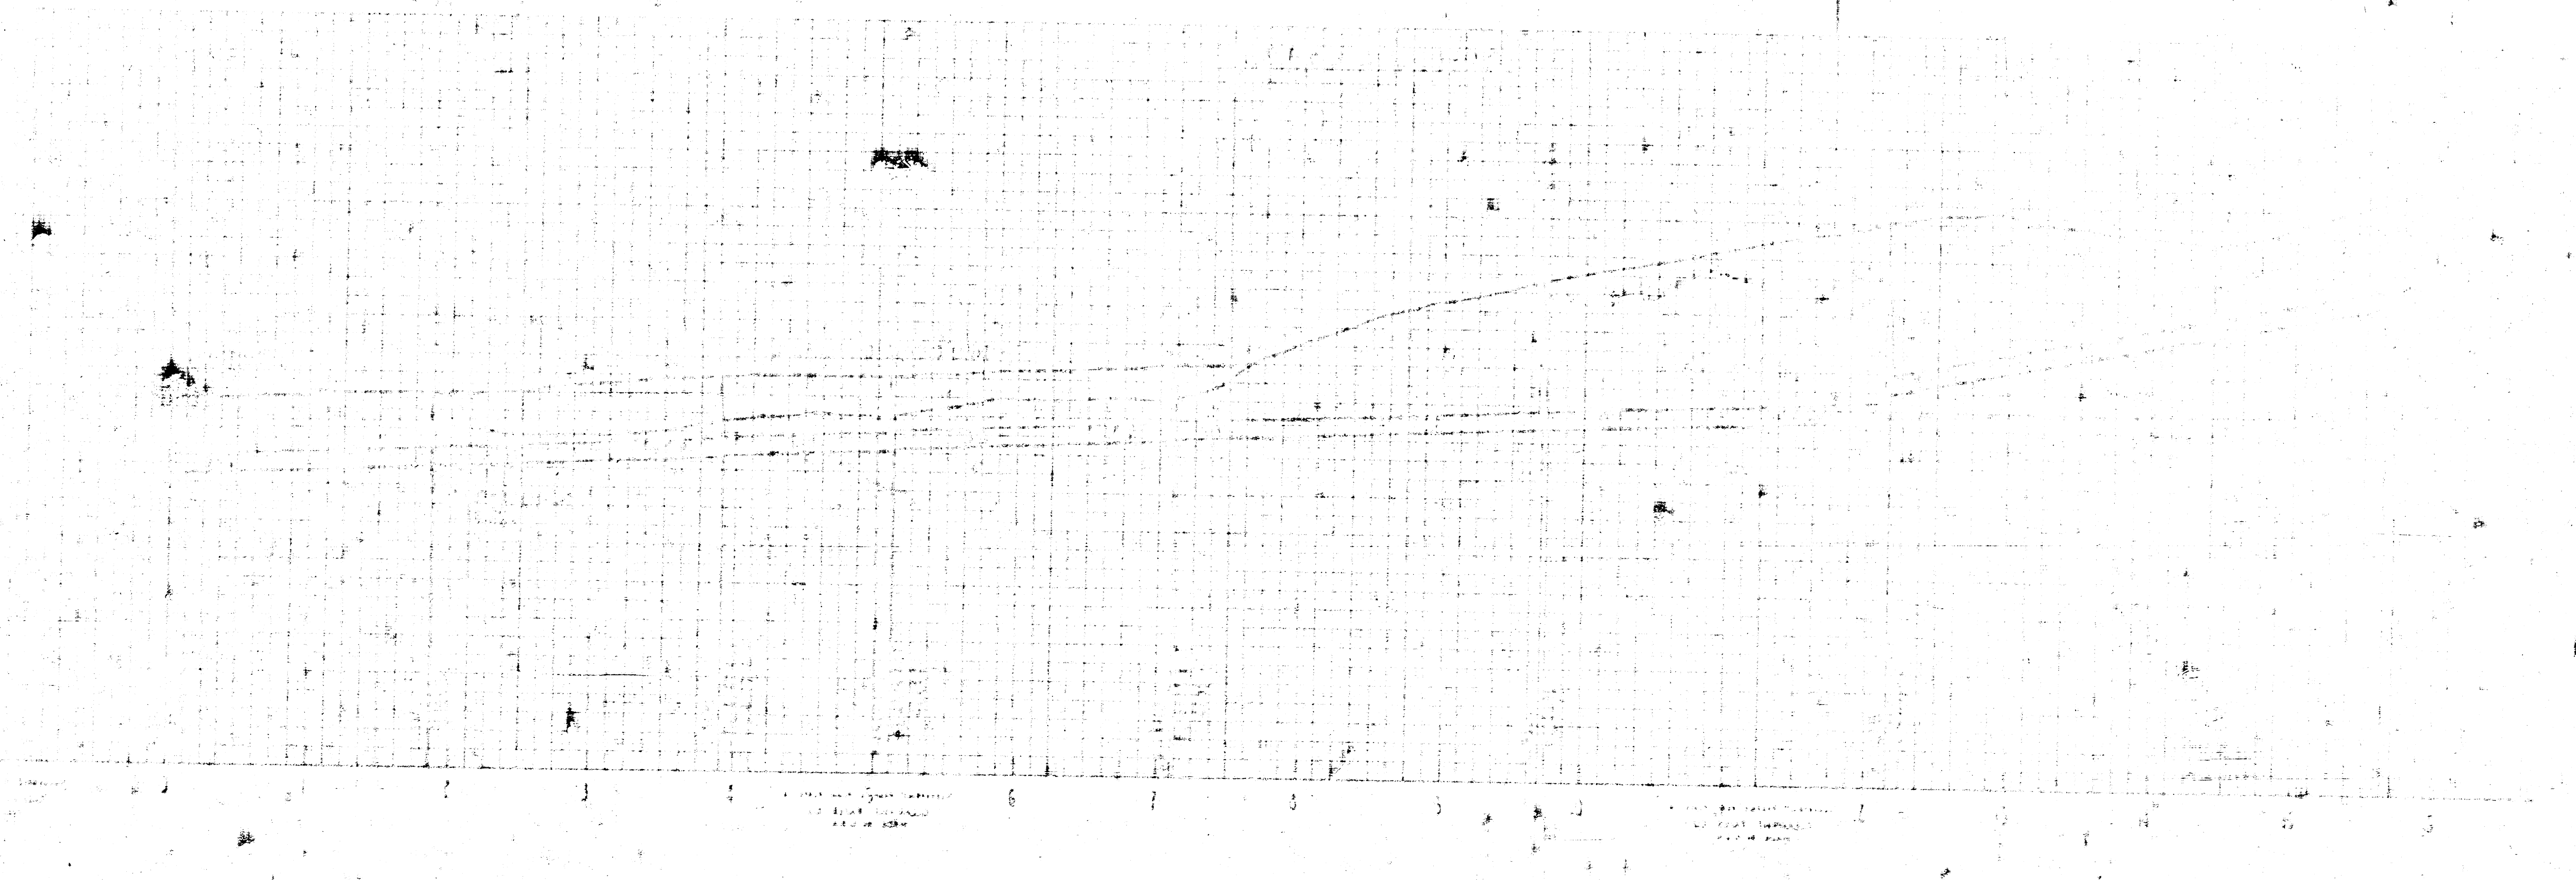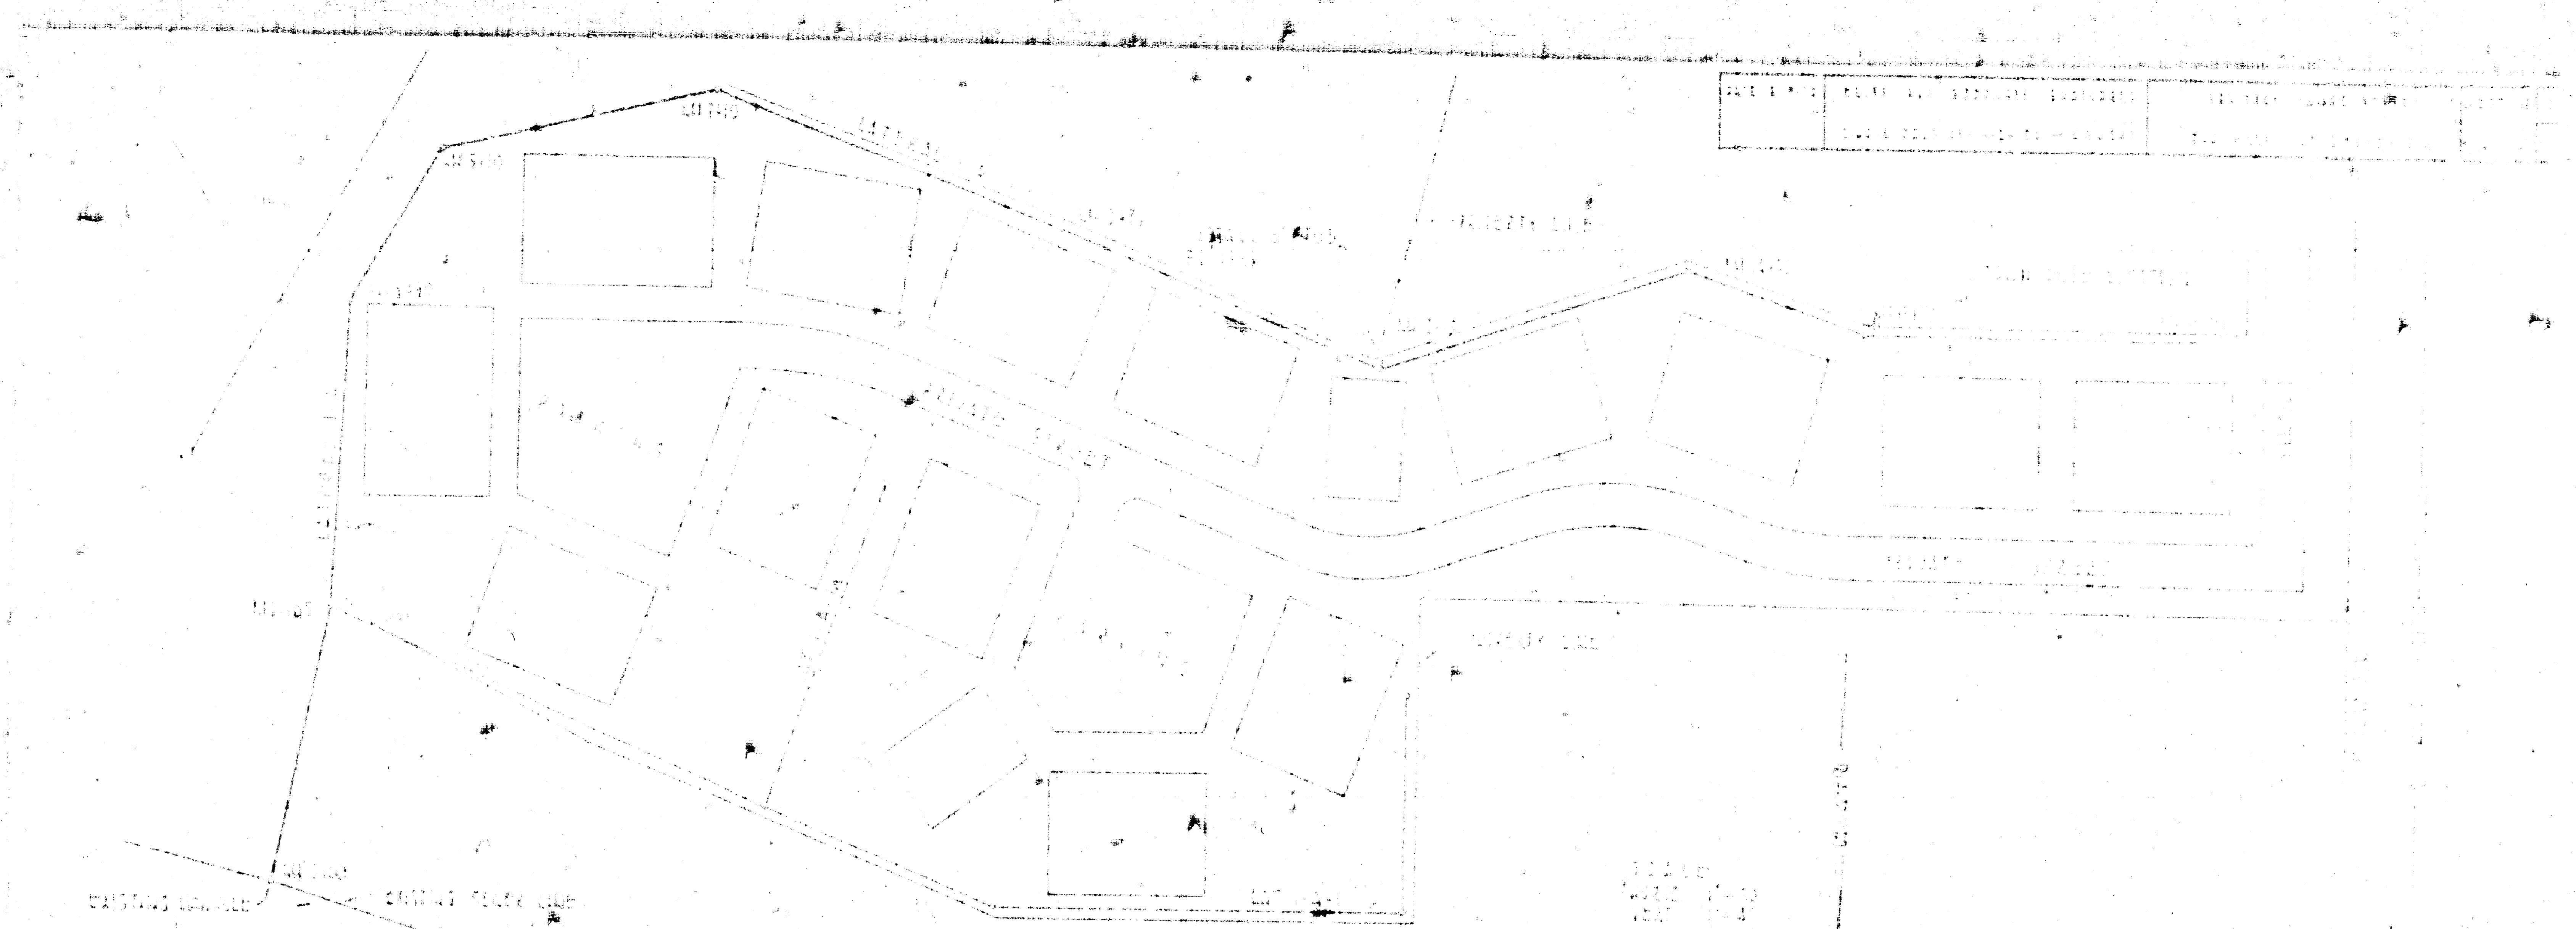

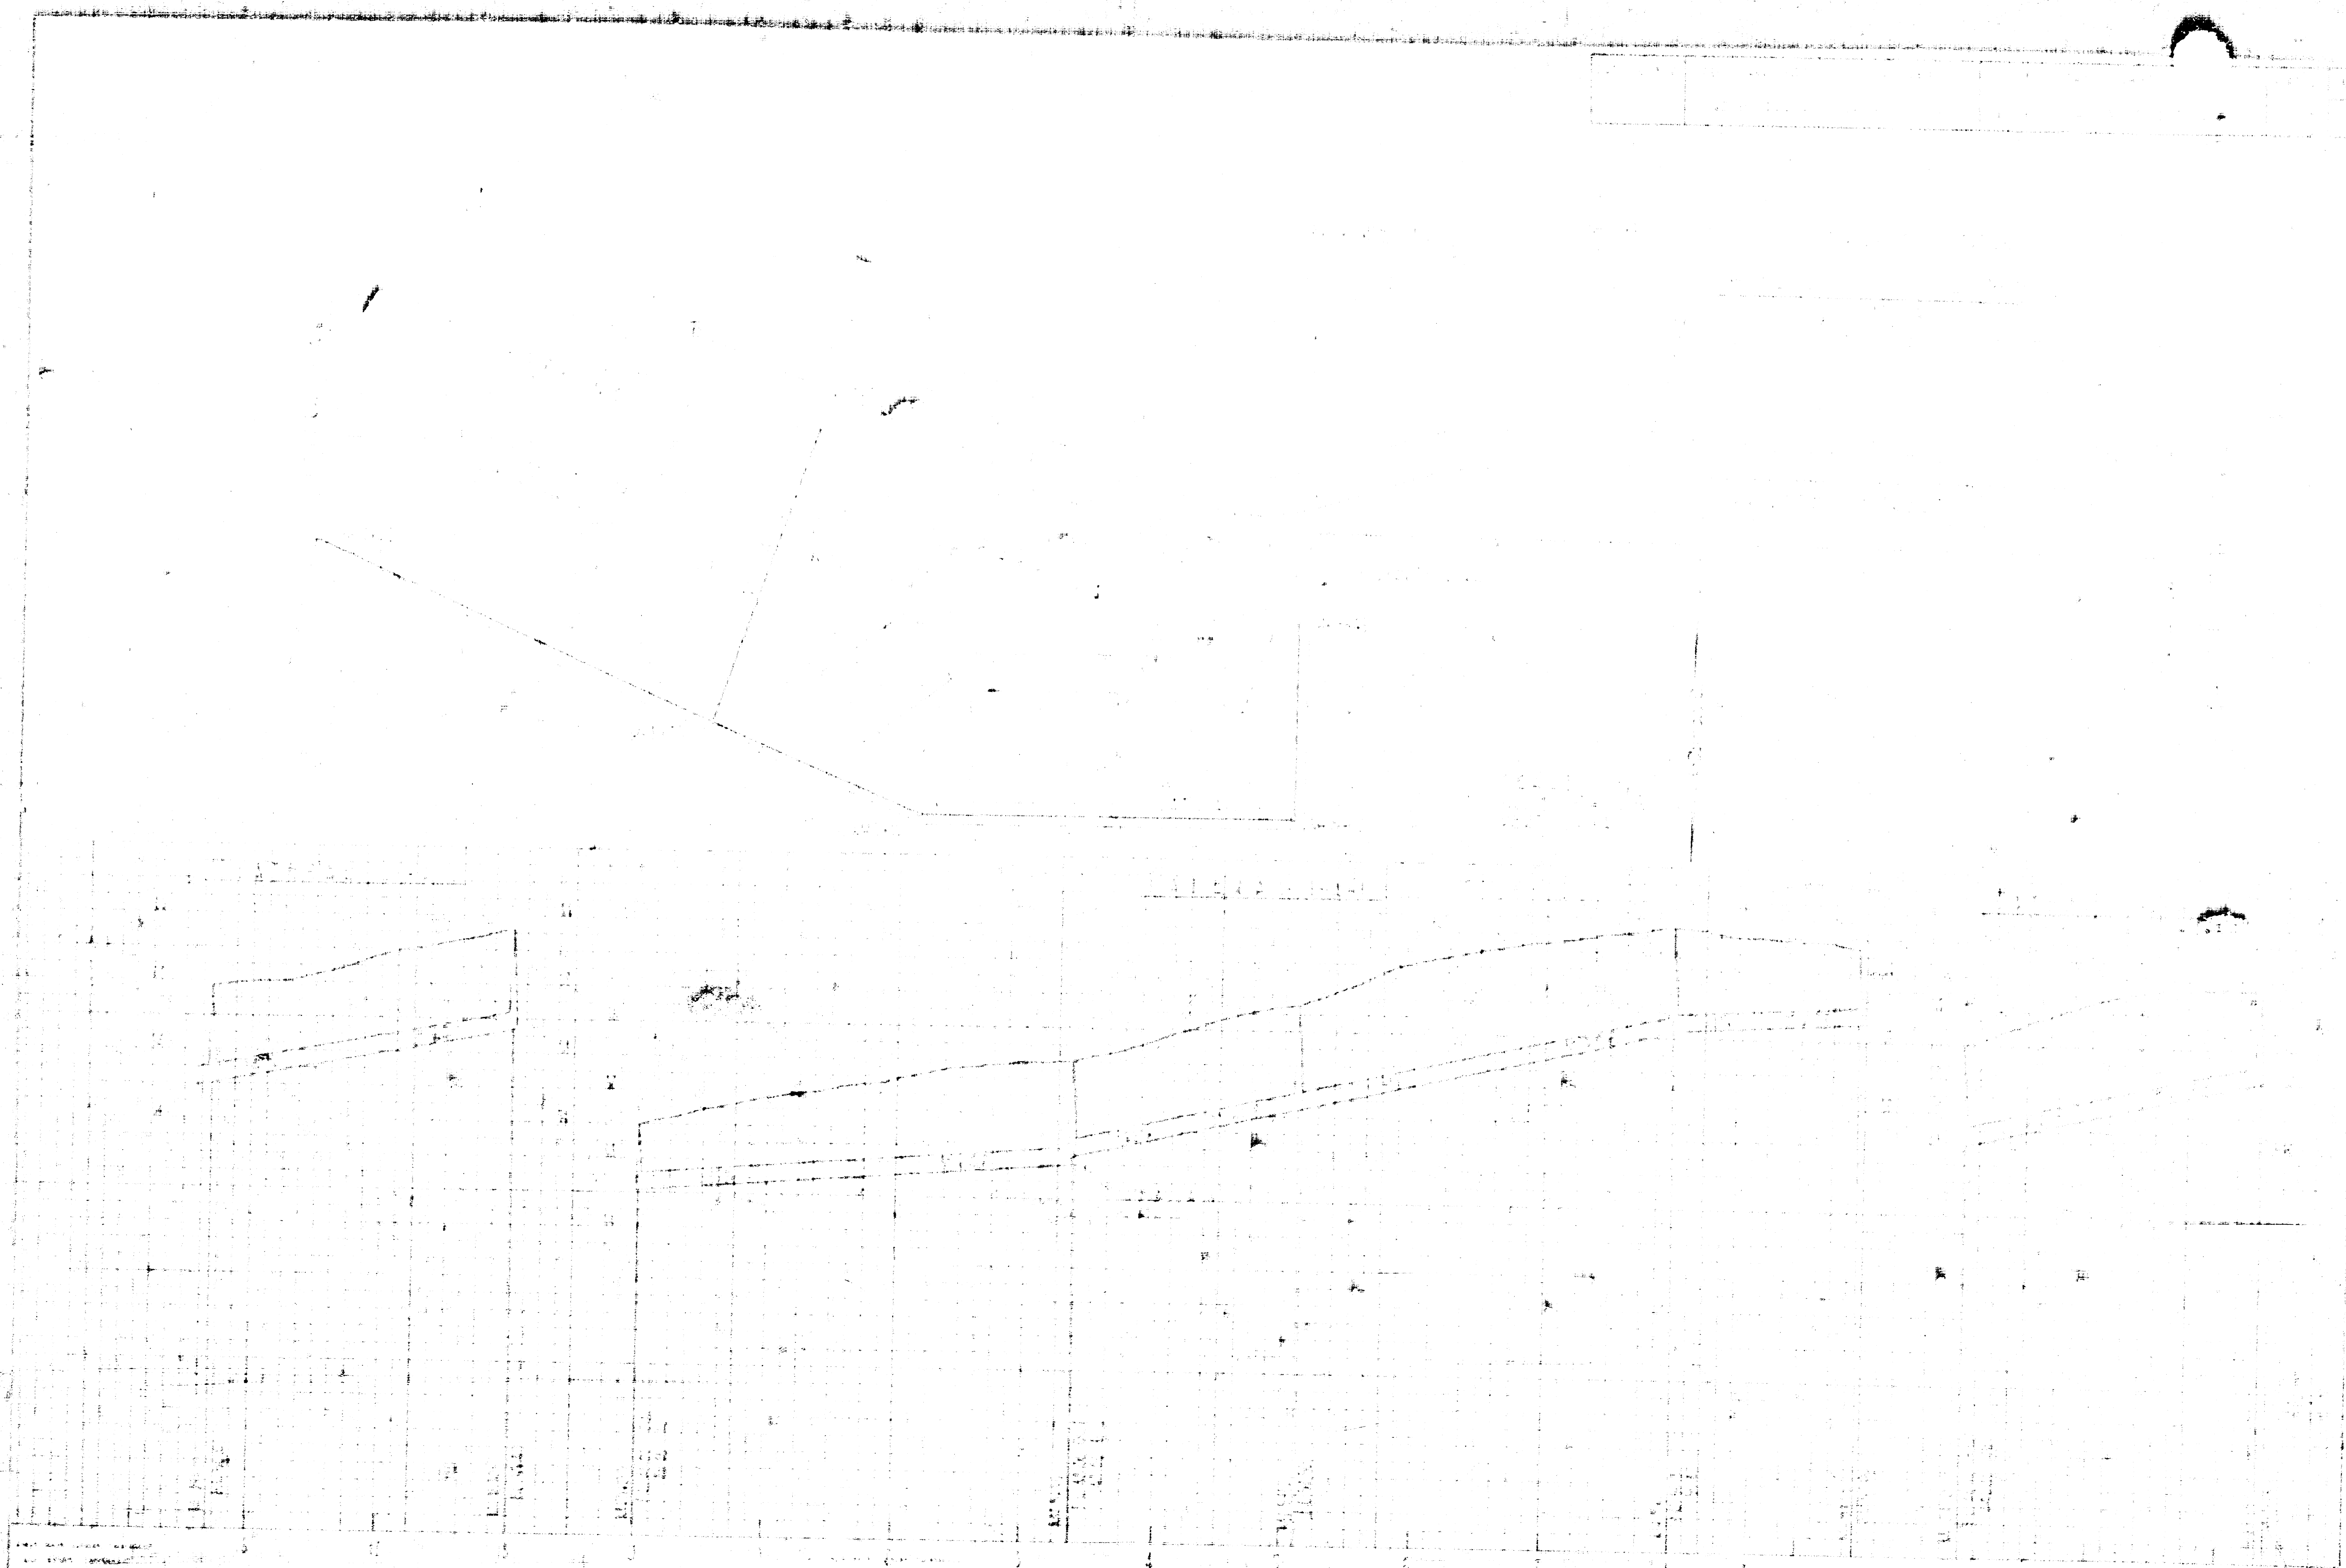


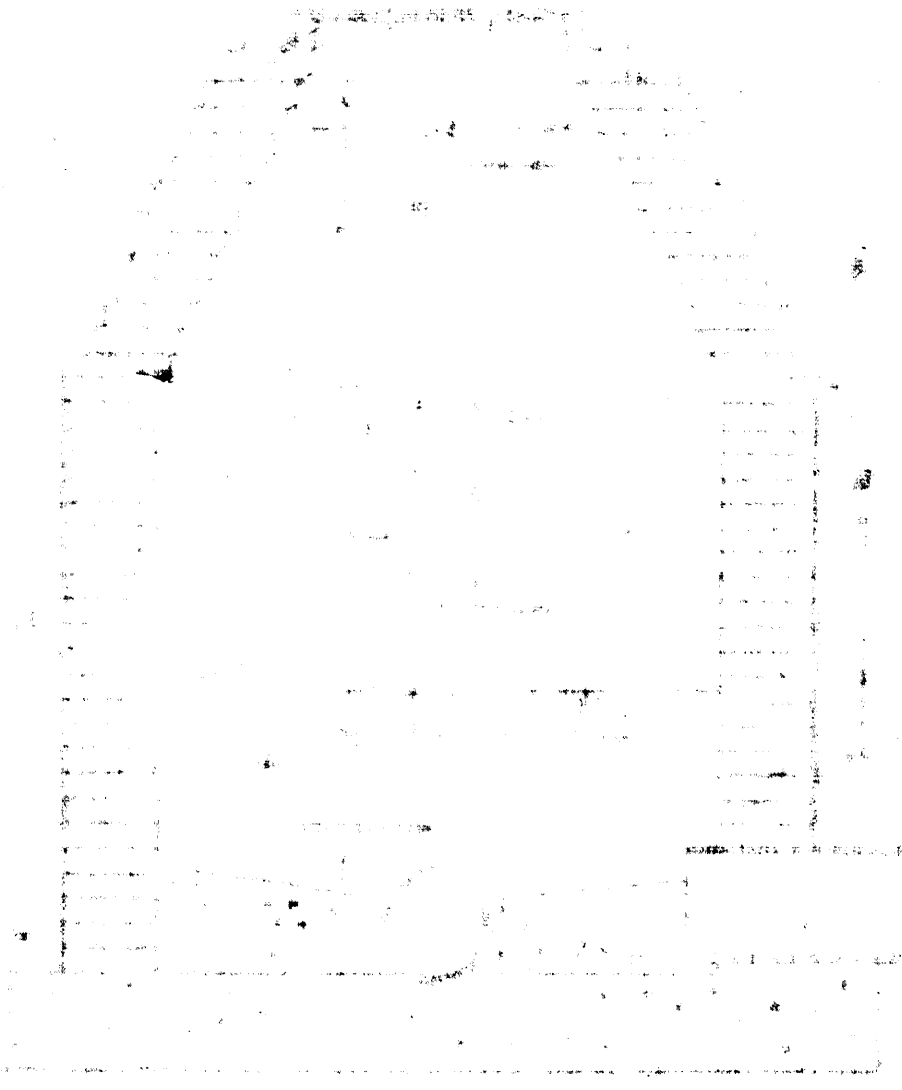


BRICK MANHOLE

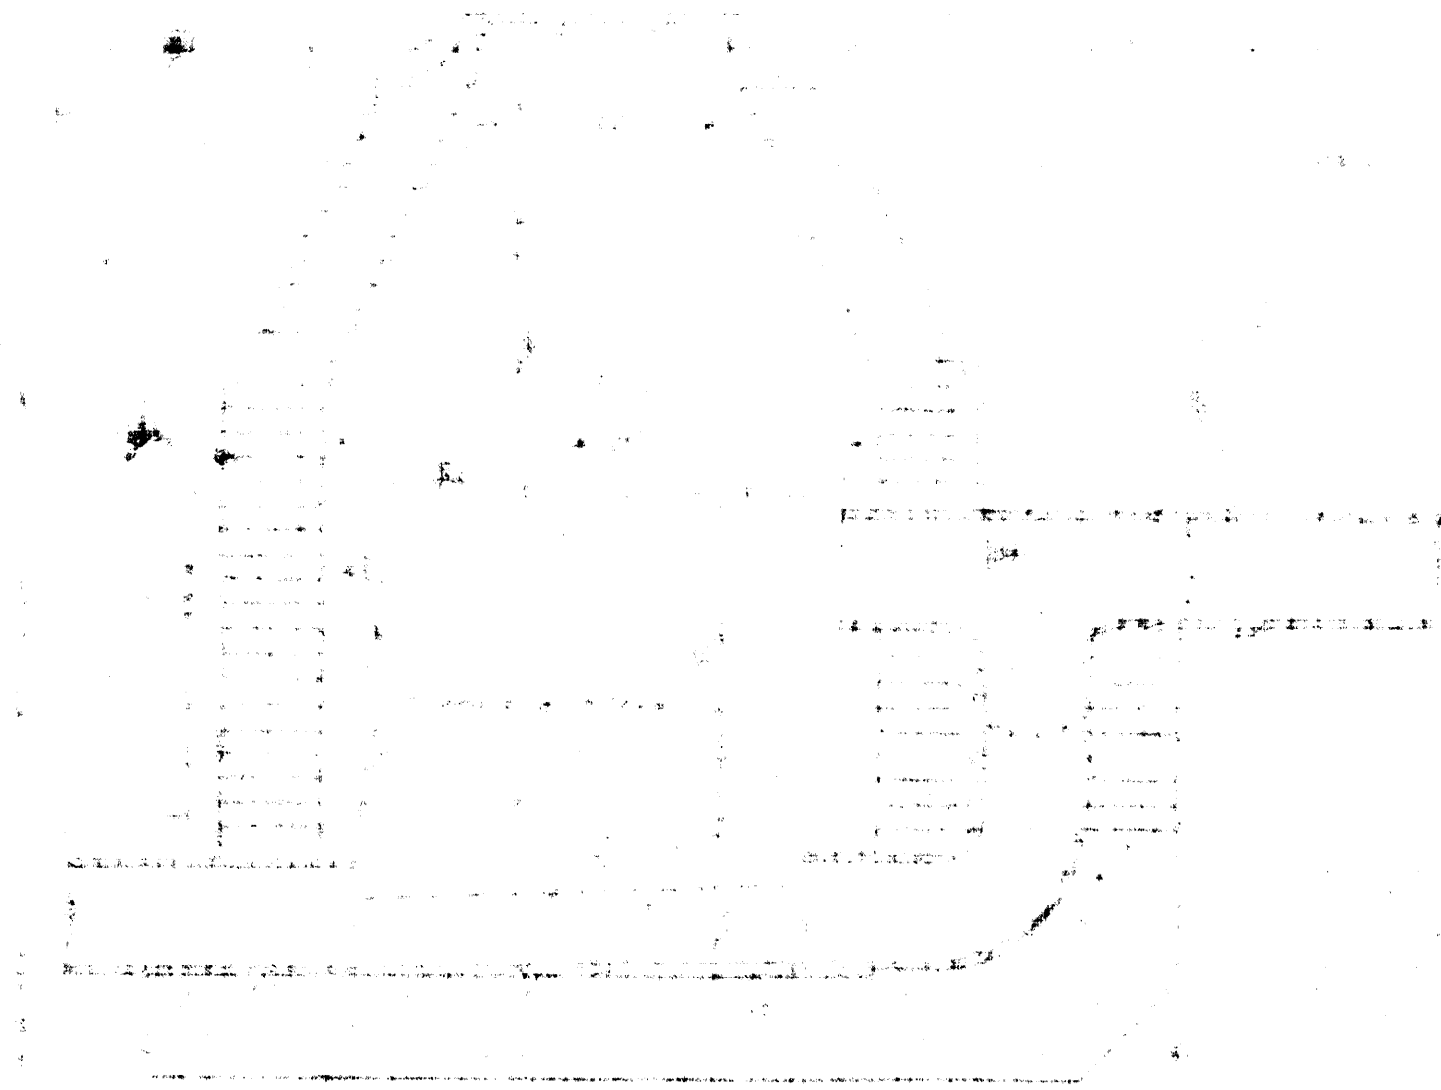


BRICK DROP MANHOLE

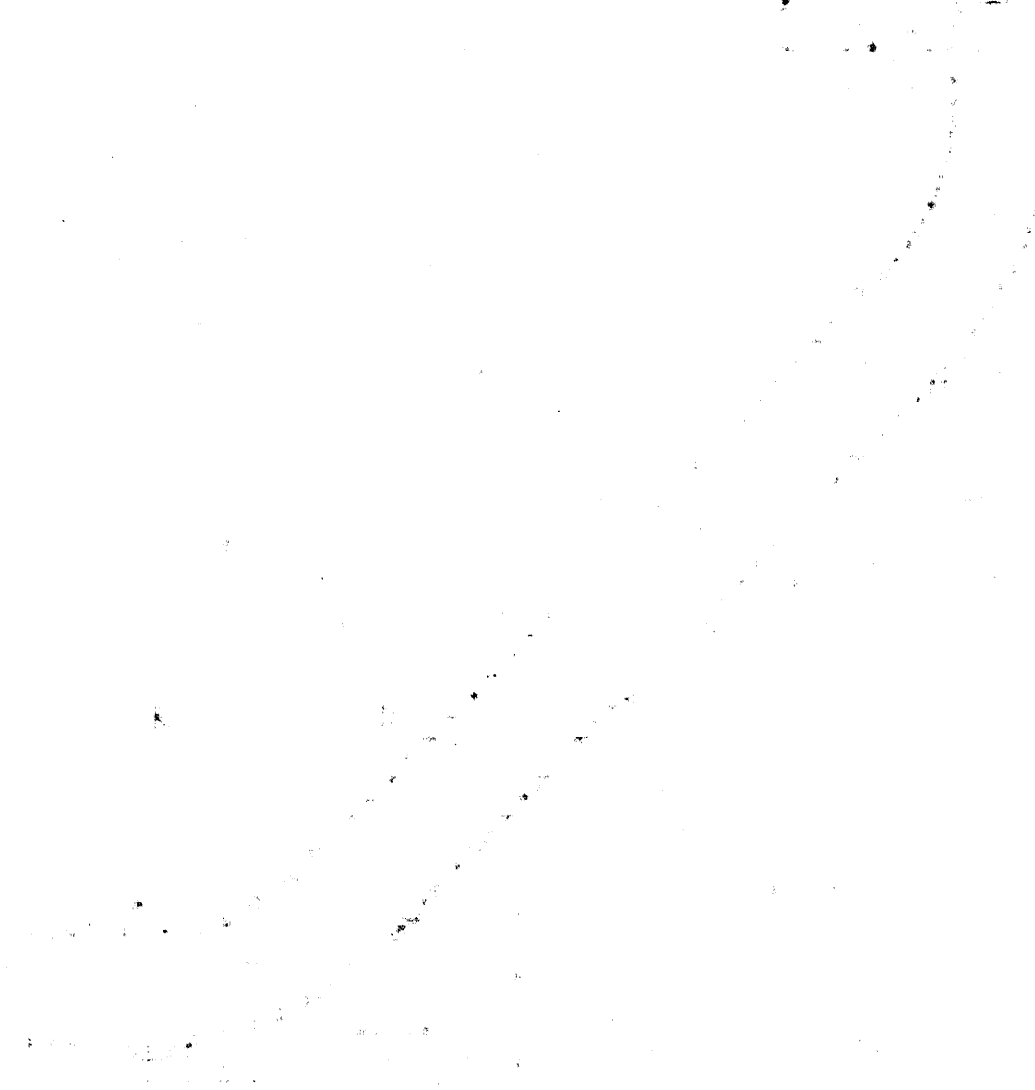



LAMP HOLE

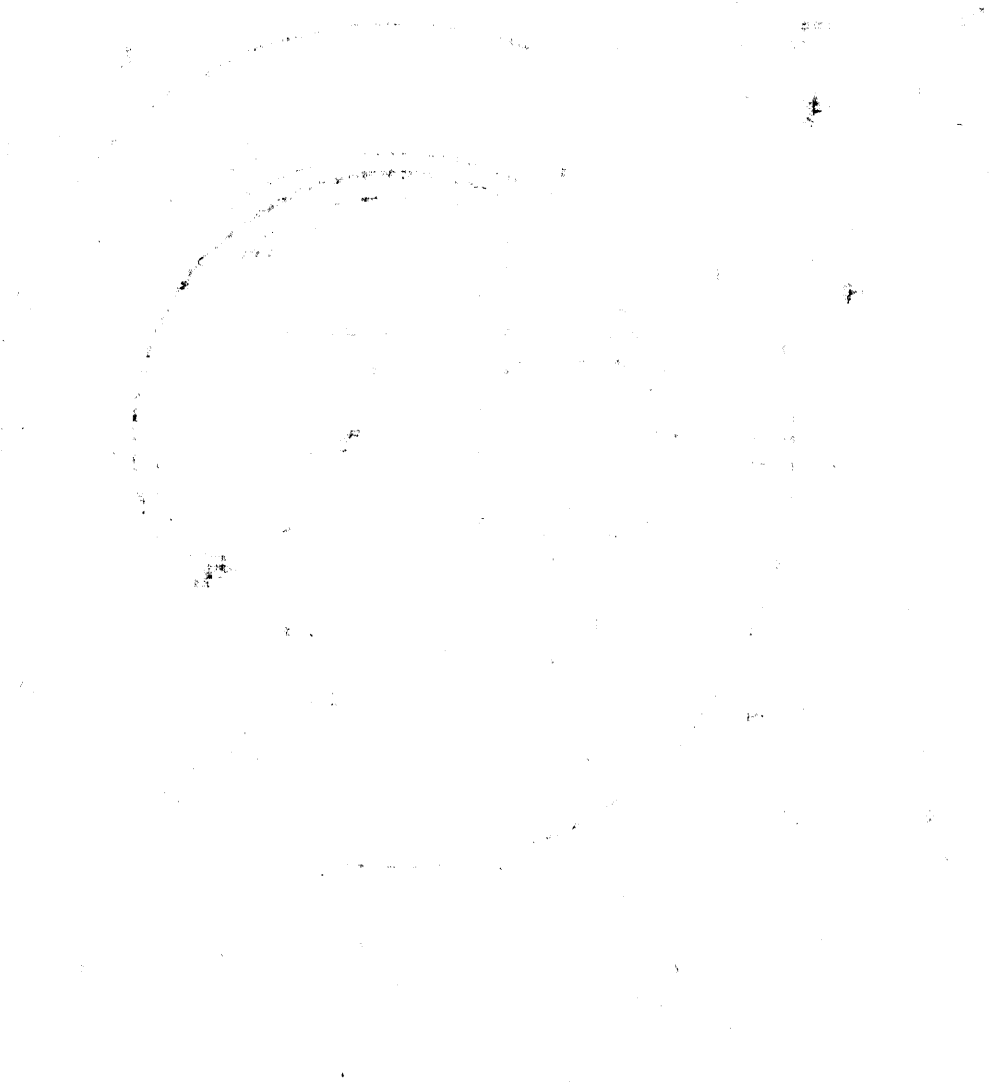

MANHOLE COVER

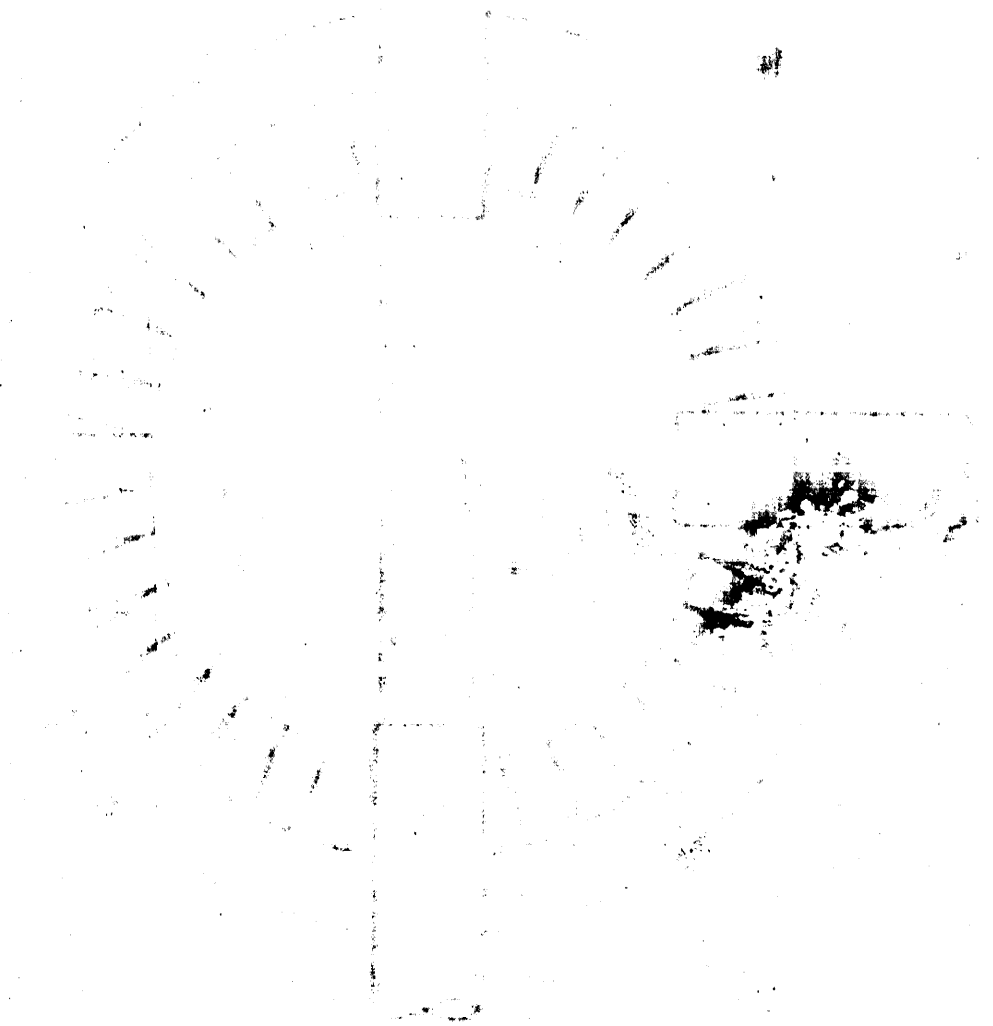

MANHOLE STEP

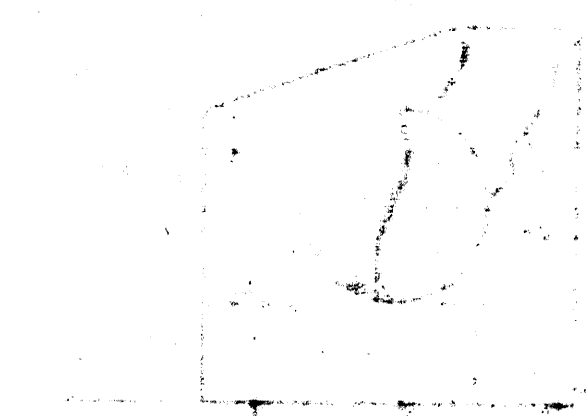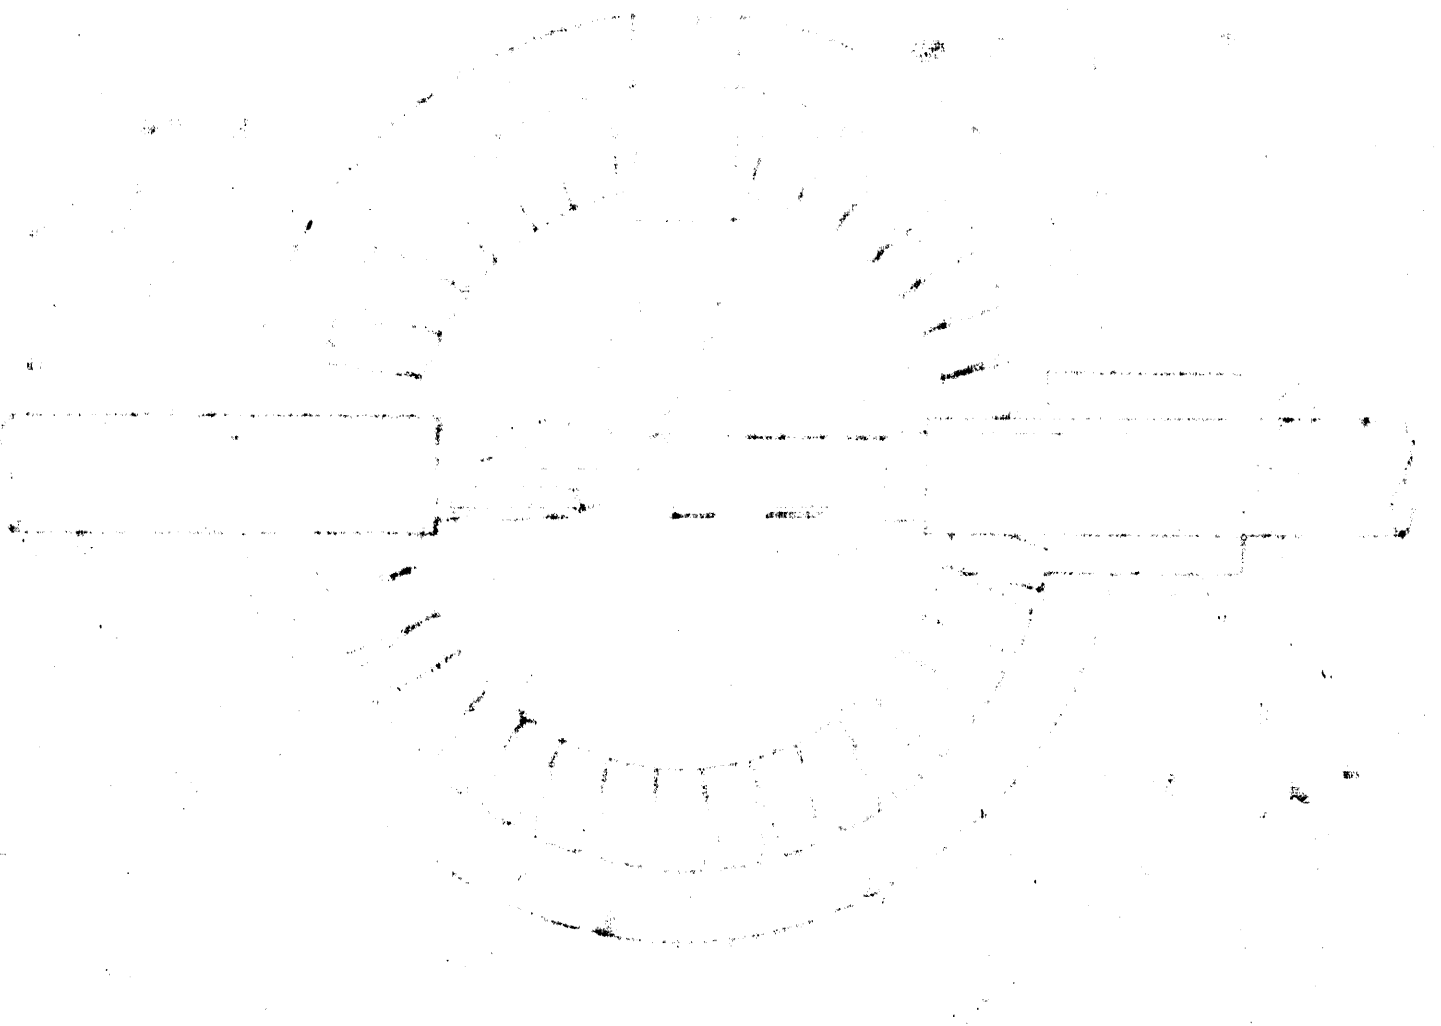

SERVICE CONNECTION



MANHOLE COVER

STANDARD DETAILS
SEWERS
APPLICABLE