

G. Young
D. Chalmer

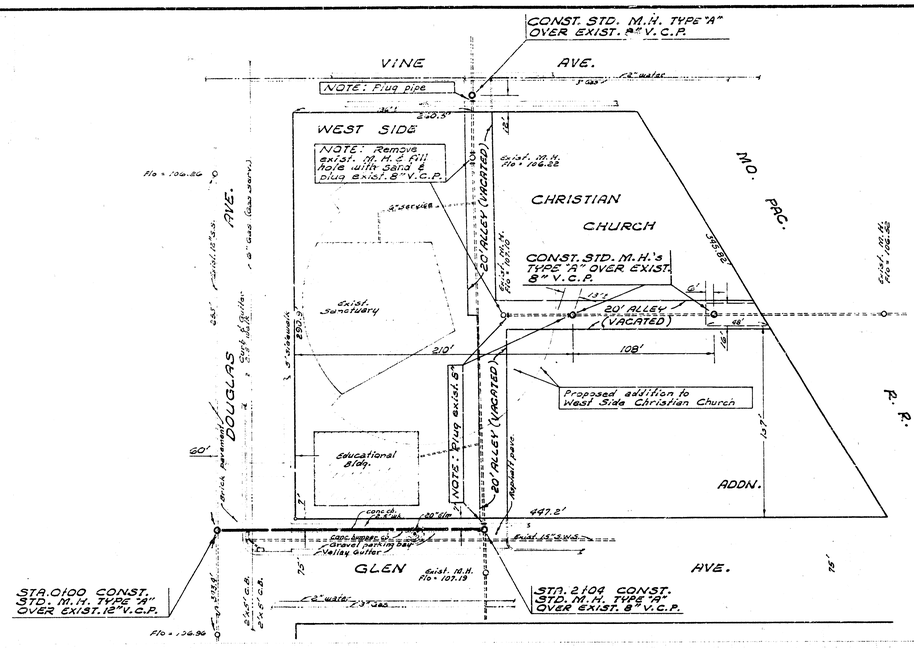

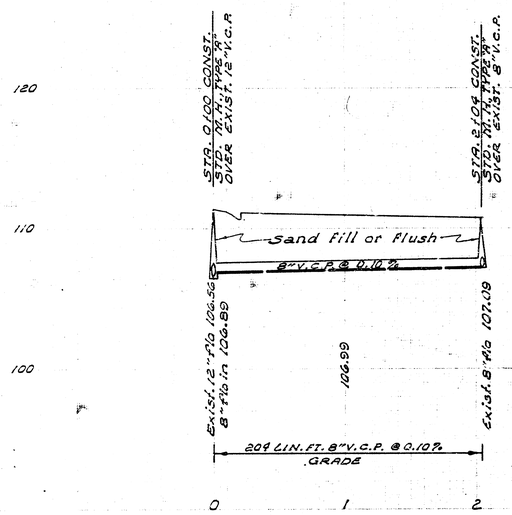

NOTE: TO CONTRACTOR

Replace 5' conc. sidewalk on S.L. Douglas Ave. Do not disturb 20" tree in E. parking on Glen St. Repair pavement cut on Douglas Ave. Sta. 0100 to 0122 with City conc. pave. mix, 8" thick. Replace curb & Gutter on Douglas Ave. Sta. 0122. Sidewalk curbs & Alley return on Glen, Sta. 0158 to 2104, & Alley return on Vine Ave. need not be replaced. Provide temp. piping as required to maintain S.S. service during const. for exist. Sanctuary & Ed. Bldg.

NOTE TO CONTRACTOR

This project will be subject to the supervision of the City Engineer of the City of Wichita. The Contractor shall comply with all of the City Engineer's requirements. Cost of engineering supervision shall be paid by the Contractor.

Plan Scale 1"=40'
Profile Scale 1"=40' Hor.
1"=4' Vert.

B. M. 110.89 T.C. E. curb Glen St. on S.L. Douglas Ave.

WEST SIDE CHRISTIAN CHURCH
SANITARY SEWER
CITY OF WICHITA, KANSAS
B. E. SMITH, CITY ENGINEER
PRIVATE CONTRACT DATE: FEB. 1967

8 15 4 3