
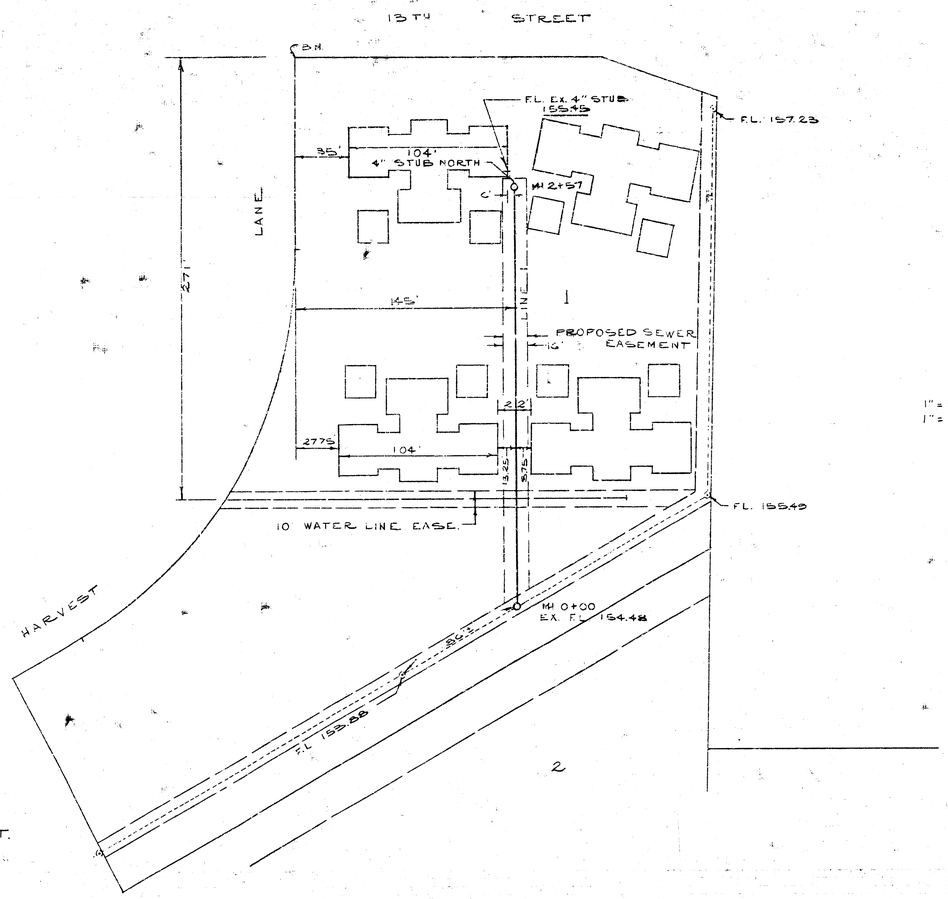


N

1" = 50' HORIZ.
1" = 5' VERT.

B.M. - ELEV. 161.68 : SIDEWALK @ EAST R/L HARVEST LANE & SOUTH R/L 13TH STREET.

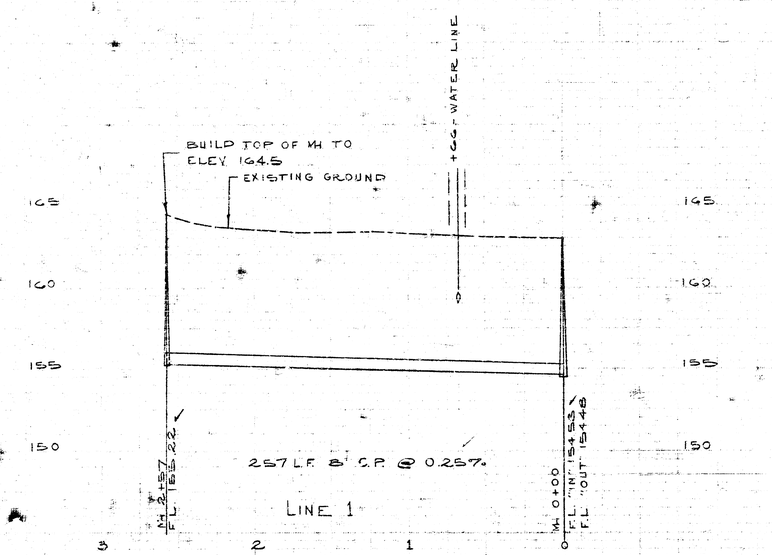

PRIVATE SEWER

IN

WESTLINK VILLAGE PLAZA

Project No AAKB503003

K. O. TAYLOR, P.E.
JAN. 8, 1973

CITY OF [illegible]
APPROVED: Approval does not relieve the applicant from any requirements by law or rules or ordinances from the several departments of City, much work or materials.
Date James Tandy
Engineering Div. 1/9/73