

B.M. 112.88 E. Rim M.H. 8' N. & 1.3' W. of N.W. cor. of Lot 1, Blk. 2, Wichita Builders Addn.

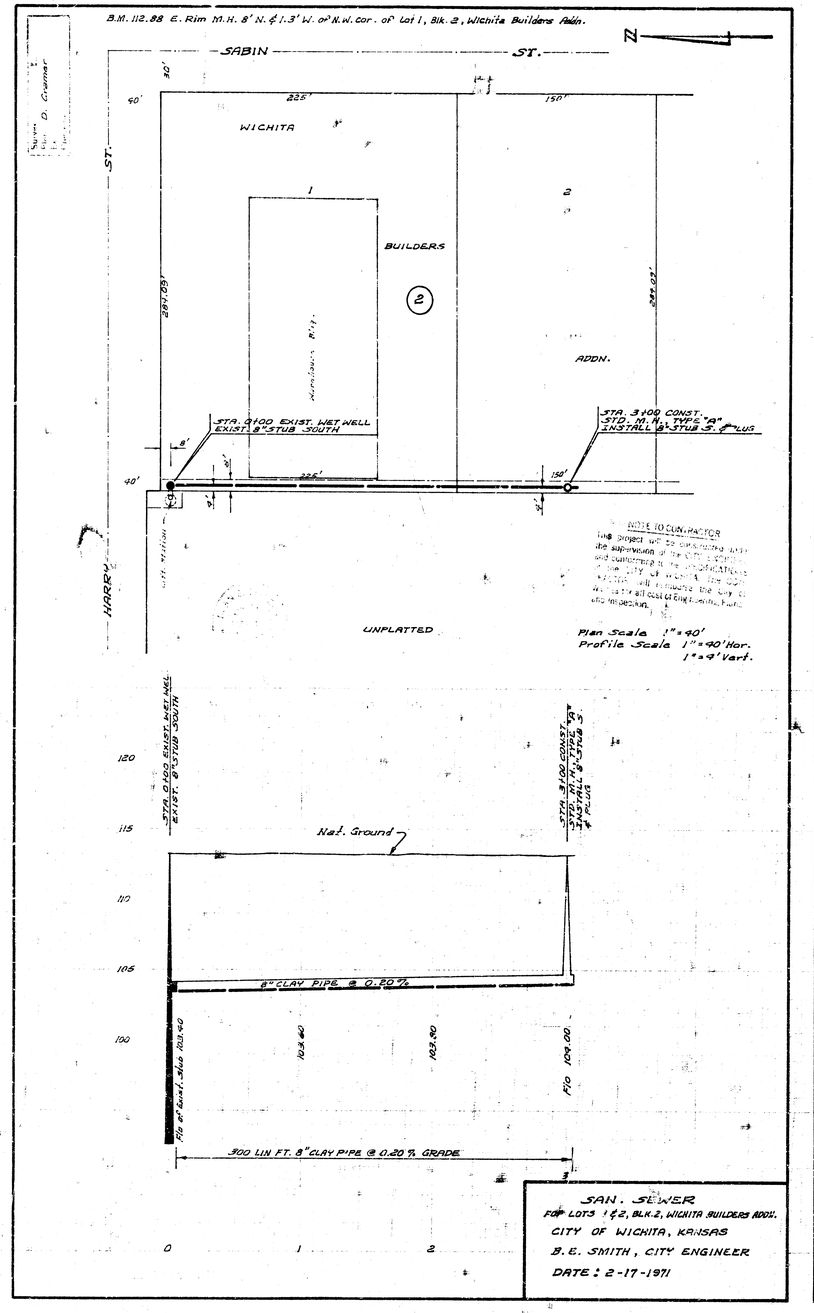

SAN. SEWER
FOR LOTS 1 & 2, BLK. 2, WICHITA BUILDERS ADDN.
CITY OF WICHITA, KANSAS
B.E. SMITH, CITY ENGINEER
DATE: 2-17-1971

B.M. 138.82 So. Rim M.H. 100' W. of Sta. 0+00 on W.I.S.
B.M. 149.58 Std. 32½ N. & 67½ W. of ℄ of Rock Road & Lincoln

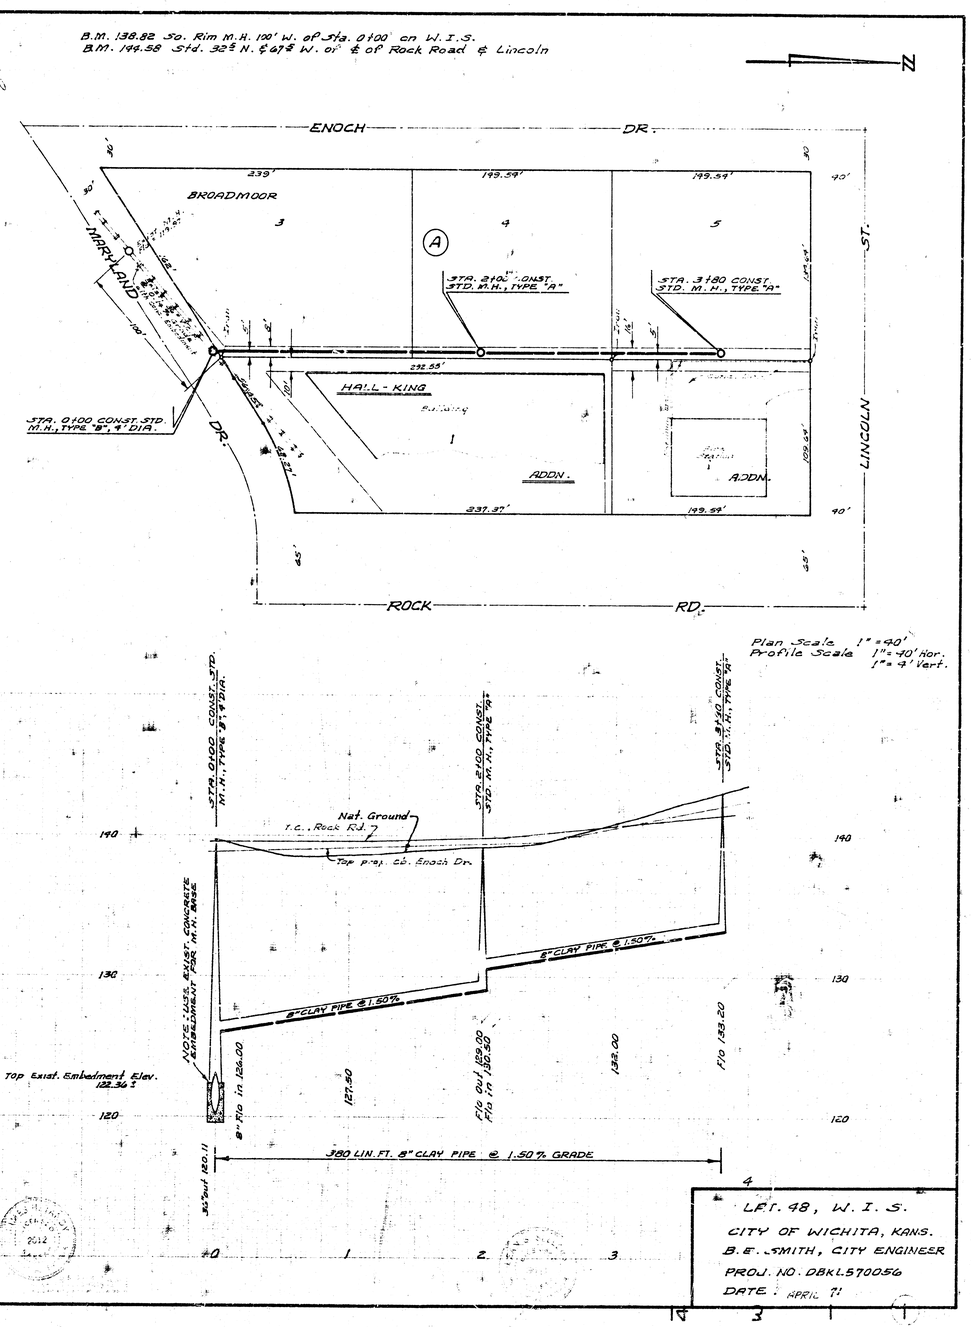

LAT. 48, W.I.S.
CITY OF WICHITA, KANS.
B.E. SMITH, CITY ENGINEER
PROJ. NO. DBKL 570056
DATE: APRIL 71