





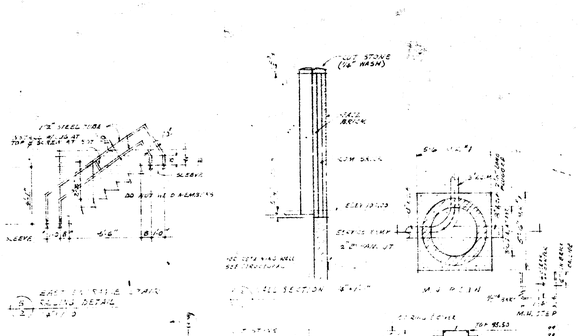


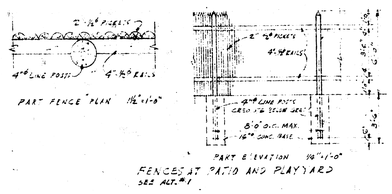


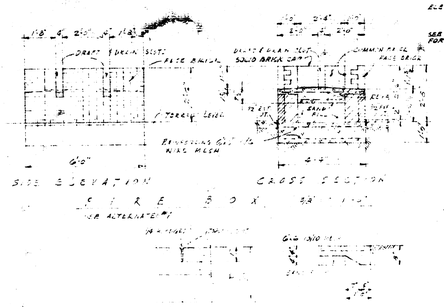

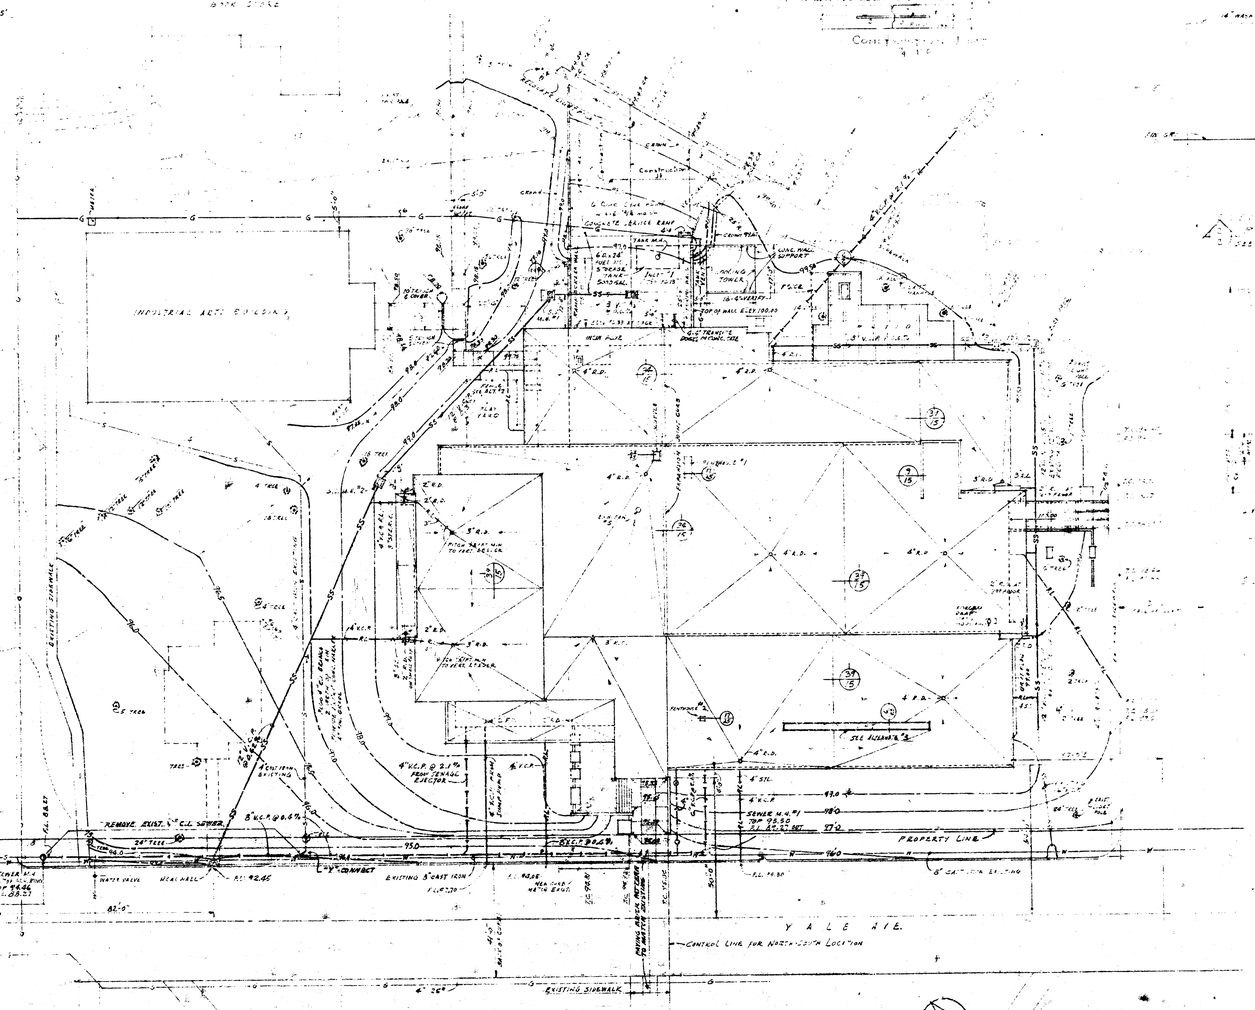



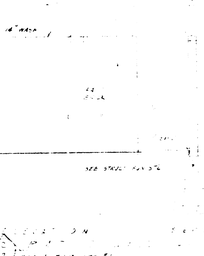

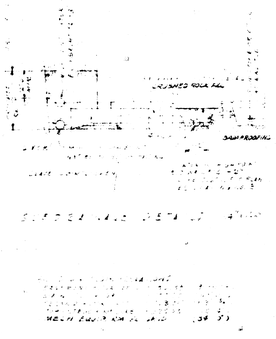

NOTES:
1. FINISH GRADING SHALL EXTEND TO TERMINAL POINTS OF FINISH CONTOURS SHOWN ON THIS PLAN.
2. TREES SHOWN ON THIS PLAN SHALL REMAIN.
3. CONCRETE FLEXIBLE JOINT SHALL BE PREMOLDED ASPHALT AND FIBER EXPANSION JOINT MATERIAL AS SPECIFIED IN THE GENERAL SPECIFICATIONS.
4. FOR SIDEWALKS, SEE DETAILS, NO. 22
5. FALL TO JOINT DOWN FROM CURB, CONC. WALKS TO BE 1/2" AT ALL JOINTS.

- S — SANITARY SEWER-NEW
- S — SANITARY SEWER-EXISTING
- W — WATER-NEW
- W — WATER-EXISTING
- SS — STORM SEWER
- RL — RAIN LEADER
- UE — UNDERGROUND ELECTRICAL
- G — GAS-EXISTING
- G — GAS-NEW
- T — TELEPHONE LINE-EXISTING
- FINISH CONTOUR
- EXISTING CONTOUR

R.C.P. - REINFORCED CONCRETE PIPE
V.C.P. - VITRIFIED CLAY PIPE
R.D. - ROOF DRAIN
F.L. - FLOW LINE
T.C. - TOP OF CURB
C.I. - CAST IRON
M.H. - MANHOLE
R.M. - RIVER MARK
L.E. - LOW END
H.E. - HIGH END
F.D. - FLOOR DRAIN

Alan Ahre
AM24864

UEL C. RAMEY & ASSOCIATES, ARCHITECTS 830 N. MAIN WICHITA, KANSAS		UCMM. NO. 344
SUBJECT ROOF & PLOT PLAN TERRACE & RAMP DETAILS	JOB STUDENT UNION BUILDING FOR THE UNIVERSITY OF WICHITA WICHITA, KANSAS HOUSING & HOME FINANCE AGENCY PROJECT NO. KANS-14-CH-13-(S)	DWG. NO. 62
DESIGN A.A. / CHECKED M.A. / DATE 10-16-62		OF. A.S.
REVISIONS		