


 PROFILE SCALE: HOR. 1" = 20'
 VERT. 1" = 5'
 PLAN SCALE 1" = 20'

STA. 6+63
 Const. Std. Type A or C
 Manhole, Top El. 123.3

 Part of Lateral 94, Sub. 5, SS # 22
 Existing 8" V.C.P. Sanitary Sewer
 to Remain Open; Flow East.

 Install 4" Stub NW
 Flow El. 117.00

 10' Utility
 Easement

 Vacated 16 ft.
 Utility Easement

 Abandon Existing 8" V.C.P.
 Sanitary Sewer Pipe


 STA. 7+10: Abandon Existing
 Type A Manhole.

 Plug Pipes

 Existing Abandoned 8" V.C.P.
 Sanitary Sewer Pipe.

BENCH MARKS: (1) EL. 122.002 ft. DISC at 44 ft NORTH and 52 ft WEST OF
 Center of WEST STREET and CENTRAL AVENUE.
 (2) EL. 124.33 ft. ± Southeast Corner Sidewalk @ Northeast Corner of
 Garnett Auto Supply Building (4545W. Central Ave.).

THE CONTRACTOR SHALL BE RESPONSIBLE
 FOR PRESERVING PROPERTY IRONS. THE
 CONTRACTOR SHALL BE REQUIRED TO RE-
 ESTABLISH ANY PROPERTY IRONS WHICH
 ARE DAMAGED OR DESTROYED BY HIS CON-
 STRUCTION OPERATIONS. SUCH IRONS SHALL
 BE RE-ESTABLISHED BY A LICENSED LAND
 SURVEYOR OR A LICENSED PROFESSIONAL
 ENGINEER IN ACCORDANCE WITH STATE LAWS.

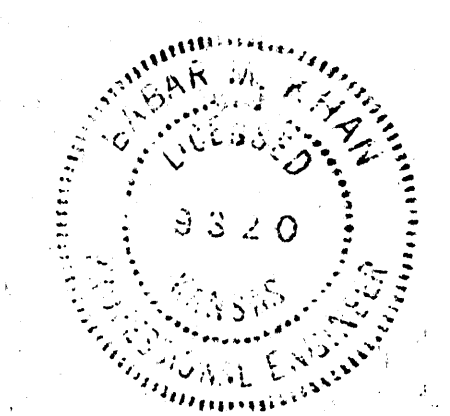

NW CORNER, NE 1/4 SECTION 23
 TWP 27S - R 1W.

NOTE TO CONTRACTOR

This project will be constructed under
 the supervision of the CITY ENGINEER
 and conforming to the SPECIFICATIONS
 of the CITY OF WICHITA. The CON-
 TRACTOR will prepay the City of Wichita
 for all costs of inspection.

APPROVED AS NOTED
 By CITY ENGINEER OF WICHITA
 Sanitary Sewers *[Signature]*
 Storm Sewers
 Driveway Approaches



**SANITARY SEWER MODIFICATION FOR LOT 1,
 BLOCK 1, YOUNG ADDITION - PRIVATE PROJECT.**
 CITY OF WICHITA PRIVATE PROJECT NO.
 468-76-245-80000-000-000-008
MUNICIPAL ENGINEERS, WICHITA, KANSAS.
 SEPTEMBER 1982.

