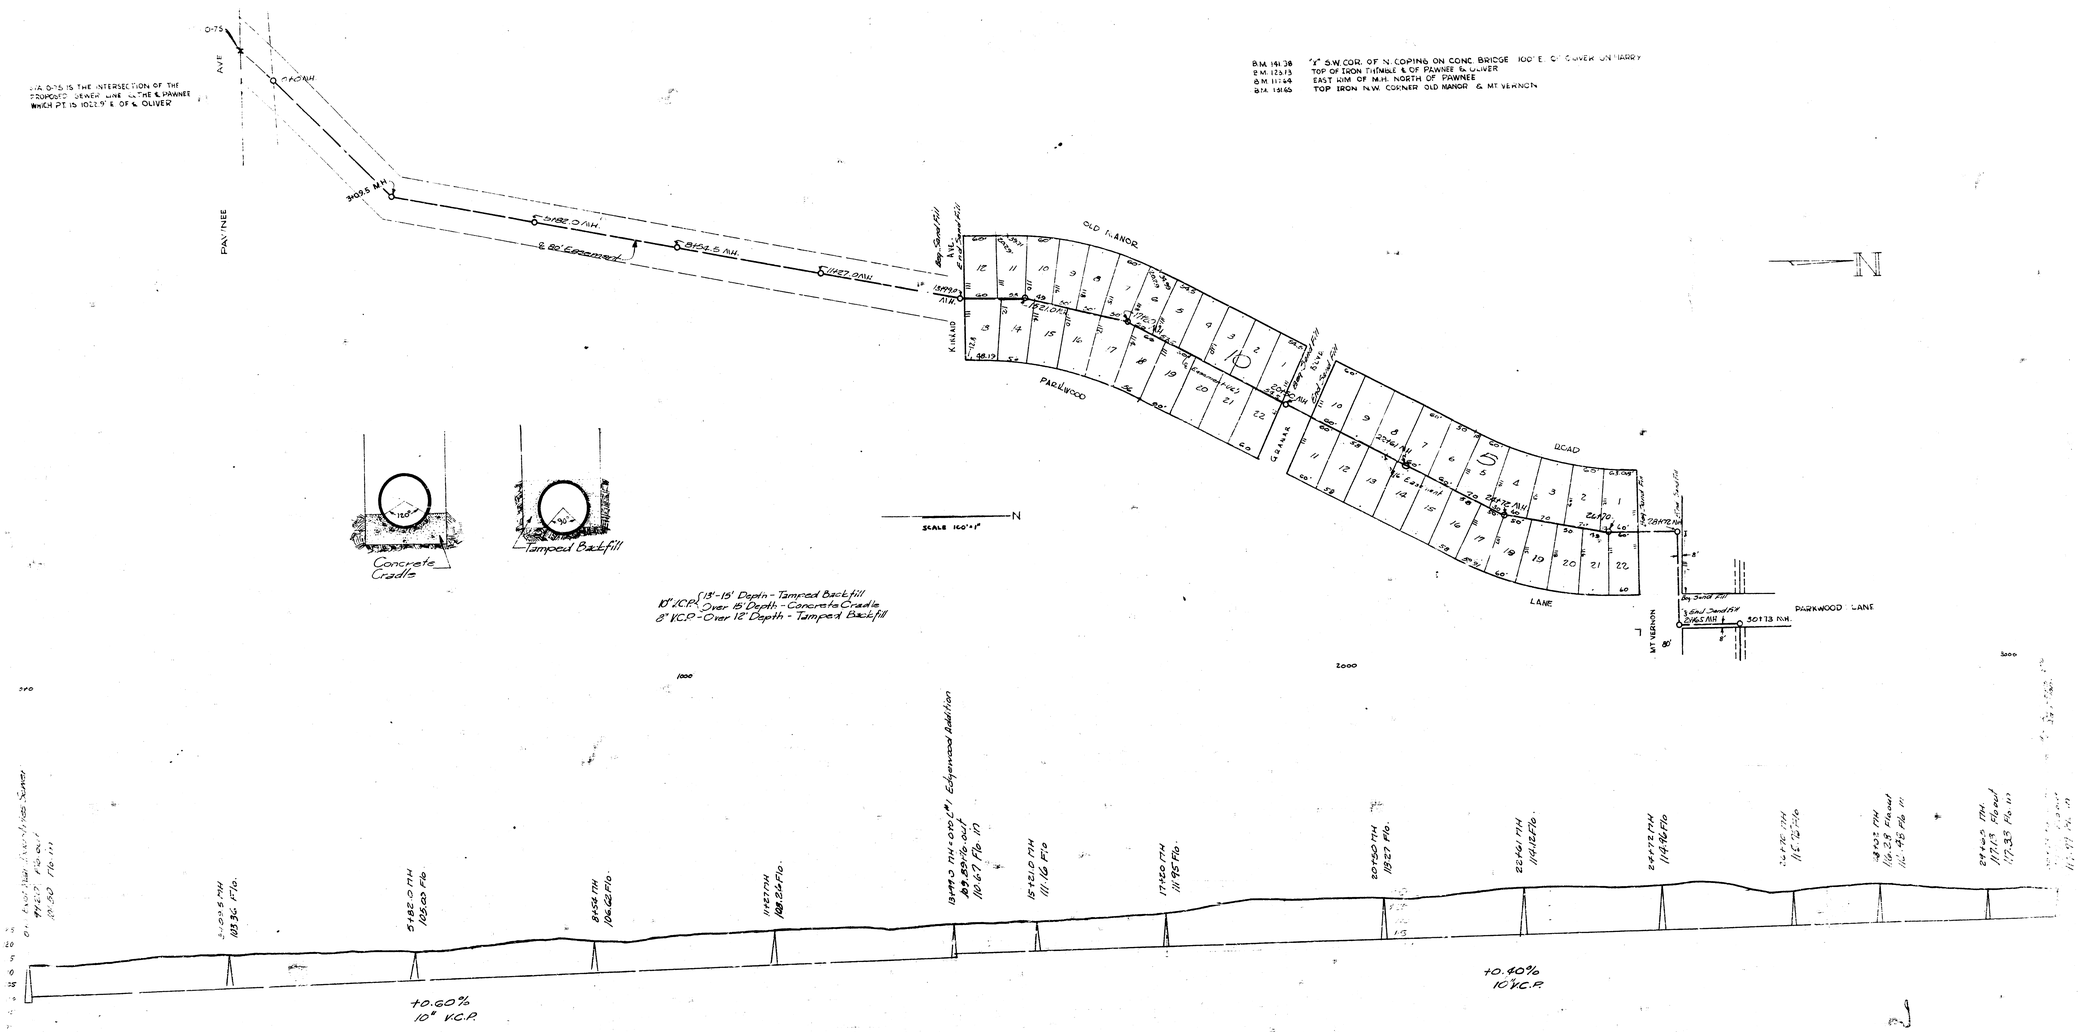

SUBMAIN 1, WAR INDUSTRIES SEWER
City of Wichita, Kansas
L.E. White ~ City Engineer
Date: 2-3-50 C 23-33

SHEET (1)

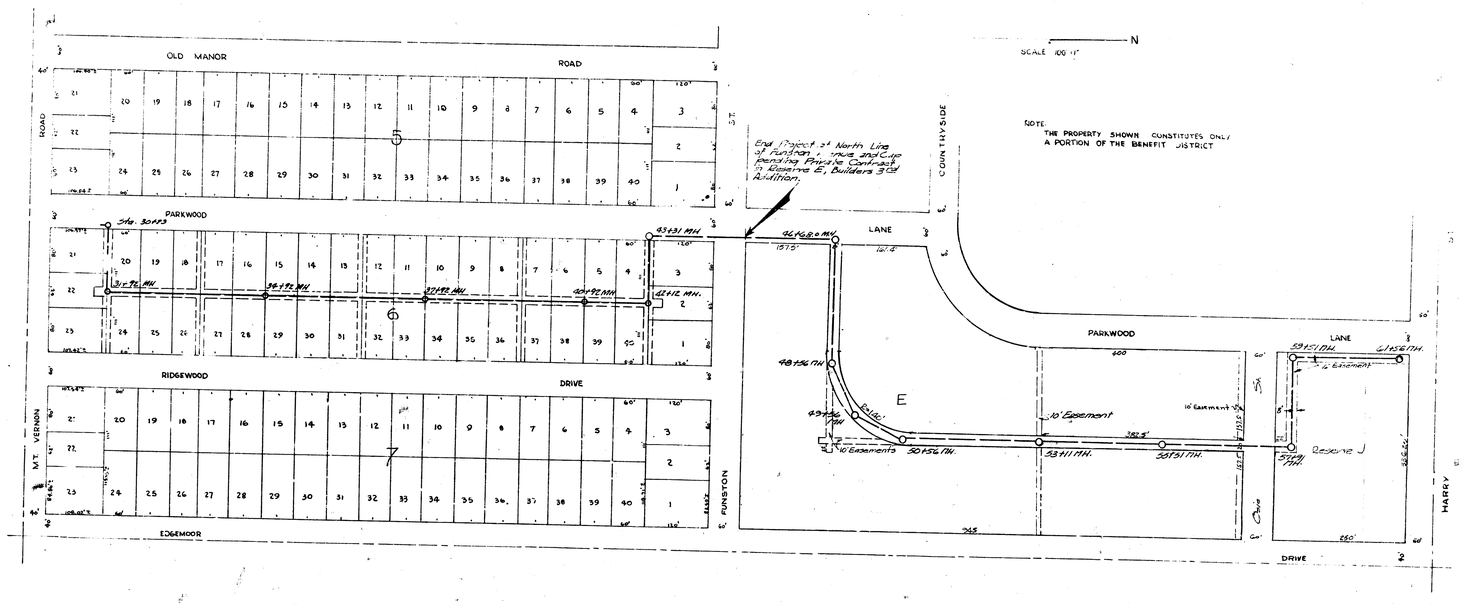
OLD MANOR ROAD
PARKWOOD
RIDGEWOOD DRIVE
EDGEMOOR
M.T. VERNON ROAD
S. FUNSTON
COUNTRYSIDE
LANE
PARKWOOD
LANE
DRIVE
HARRY
N
SCALE 100'=1"
NOTE
THE PROPERTY SHOWN CONSTITUTES ONLY A PORTION OF THE BENEFIT DISTRICT
End Project at North Line of Funston, rough and clip pending Private Contract in Reserve E, Builders 3rd Addition.
10' Easement
Reserve J
E
6
7

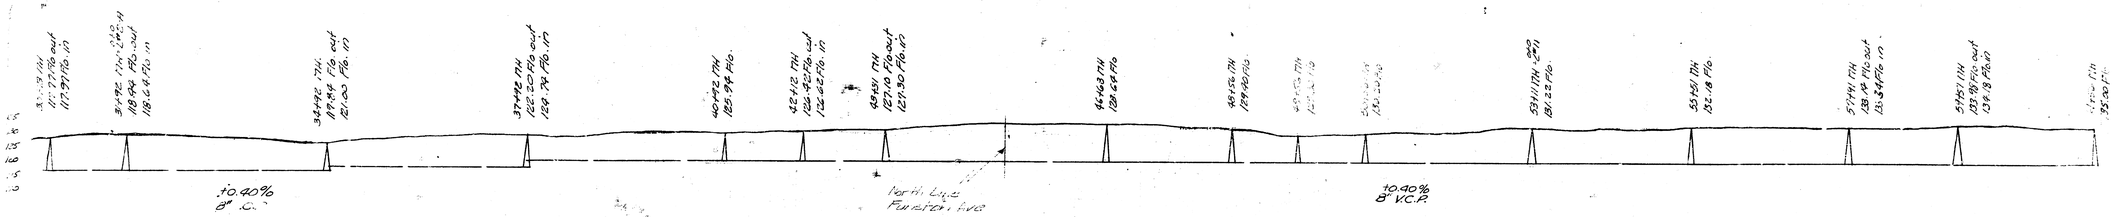
+0.40%
8" V.C.P.
North Line
Funston Ave
+0.40%
8" V.C.P.

SHEET (2)