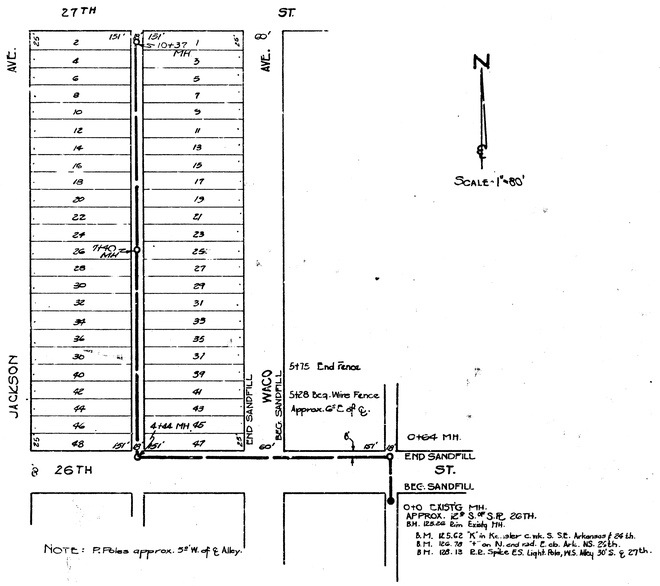

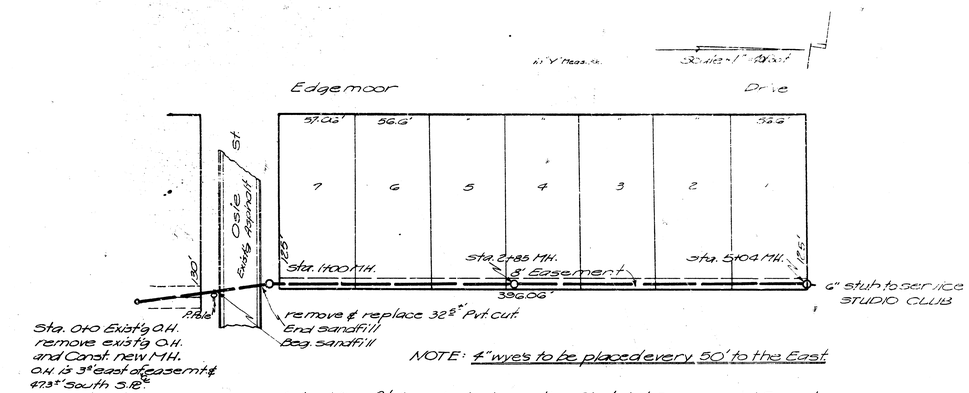

NOTE: 4" wyes to be placed every 50' to the East

Actual benefit Area - includes entire Block bet. Edgemoor & Roanoke, Osie to Harry.

B.M. 147.89 Std. S.W. Cor. Edgemoor & Harry

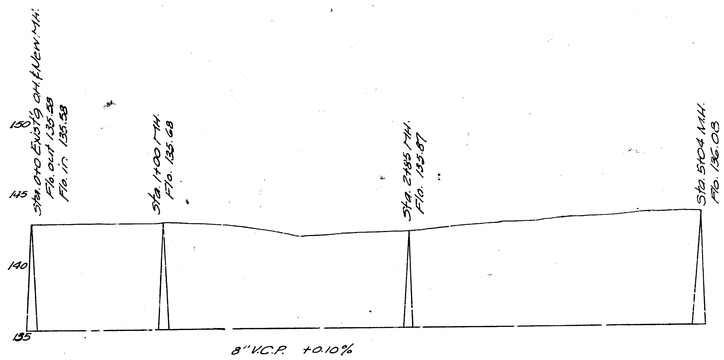

LAT. 2, SUBMAIN 2, W.I.S.
C 20-76

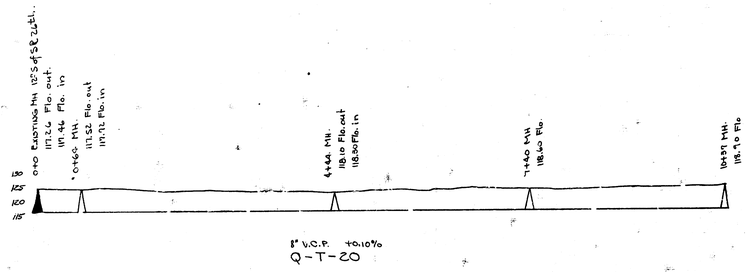

Q-T-20

LAT. 2, SUBMAIN 2, W.I.S
LAT. Q, DIST. T Sanitary Sewer #20

CITY OF WICHITA, KANSAS

L. K. WHITE — CITY ENGINEER
DATE 8-7-50 — PROJ. NO. 20-51

L. K. WHITE LICENSED 55 KANSAS