EASTRIDGE 5TH. ADDITION

TO WICHITA, KANSAS

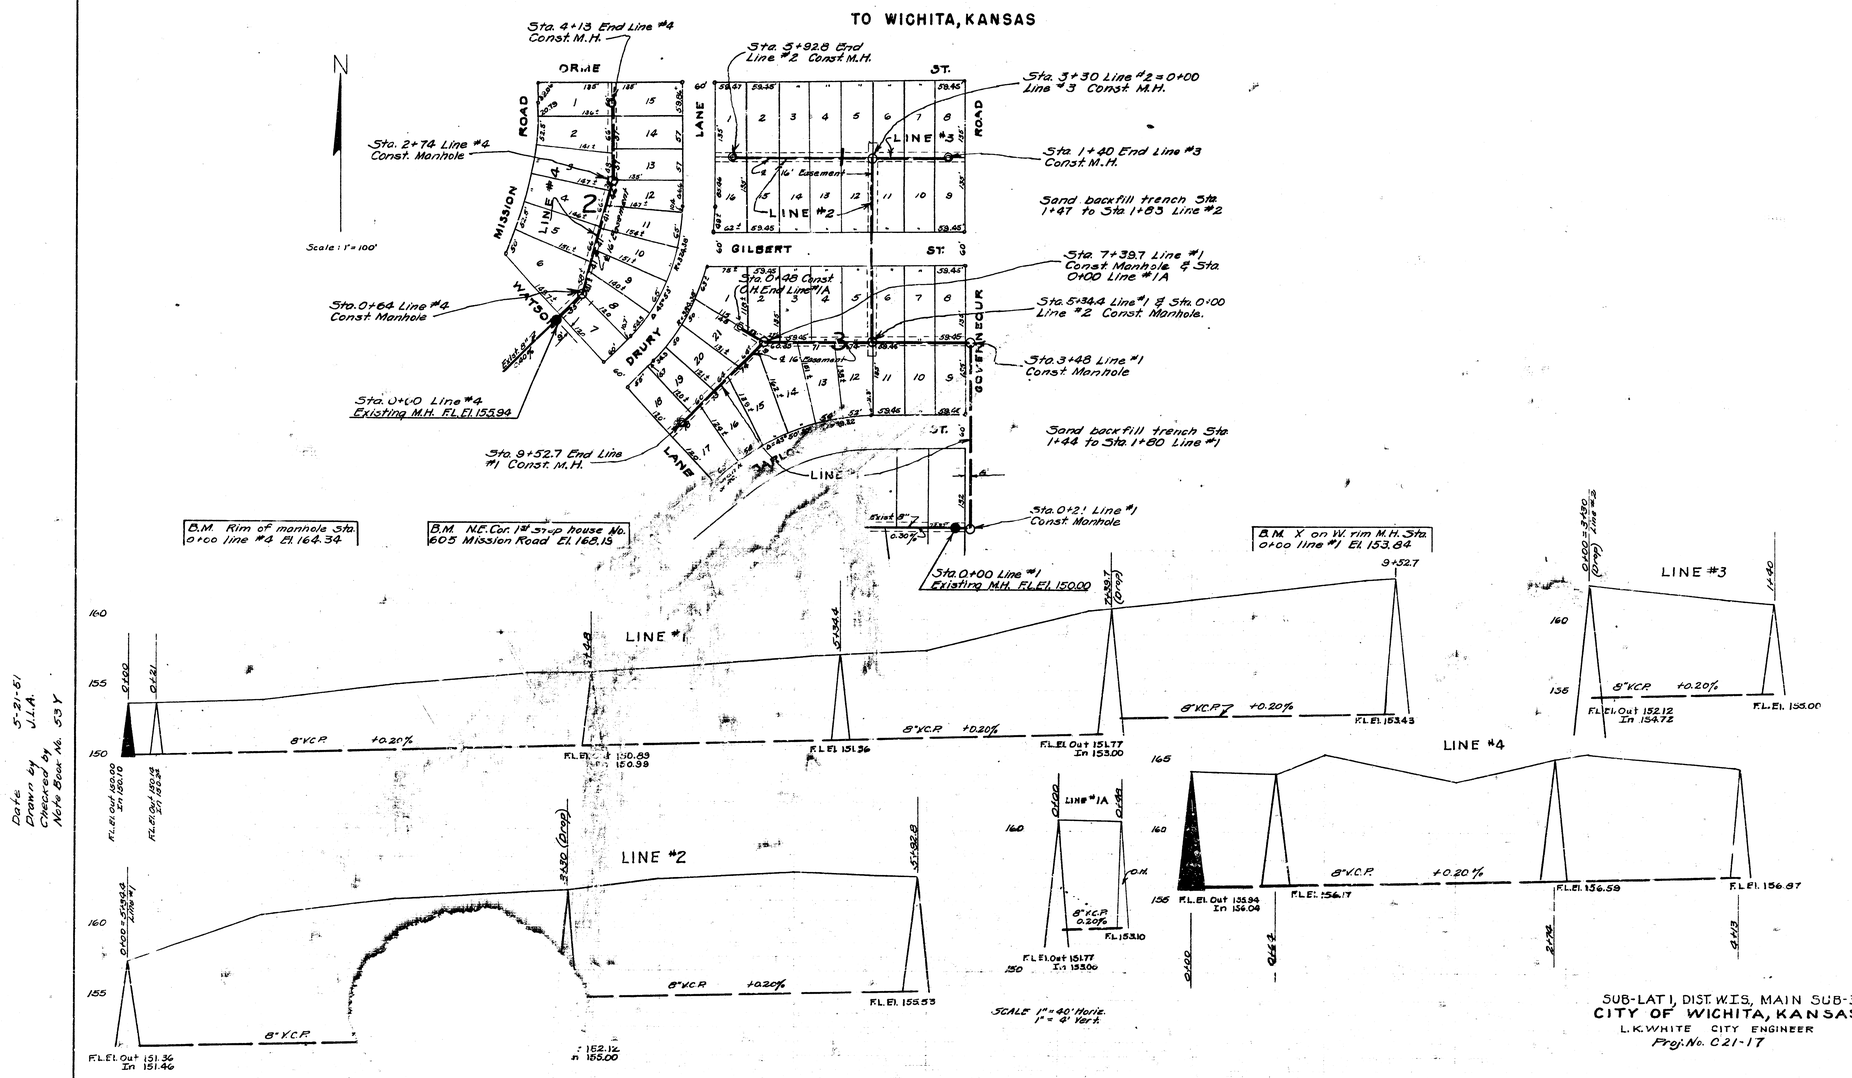

SUB-LAT I, DIST. W.I.S., MAIN SUB-3

CITY OF WICHITA, KANSAS

L. K. WHITE CITY ENGINEER

Proj. No. C 21-17