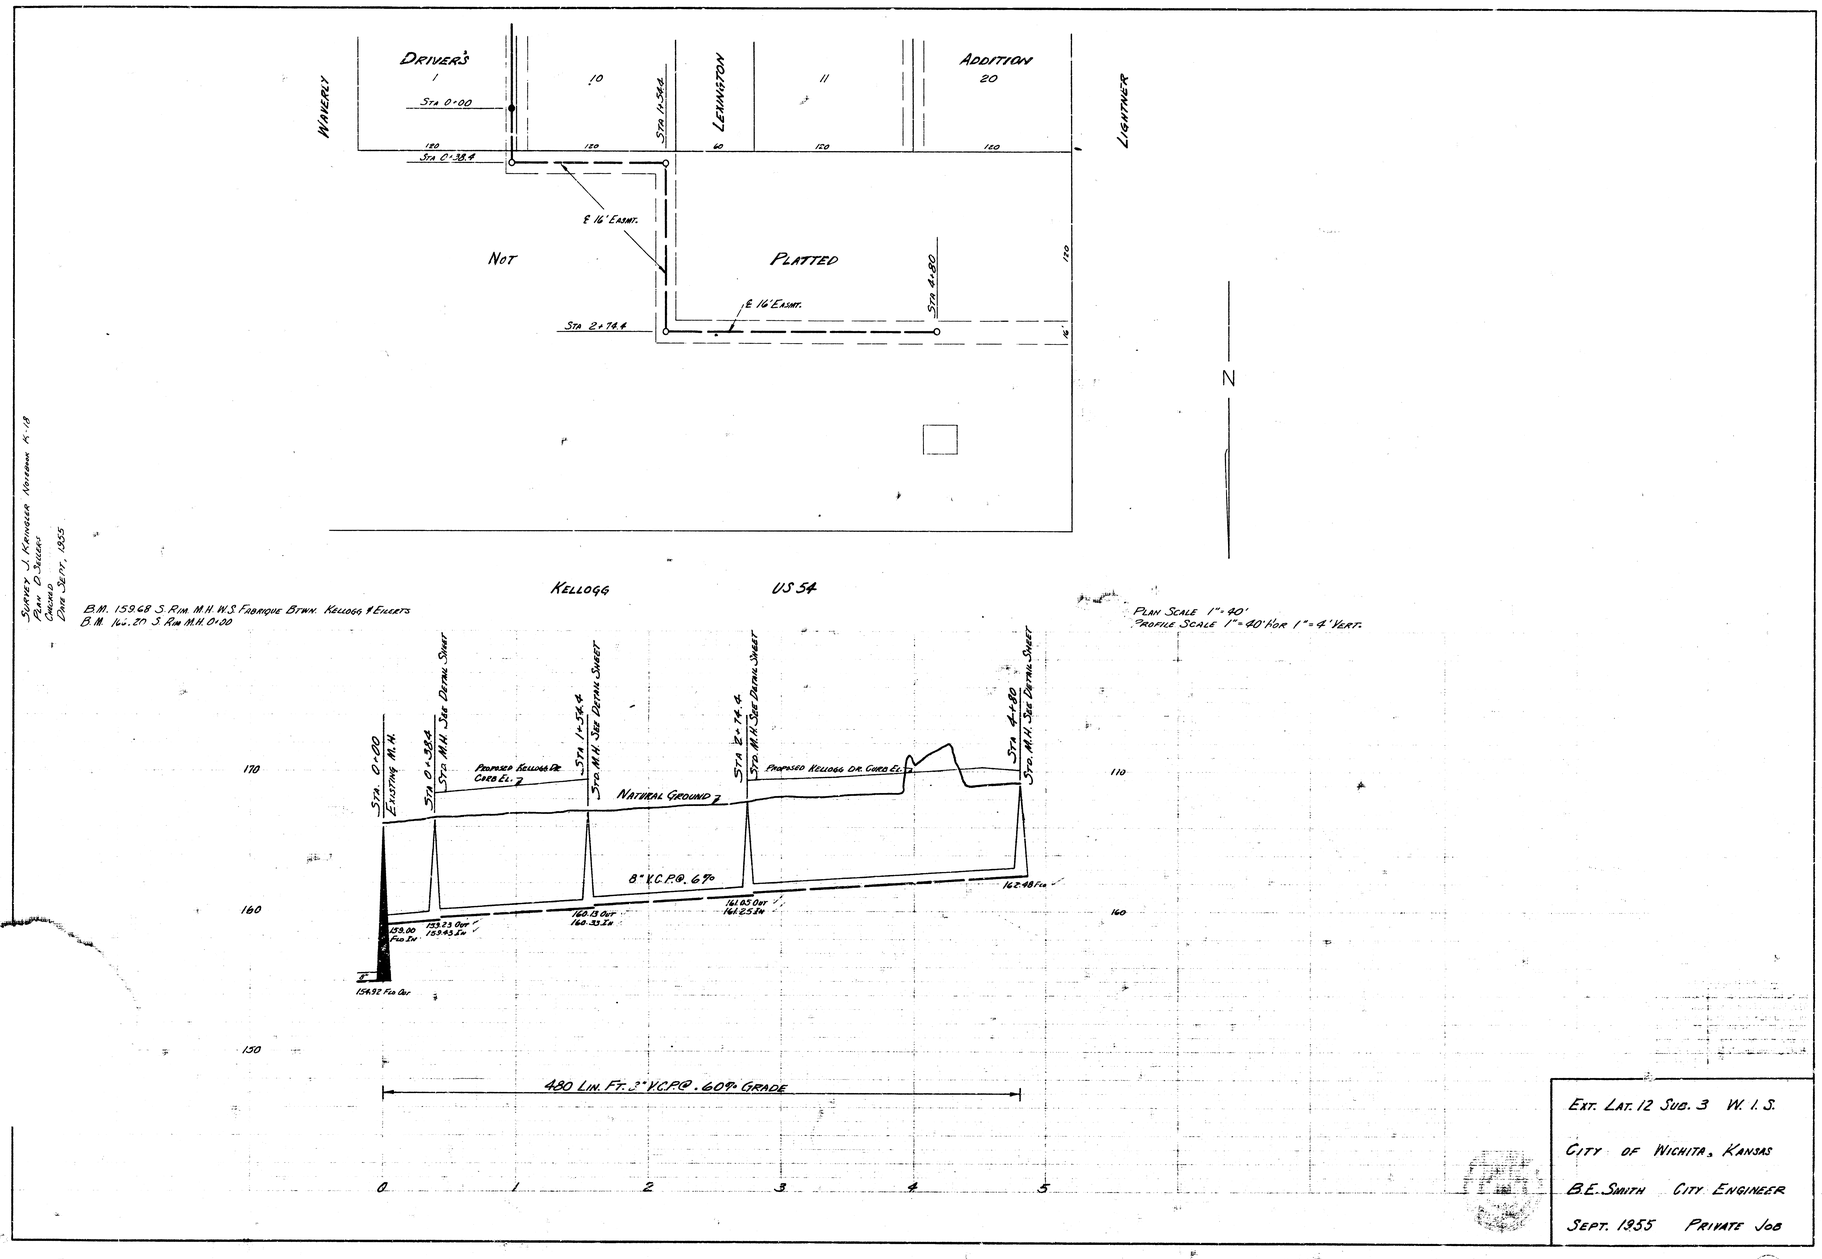

Ext. Lat. 12 Sub. 3 W. I. S.

City of Wichita, Kansas

B.E. Smith City Engineer

Sept. 1955 Private Job