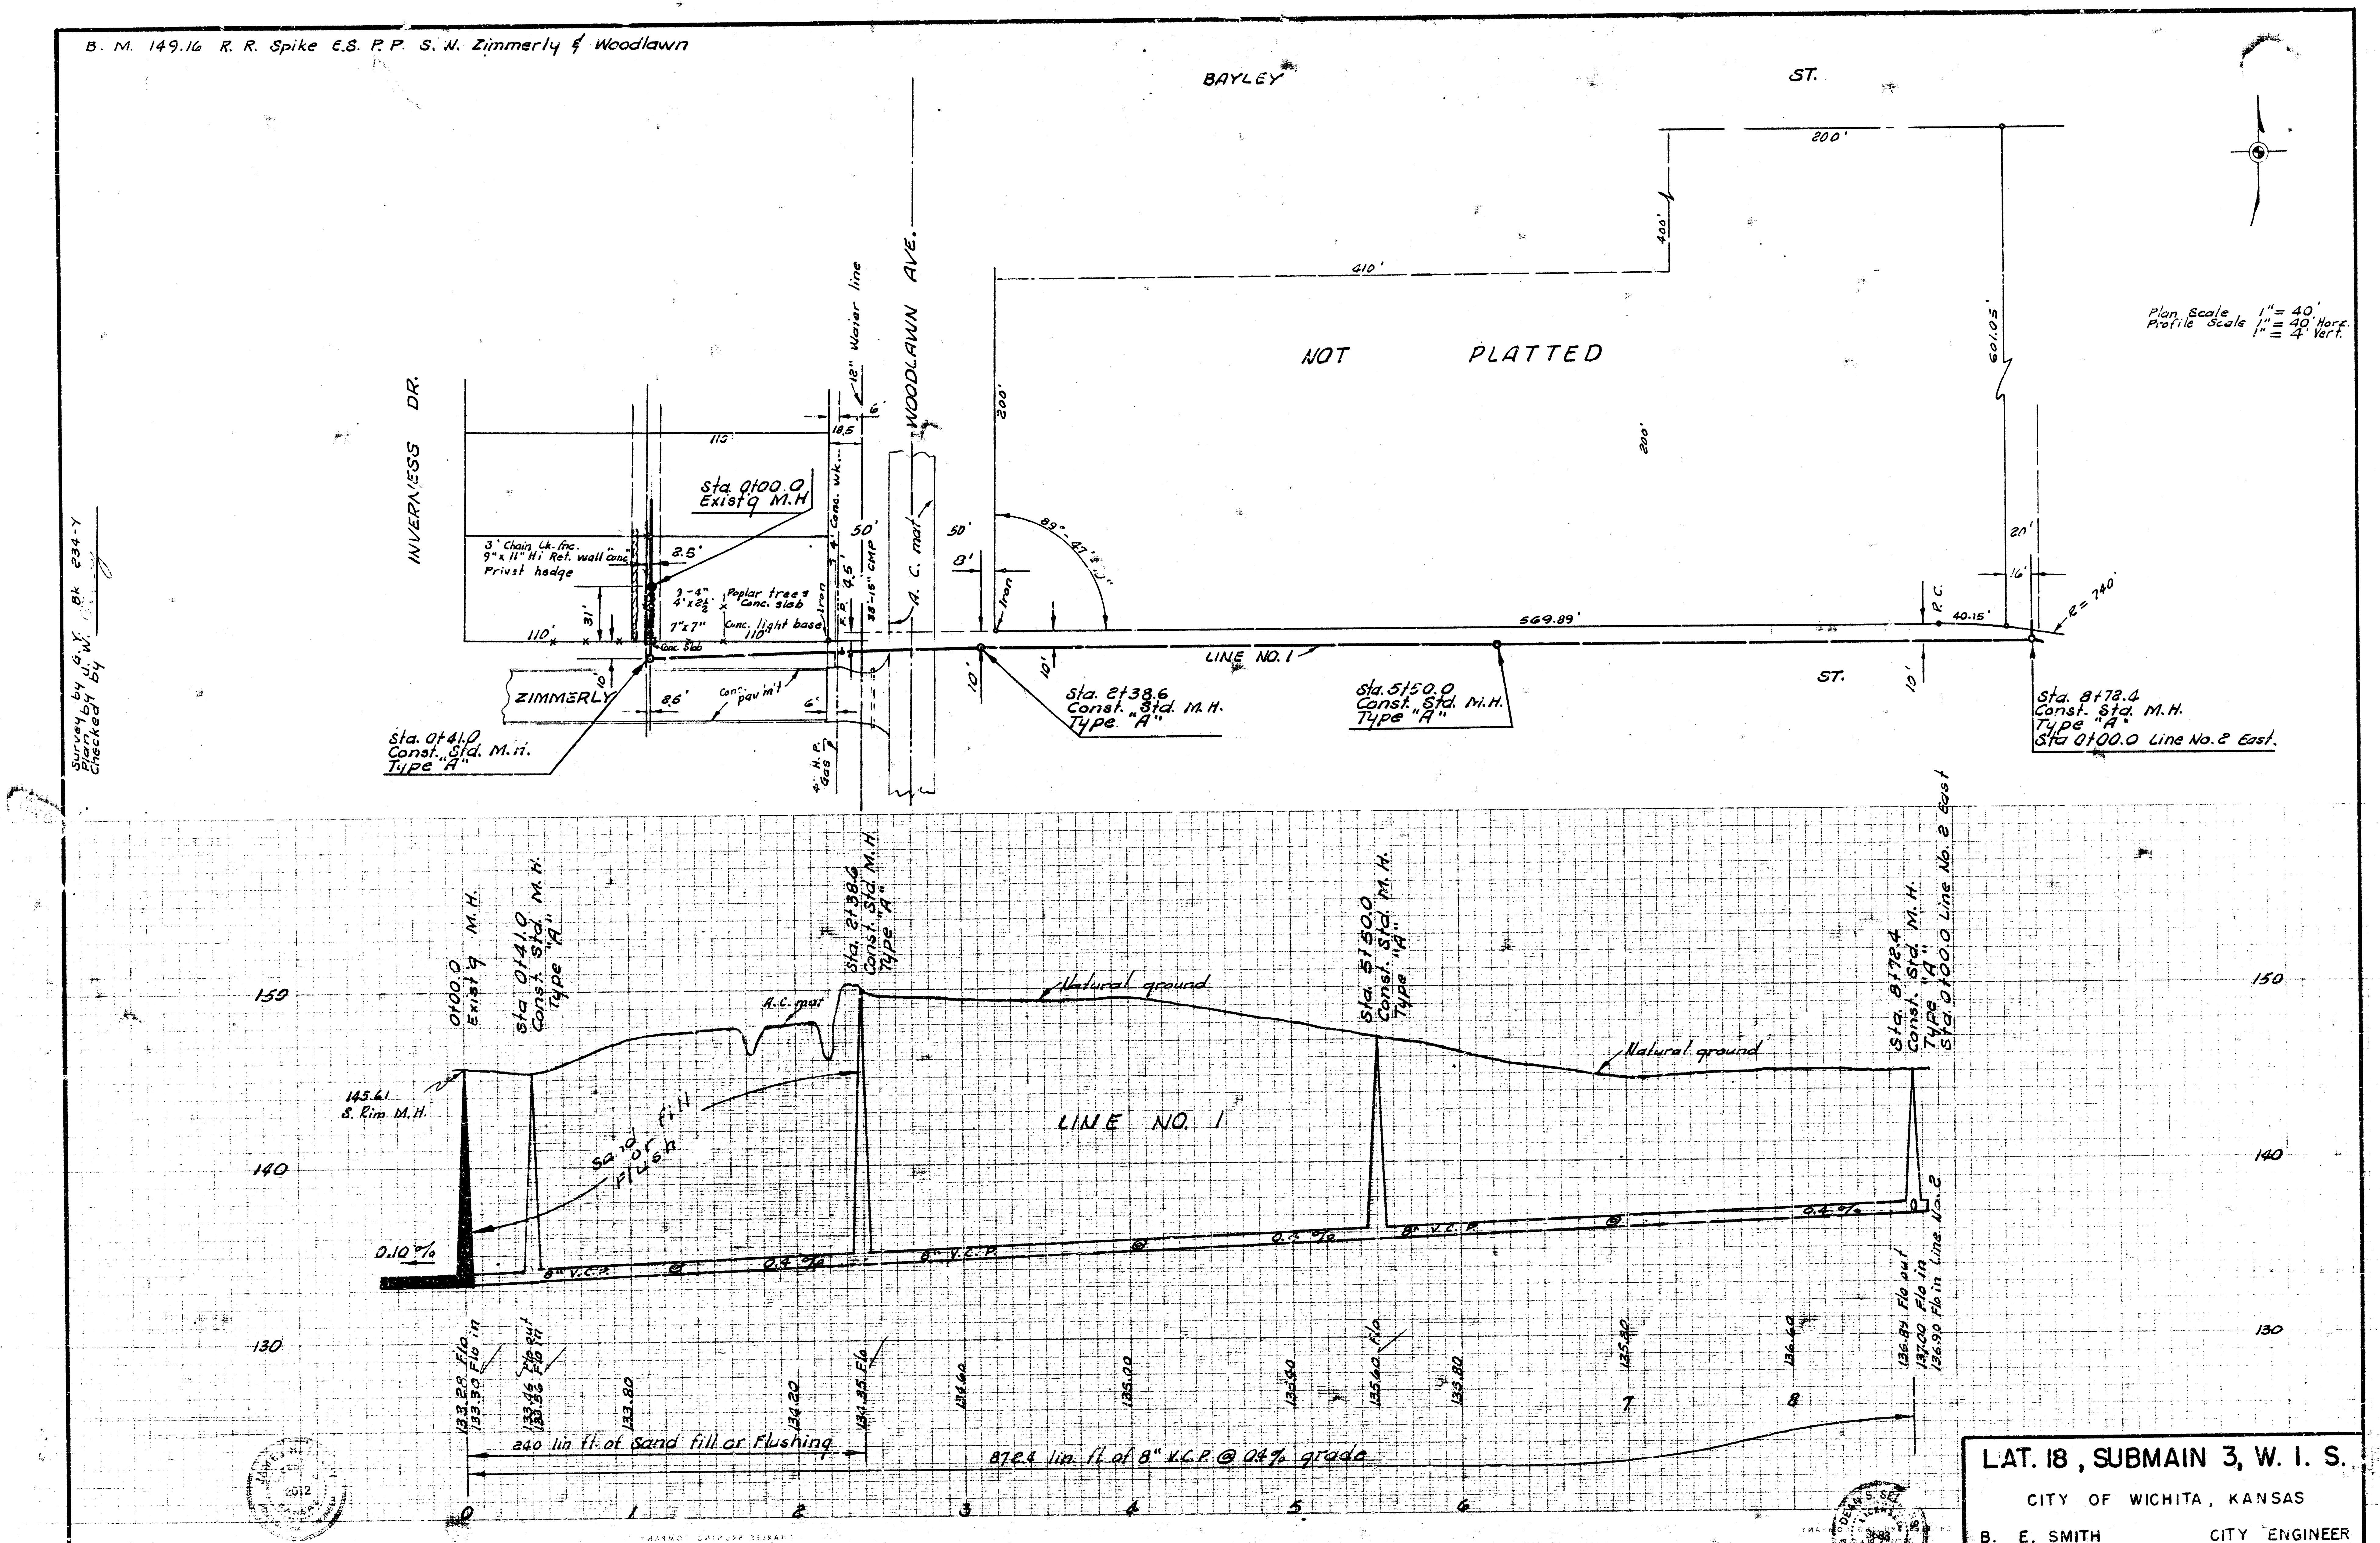
B. M. 149.16 R. R. Spike E.S. P.P. S. W. Zimmerly & Woodlawn
BAYLEY ST.
200'
400'
410'
NOT PLATTED
200'
200'
601.05'
20'
16'
Plan Scale 1" = 40'
Profile Scale 1" = 40' Horz.
1" = 4' Vert.
INVERNESS DR.
WOODLAWN AVE.
12" Water line
6'
18.5
110'
Sta. 0+00.0
Exist'g M.H.
3' Chain Lk. fnc.
9" x 11" Hi Ret. wall conc.
Privet hedge
2.5'
3-4"
4'x2½'
Poplar trees
Conc. slab
7"x7"
Conc. light base
110'
Conc. Slab
4' Conc. wk.
Iron
F.P.
4.5'
50'
38'-18" CMP
A. C. mat
50'
8'
Iron
89°-47'
31'
110'
10'
ZIMMERLY
85'
Conc. pav'm't
6'
4" H.P. Gas
Sta. 0+41.0
Const. Std. M.H.
Type "A"
569.89'
LINE NO. 1
10'
10'
Sta. 2+38.6
Const. Std. M.H.
Type "A"
Sta. 5+50.0
Const. Std. M.H.
Type "A"
ST.
10'
P.C.
40.15'
R = 740'
Sta. 8+72.4
Const. Std. M.H.
Type "A"
Sta 0+00.0 Line No. 2 East.
Survey by G. Y.
Plan by J. W.
Checked by
Bk 234-Y
150
140
130
0+00.0
Exist'g M.H.
Sta 0+41.0
Const. Std. M.H.
Type "A"
145.61
S. Rim M.H.
0.10 %
A.C. mat
Sta. 2+38.6
Const. Std. M.H.
Type "A"
Natural ground
Sand fill or flush
LINE NO. 1
8" V.C.P.
0.4 %
8" V.C.P.
0.4 %
8" V.C.P.
0.4 %
Sta. 5+50.0
Const. Std. M.H.
Type "A"
Natural ground
Sta. 8+72.4
Const. Std. M.H.
Type "A"
Sta. 0+00.0 Line No. 2 East
Line No. 2
133.28 Flo in
133.30 Flo in
133.46 Flo out
133.56 Flo in
133.80
134.20
134.35 Flo
134.60
135.00
135.40
135.60 Flo
135.80
135.80
136.60
136.89 Flo out
137.00 Flo in
136.90 Flo in Line No. 2
240 lin ft of Sand fill or Flushing
872.4 lin. ft. of 8" V.C.P. @ 0.4% grade
0
1
2
3
4
5
6
7
8
150
140
130

LAT. 18 , SUBMAIN 3, W. I. S.

CITY OF WICHITA , KANSAS

B. E. SMITH CITY ENGINEER

JUNE 1966 PROJECT NO. C26-11

SHEET NO. 1 OF 3

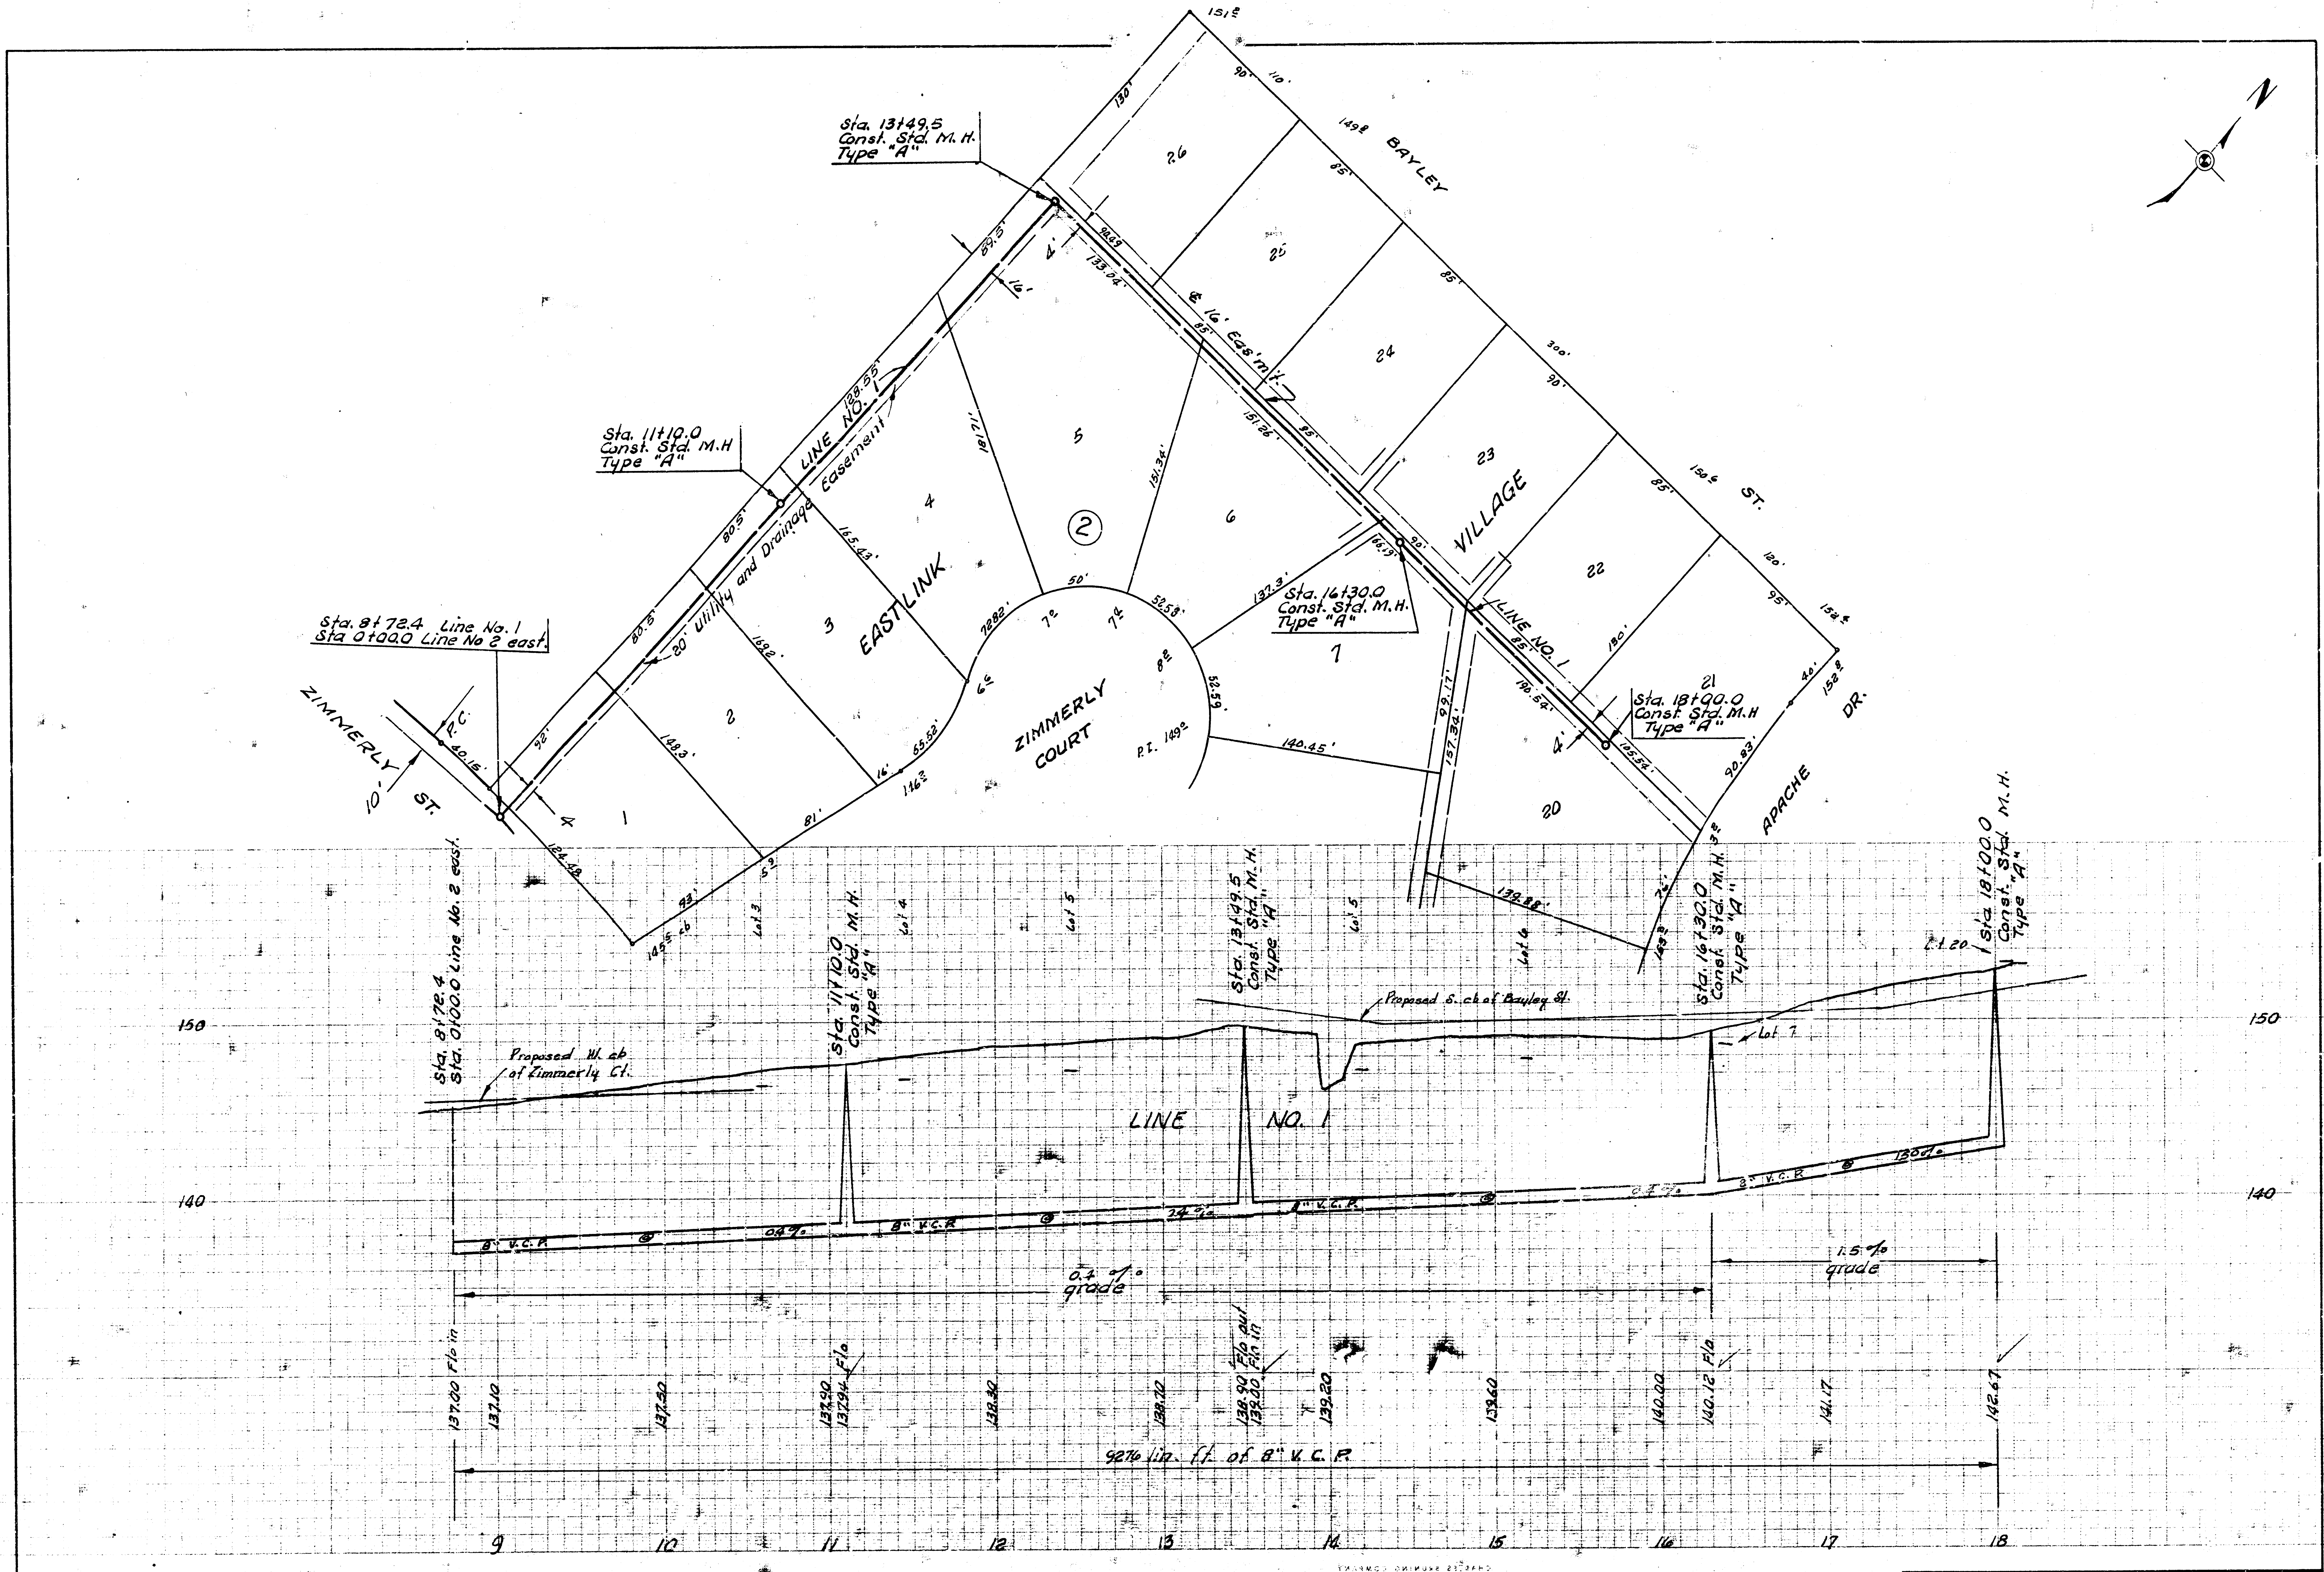
N
Sta. 13+49.5
Const. Std. M.H.
Type "A"
Sta. 11+10.0
Const. Std. M.H
Type "A"
Sta. 8+72.4 Line No. 1
Sta 0+00.0 Line No 2 east.
Sta. 16+30.0
Const. Std. M.H.
Type "A"
Sta. 18+00.0
Const. Std. M.H
Type "A"
LINE NO. 1
20' Utility and Drainage Easement
℄ 16' Eas'm't.
ZIMMERLY ST.
ZIMMERLY COURT
EASTLINK
VILLAGE
BAYLEY ST.
APACHE DR.
P.C.
P.I. 149.0
10'
4'
16'
1
2
3
4
5
6
7
20
21
22
23
24
25
26
②
Proposed W. cb of Zimmerly Ct.
Proposed S. cb of Bayley St.
Lot 3
Lot 4
Lot 5
Lot 6
Lot 7
C.L. 20
8" V.C.P.
0.4%
1.5%
0.4% grade
1.5% grade
137.00 Flo in
137.10
137.50
137.90
137.94 Flo
138.30
138.70
138.90 Flo out
139.00 Flo in
139.20
139.60
140.00
140.12 Flo
141.17
142.67
9276 lin. ft. of 8" V.C.P.
150
140
9
10
11
12
13
14
15
16
17
18

LAT. 18 , SUBMAIN 3 , W. I. S.
PROJECT NO. C26-11
SHEET NO. 2 OF 3

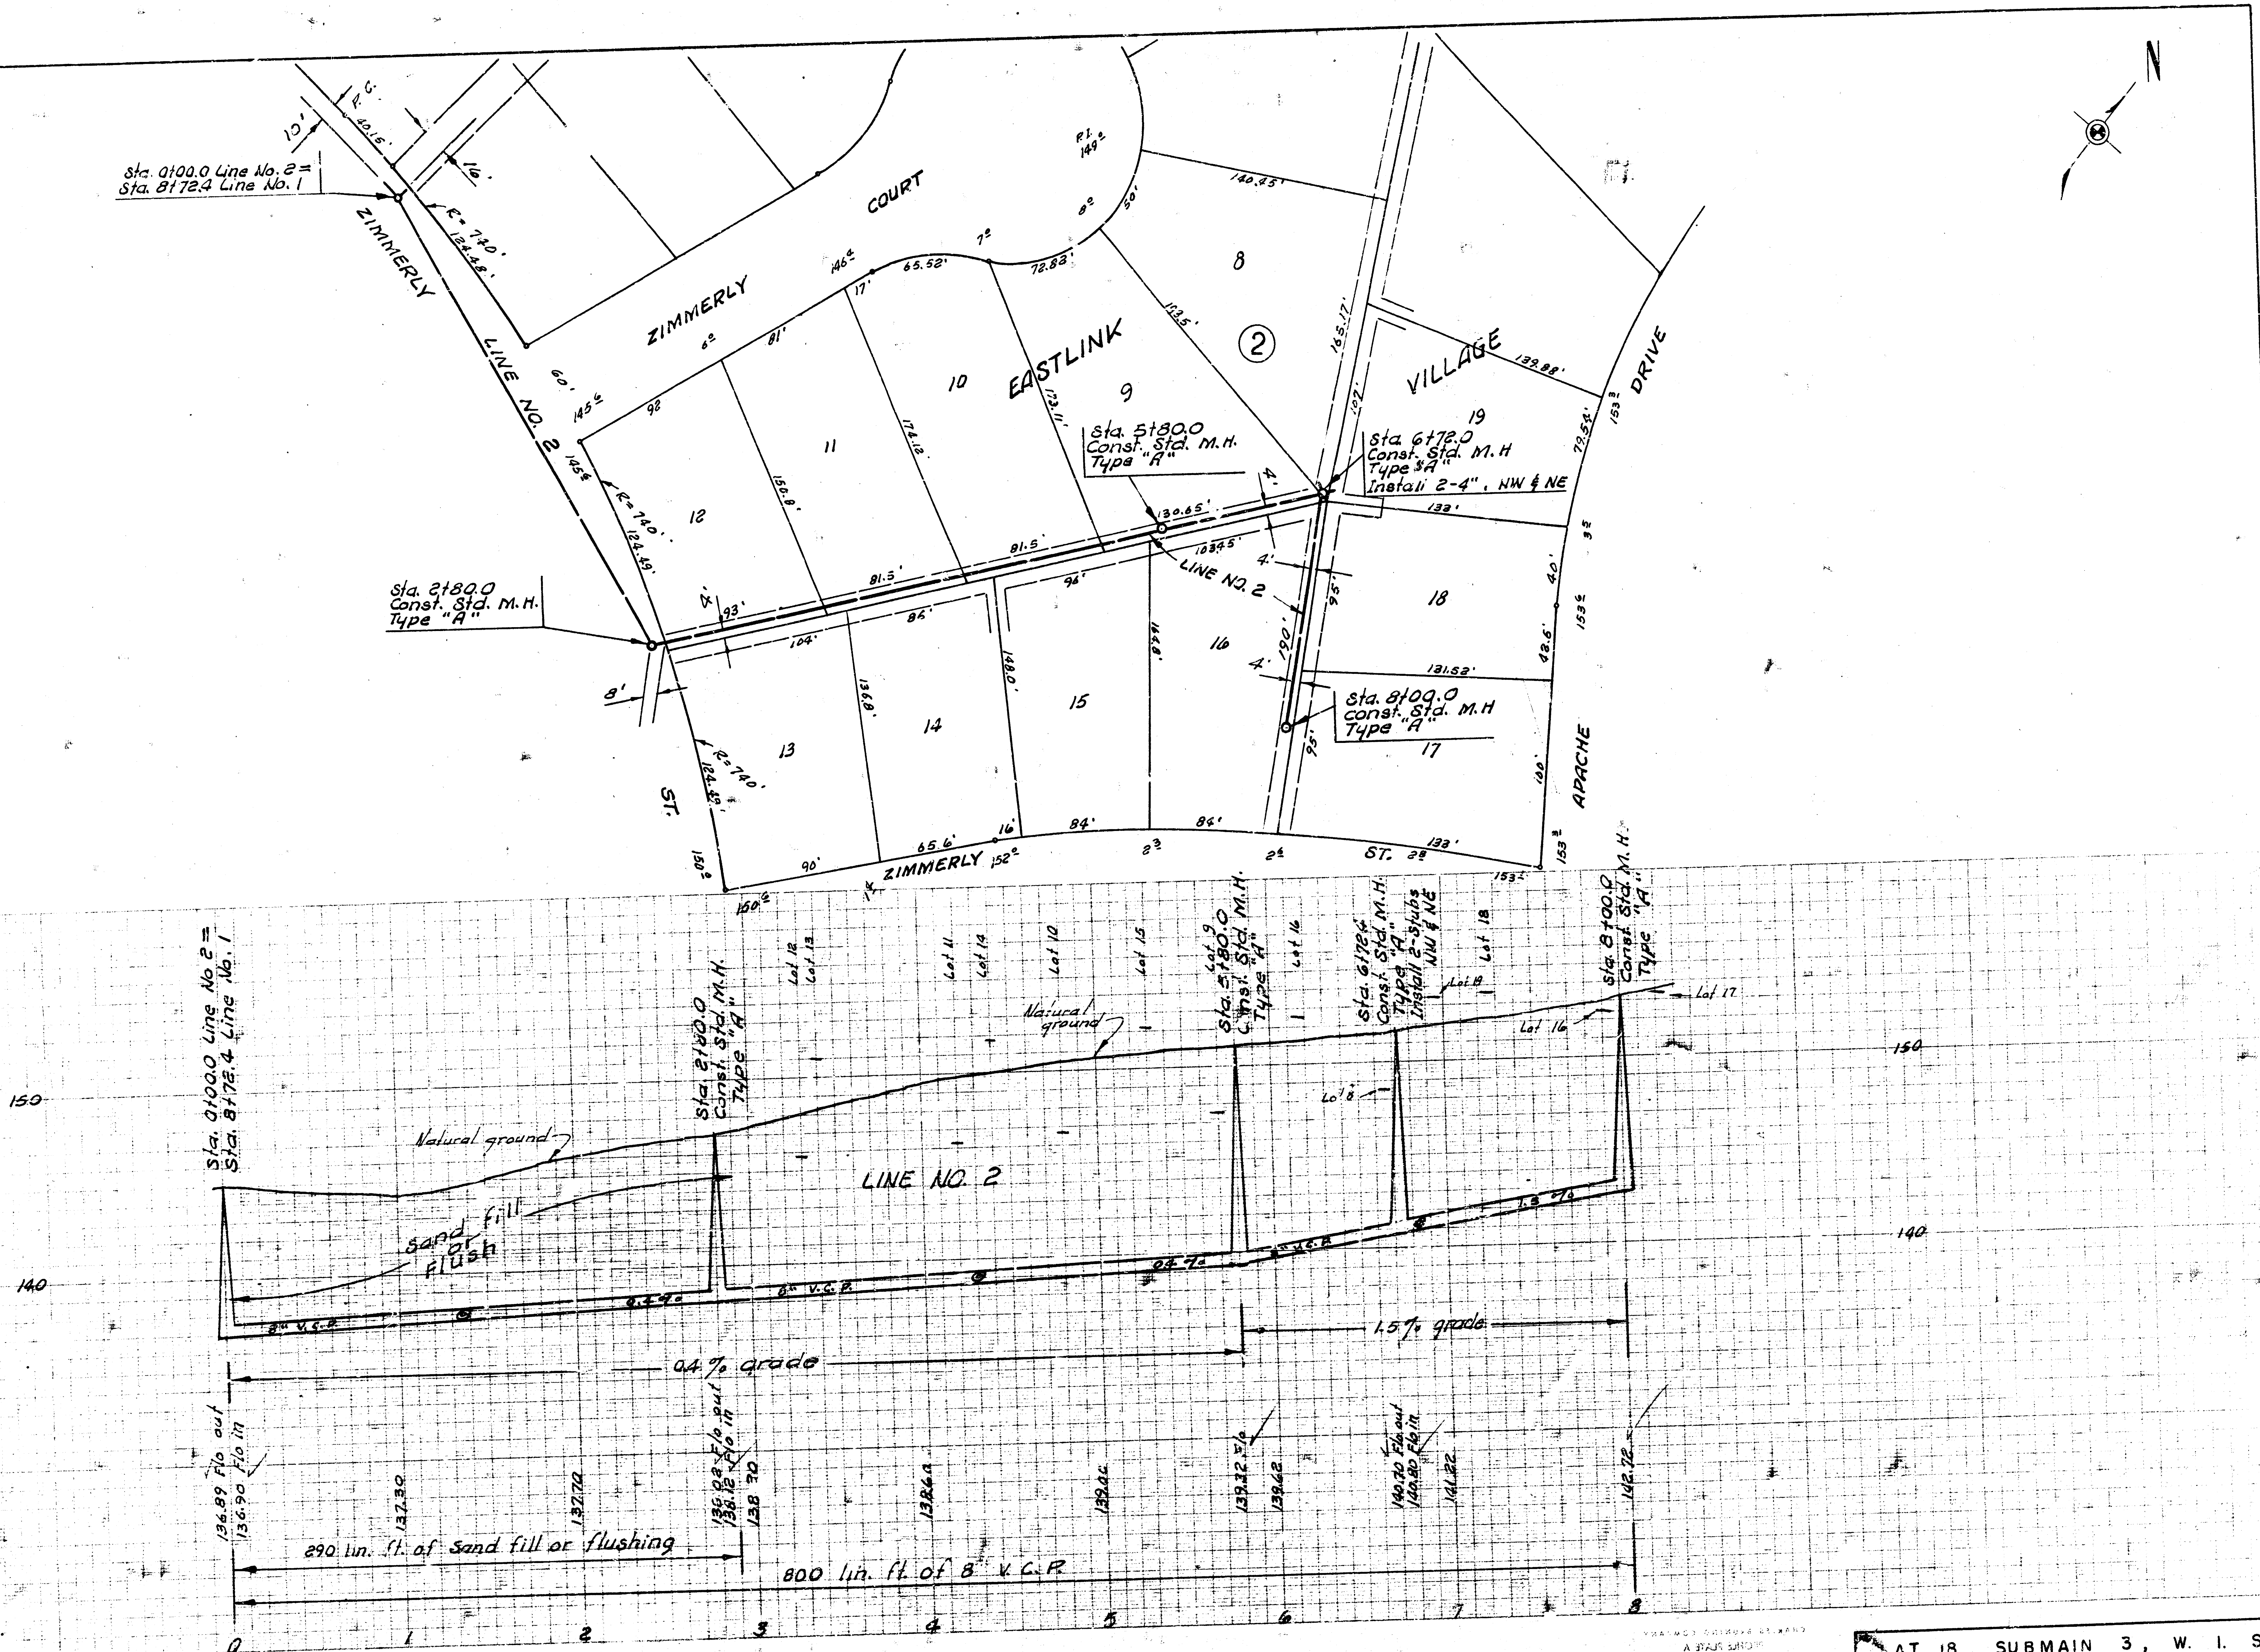
N
Sta. 0+00.0 Line No. 2 = Sta. 8+72.4 Line No. 1
P.C.
40.15'
10'
16'
R=740'
124.48'
ZIMMERLY COURT
ZIMMERLY LINE NO. 2
P.I. 149
140.45'
165.17'
65.52'
72.83'
103.5'
8
②
EASTLINK
9
10
11
12
VILLAGE
19
139.88'
DRIVE
Sta. 5+80.0 Const. Std. M.H. Type "A"
Sta. 6+72.0 Const. Std. M.H. Type "A" Install 2-4", NW & NE
130.65'
103.45'
LINE NO. 2
81.5'
93'
104'
86'
96'
Sta. 2+80.0 Const. Std. M.H. Type "A"
8'
4'
190'
95'
133'
18
131.52'
Sta. 8+09.0 Const. Std. M.H Type "A"
17
13
14
15
16
R=740'
124.49'
ST.
90'
65.6'
ZIMMERLY
84'
ST.
APACHE
133'
Sta. 0+00.0 Line No. 2 = Sta. 8+72.4 Line No. 1
Sta. 2+80.0 Const. Std. M.H. Type "A"
Lot 12
Lot 13
Lot 11
Lot 14
Lot 10
Lot 15
Lot 9
Sta. 5+80.0 Const. Std. M.H. Type "A"
Lot 16
Sta. 6+72.0 Const. Std. M.H. Type "A" Install 2-Stubs NW & NE
Lot 19
Lot 18
Sta. 8+00.0 Const. Std. M.H. Type "A"
Lot 17
Lot 16
Lot 8
Natural ground
LINE NO. 2
sand fill or flush
8" V.C.P.
0.4%
1.5%
150
140
1.5% grade
0.4% grade
136.89 F/o out
136.90 F/o in
137.30
137.70
138.08 F/o out
138.12 F/o in
138.70
138.60
139.06
139.32 F/o
139.62
140.70 F/o out
140.80 F/o in
141.22
142.72
290 lin. ft. of sand fill or flushing
800 lin. ft. of 8" V.C.P.
0
1
2
3
4
5
6
7
8

LAT. 18, SUBMAIN 3, W. I. S.
PROJECT NO. C26-11
SHEET NO. 3 OF 3