EASTRIDGE SIXTH ADDITION

Scale: 1" = 50'

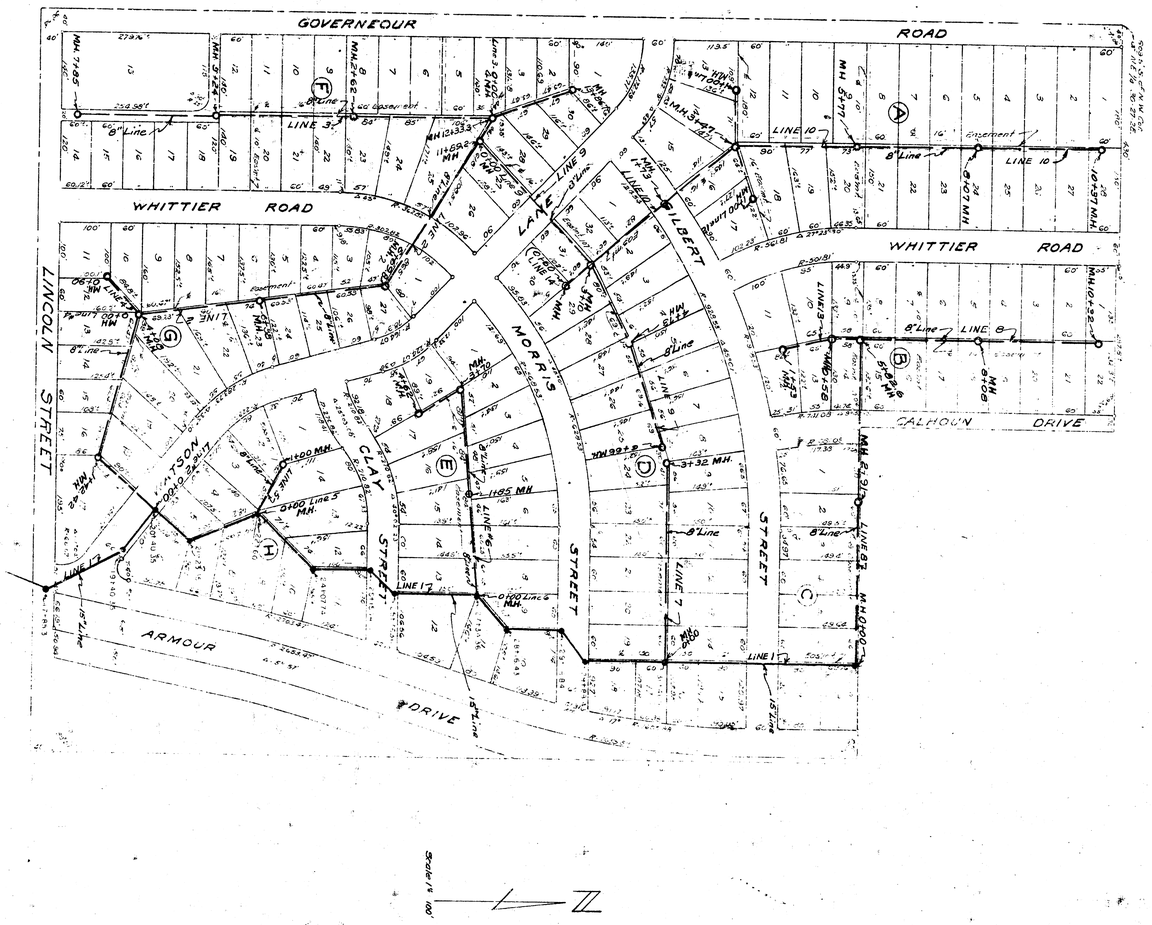

Scale 1" = 100'

Date 5-25-52
Drawn by L.M.C.
Checked by
Book No 66-Y

LAT. 1, SUBMAIN 5, WIS
CITY OF WICHITA KANSAS
L.K. WHITE CITY ENGINEER
Proj No. C-22-24

L.K. White
City Engineer
June 5, 1952

B. E. SMITH LICENSED 436 KANSAS PROFESSIONAL ENGINEER

L. K. WHITE LICENSED 55 KANSAS PROFESSIONAL ENGINEER

1/3

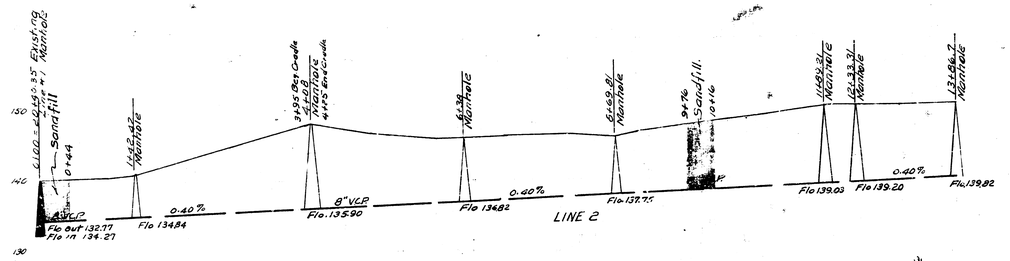

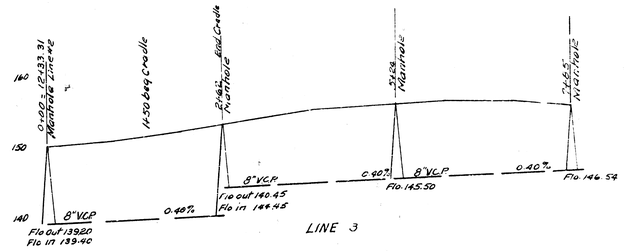

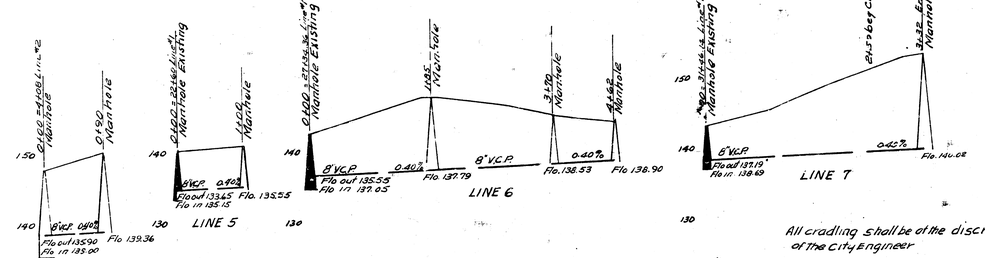

All cradling shall be of the discretion of the City Engineer

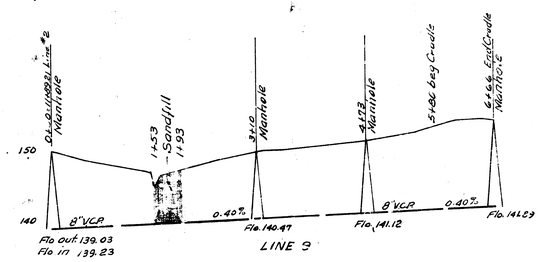

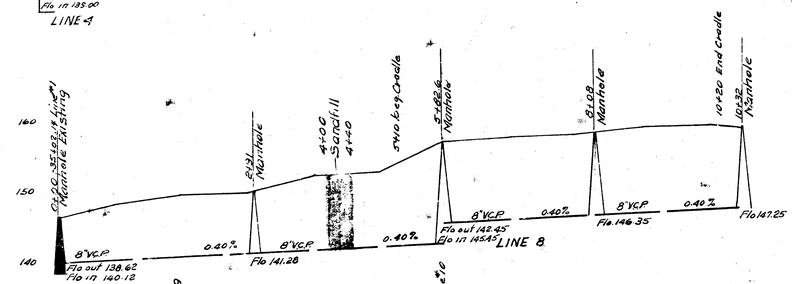

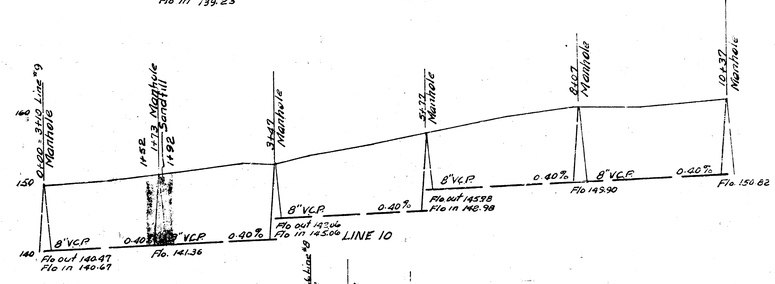

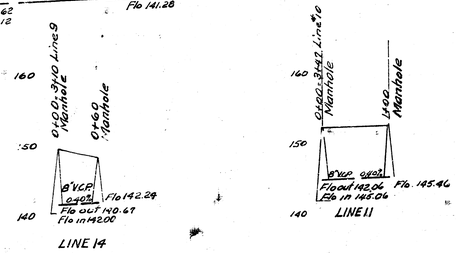

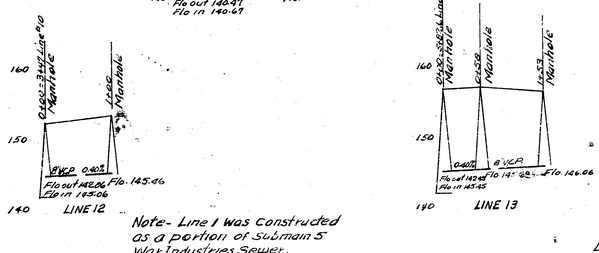

Note- Line 1 was constructed as a portion of Submain 5 War Industries Sewer. The profile does not appear on this set of plans

LAT 1 SUB. 5 W.I.S.
CITY OF WICHITA KANSAS
L.K. WHITE CITY ENGINEER
Proj No. C-22-24

2/3

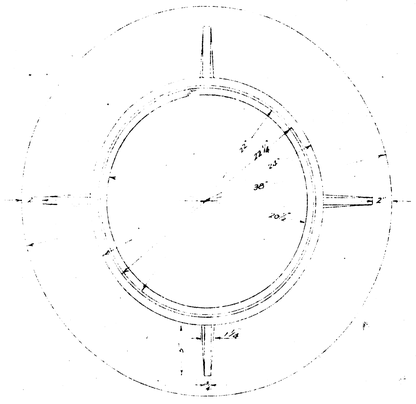

PLAN VIEW OF MANHOLE RING

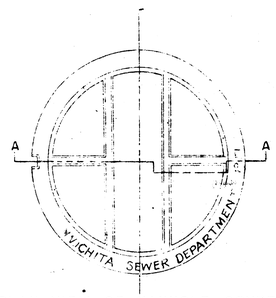

PLAN VIEW OF MANHOLE COVER

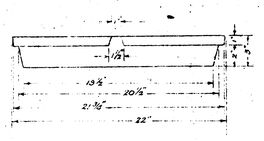

SIDE VIEW OF MANHOLE COVER

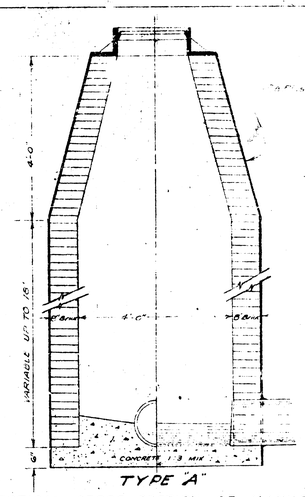

VERTICAL CROSS-SECTION OF MANHOLE

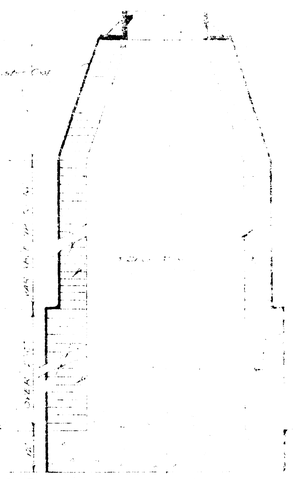

TYPE B

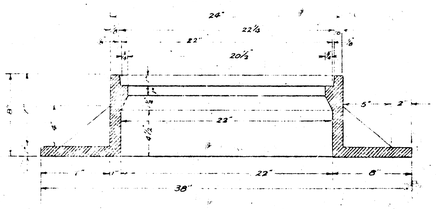

VERTICAL CROSS-SECTION OF MANHOLE RING

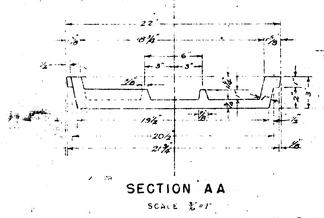

SECTION AA

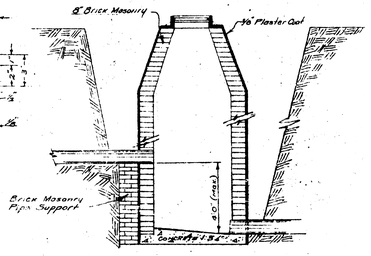

CROSS-SECTION OF DROP MANHOLE

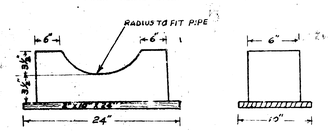

DETAIL OF CRADLE BLOCK

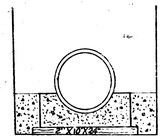

DETAIL OF CRADLE

TYPICAL DROP MANHOLE DETAILS
FOR DROP OVER 4FT.
SPECIAL DROP MANHOLE

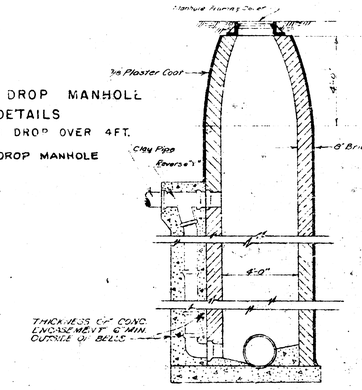

VERTICAL SECTION

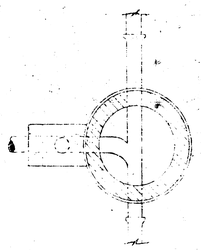

PLAN

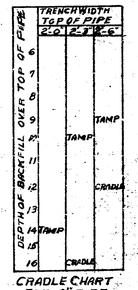

CRADLE CHART FOR 8" PIPE

DETAILS OF MANHOLES
FRAME & COVER
CITY OF WICHITA KANSAS
L. K. WHITE CITY ENGINEER
LAT I SUBMAIN 5 W.I.S.
Proj No. C-22-24