Survey Year Hanson Notebook 114-26
Plan D. Sellers
Checked
Date Nov 1955

B.M. 1386.3 N Rim MH 0100

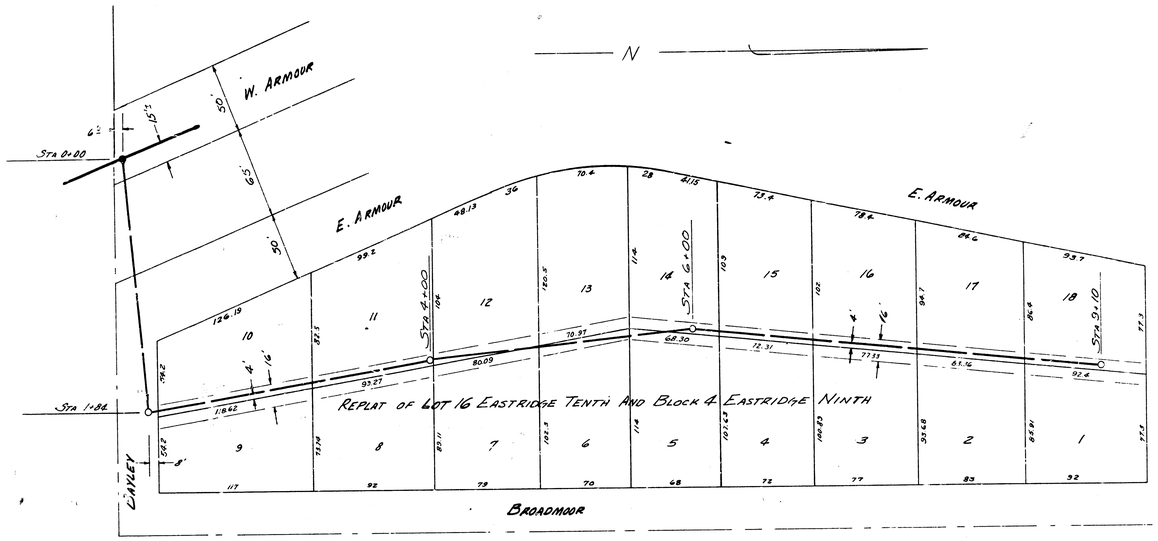

Plan Scale 1" = 40'
Profile Scale 1" = 40' Hor. 1" = 4' Vertical

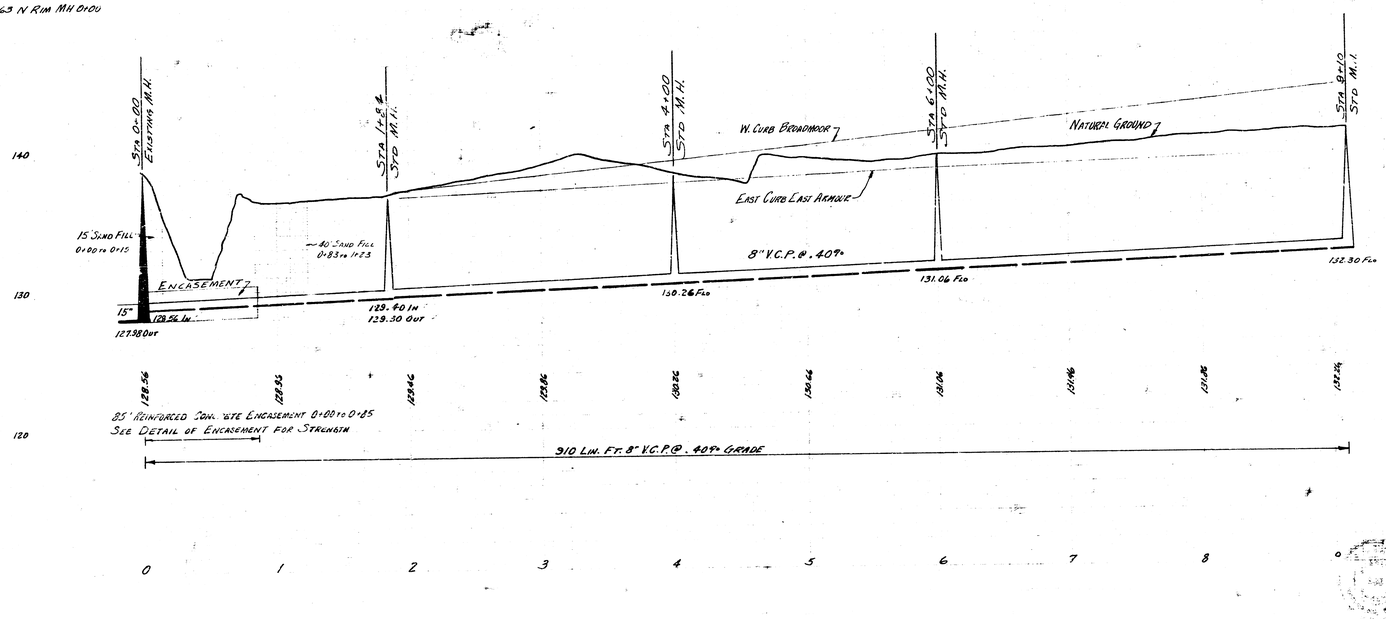

Lat. 7 Sub. 5 W.I.S.
City of Wichita, Kansas
B.E. Smith City Engineer
Nov. 1955 Proj No C25-73