

B.M.: 146.19 Top So. Curb ZIMMERLY 5' East of W.L. GOVERNEOUR ROAD.
B.M.: 145.79 "R" in RITCHIE So. end Radius. S.E. Cor ZIMMERLY & ZIMMERLY COURT.

RIGGS
Elliott
checked by

AR 52


NOTE: Field engineer to locate ℄ 0100 M.H. 2' South existing conc encasement. Check alignment of Line 1, to lay within easm't boundary.

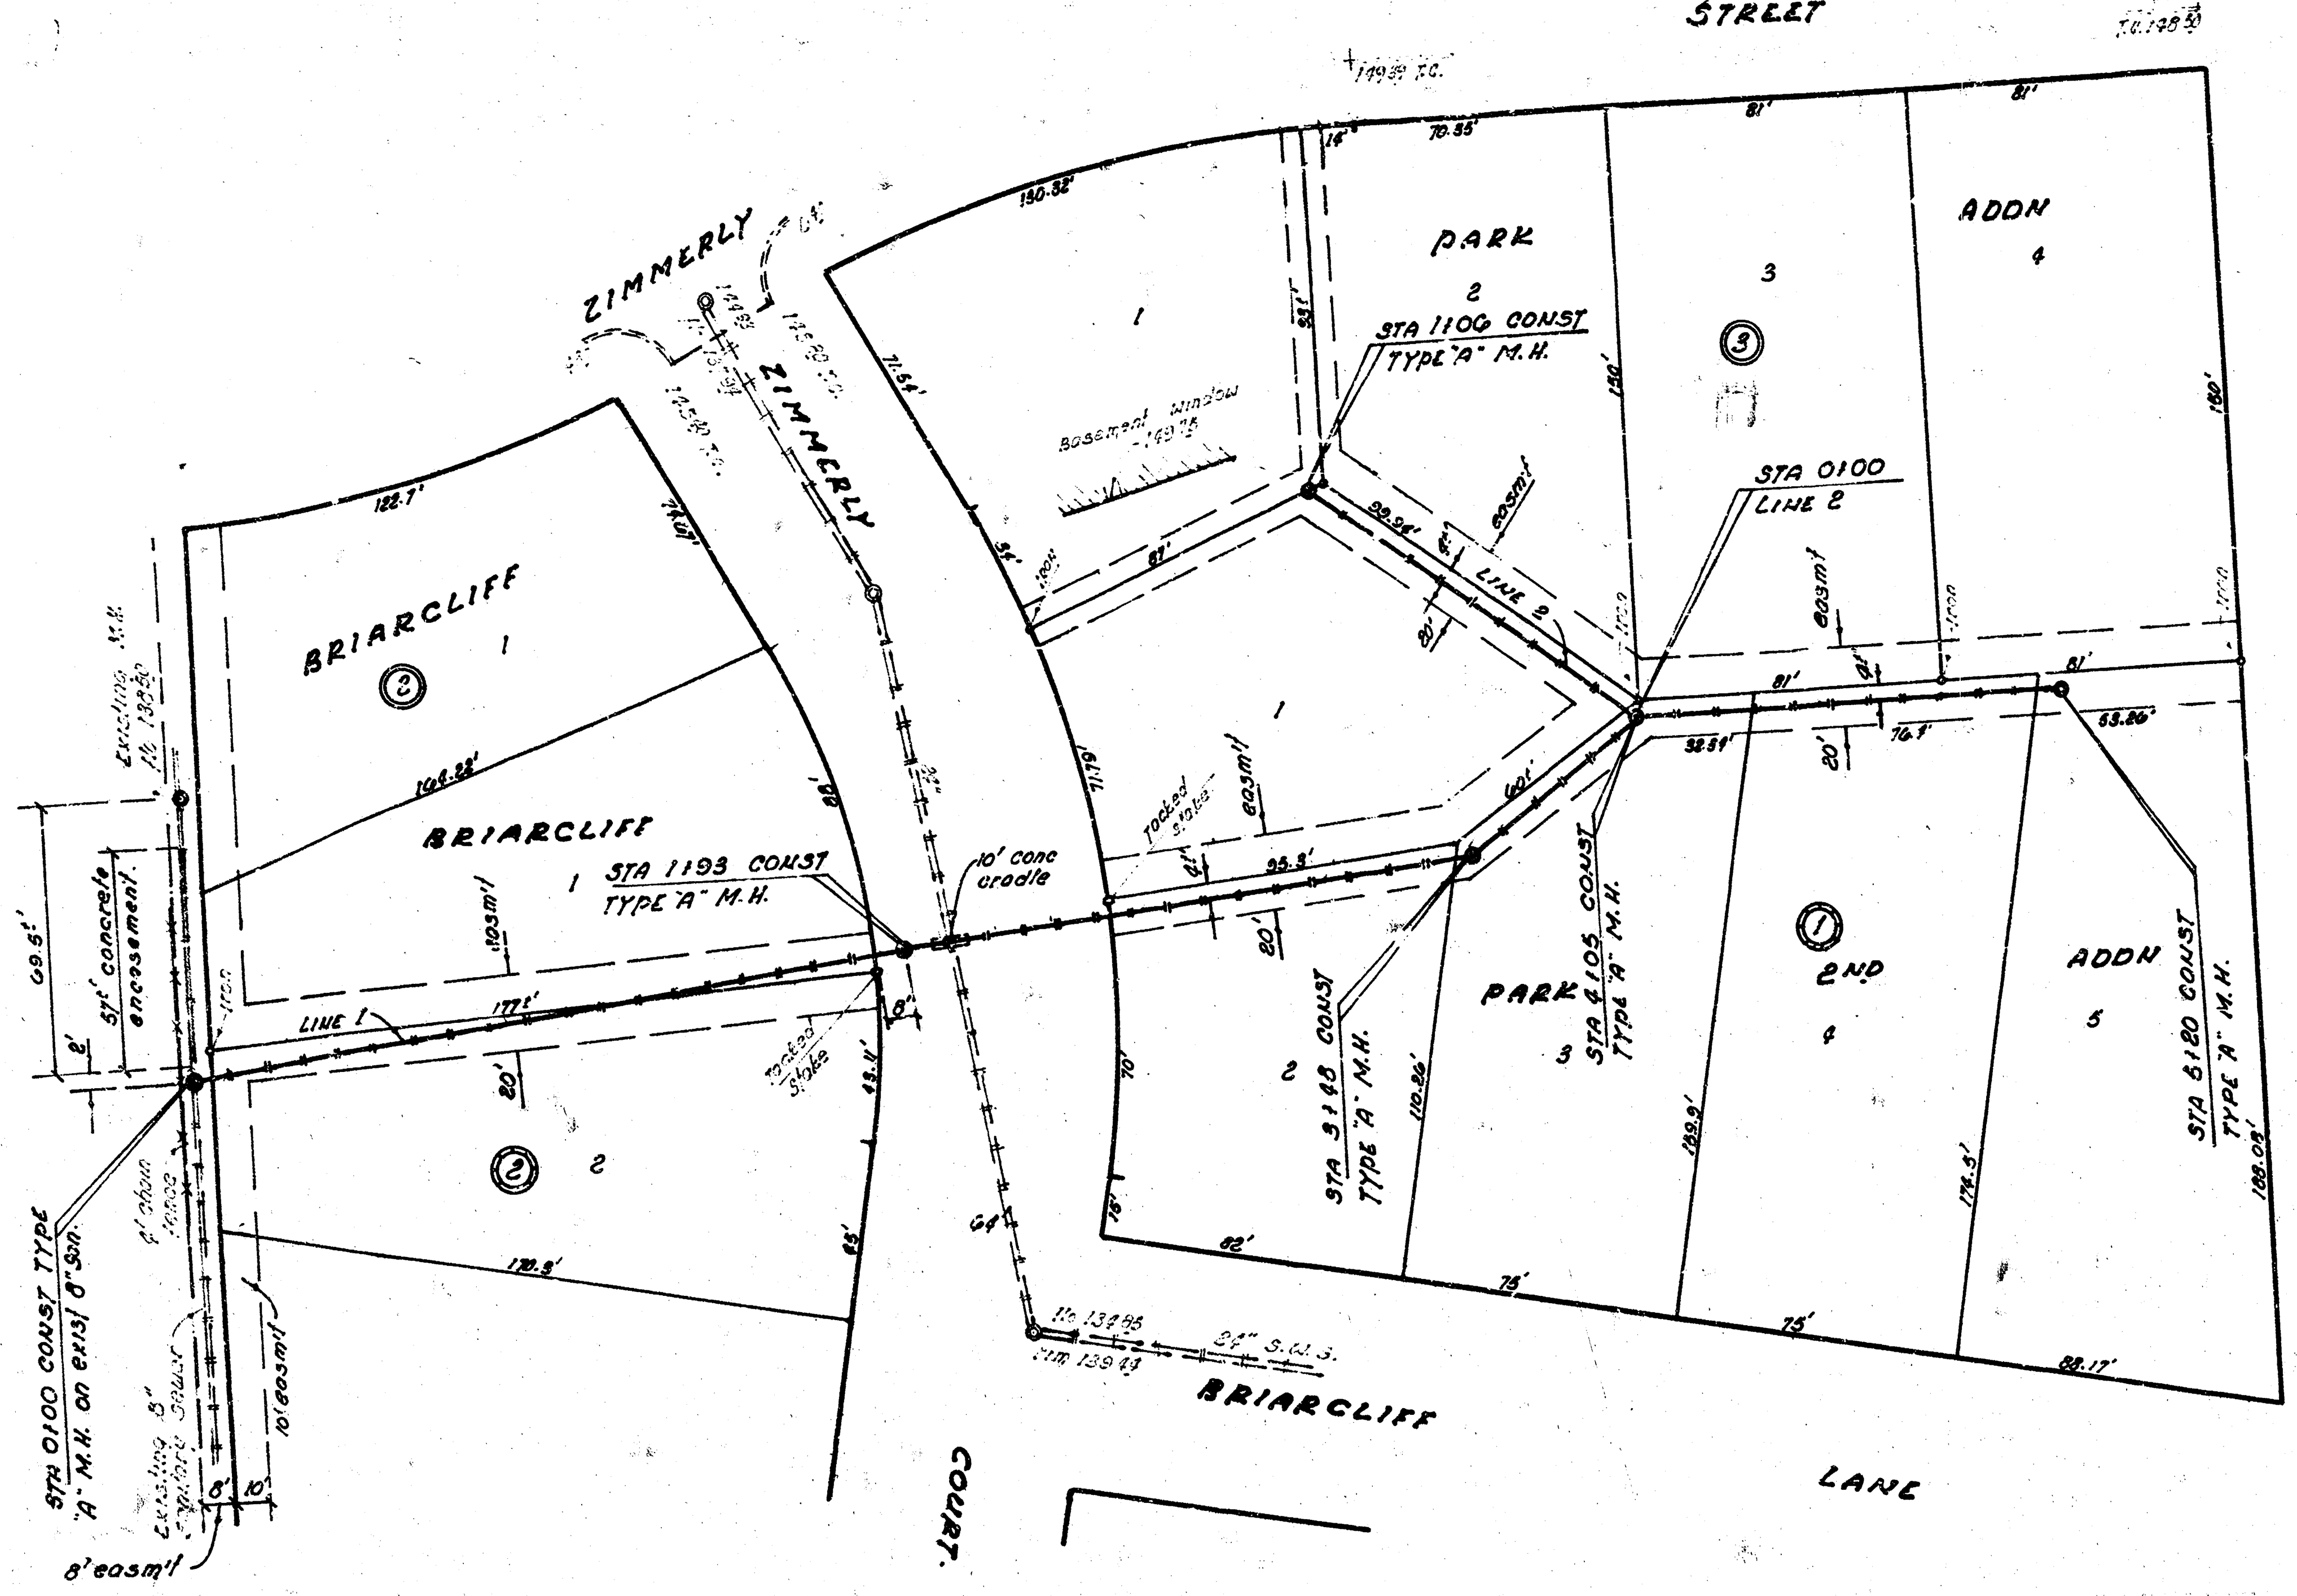


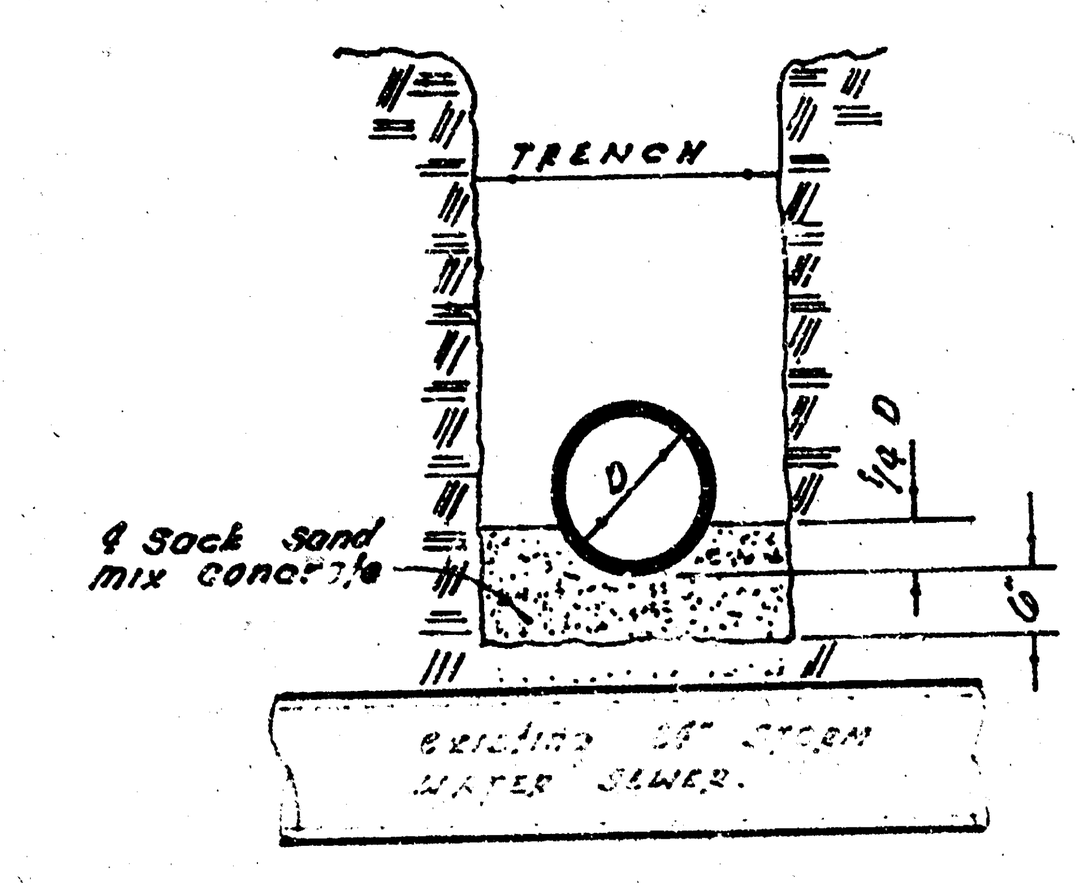

DETAIL CONCRETE CRADLE
no scale

PLAN SCALE 1" : 40'
PROFILE 1" : 40' HORZ
" 1" : 5' VERT

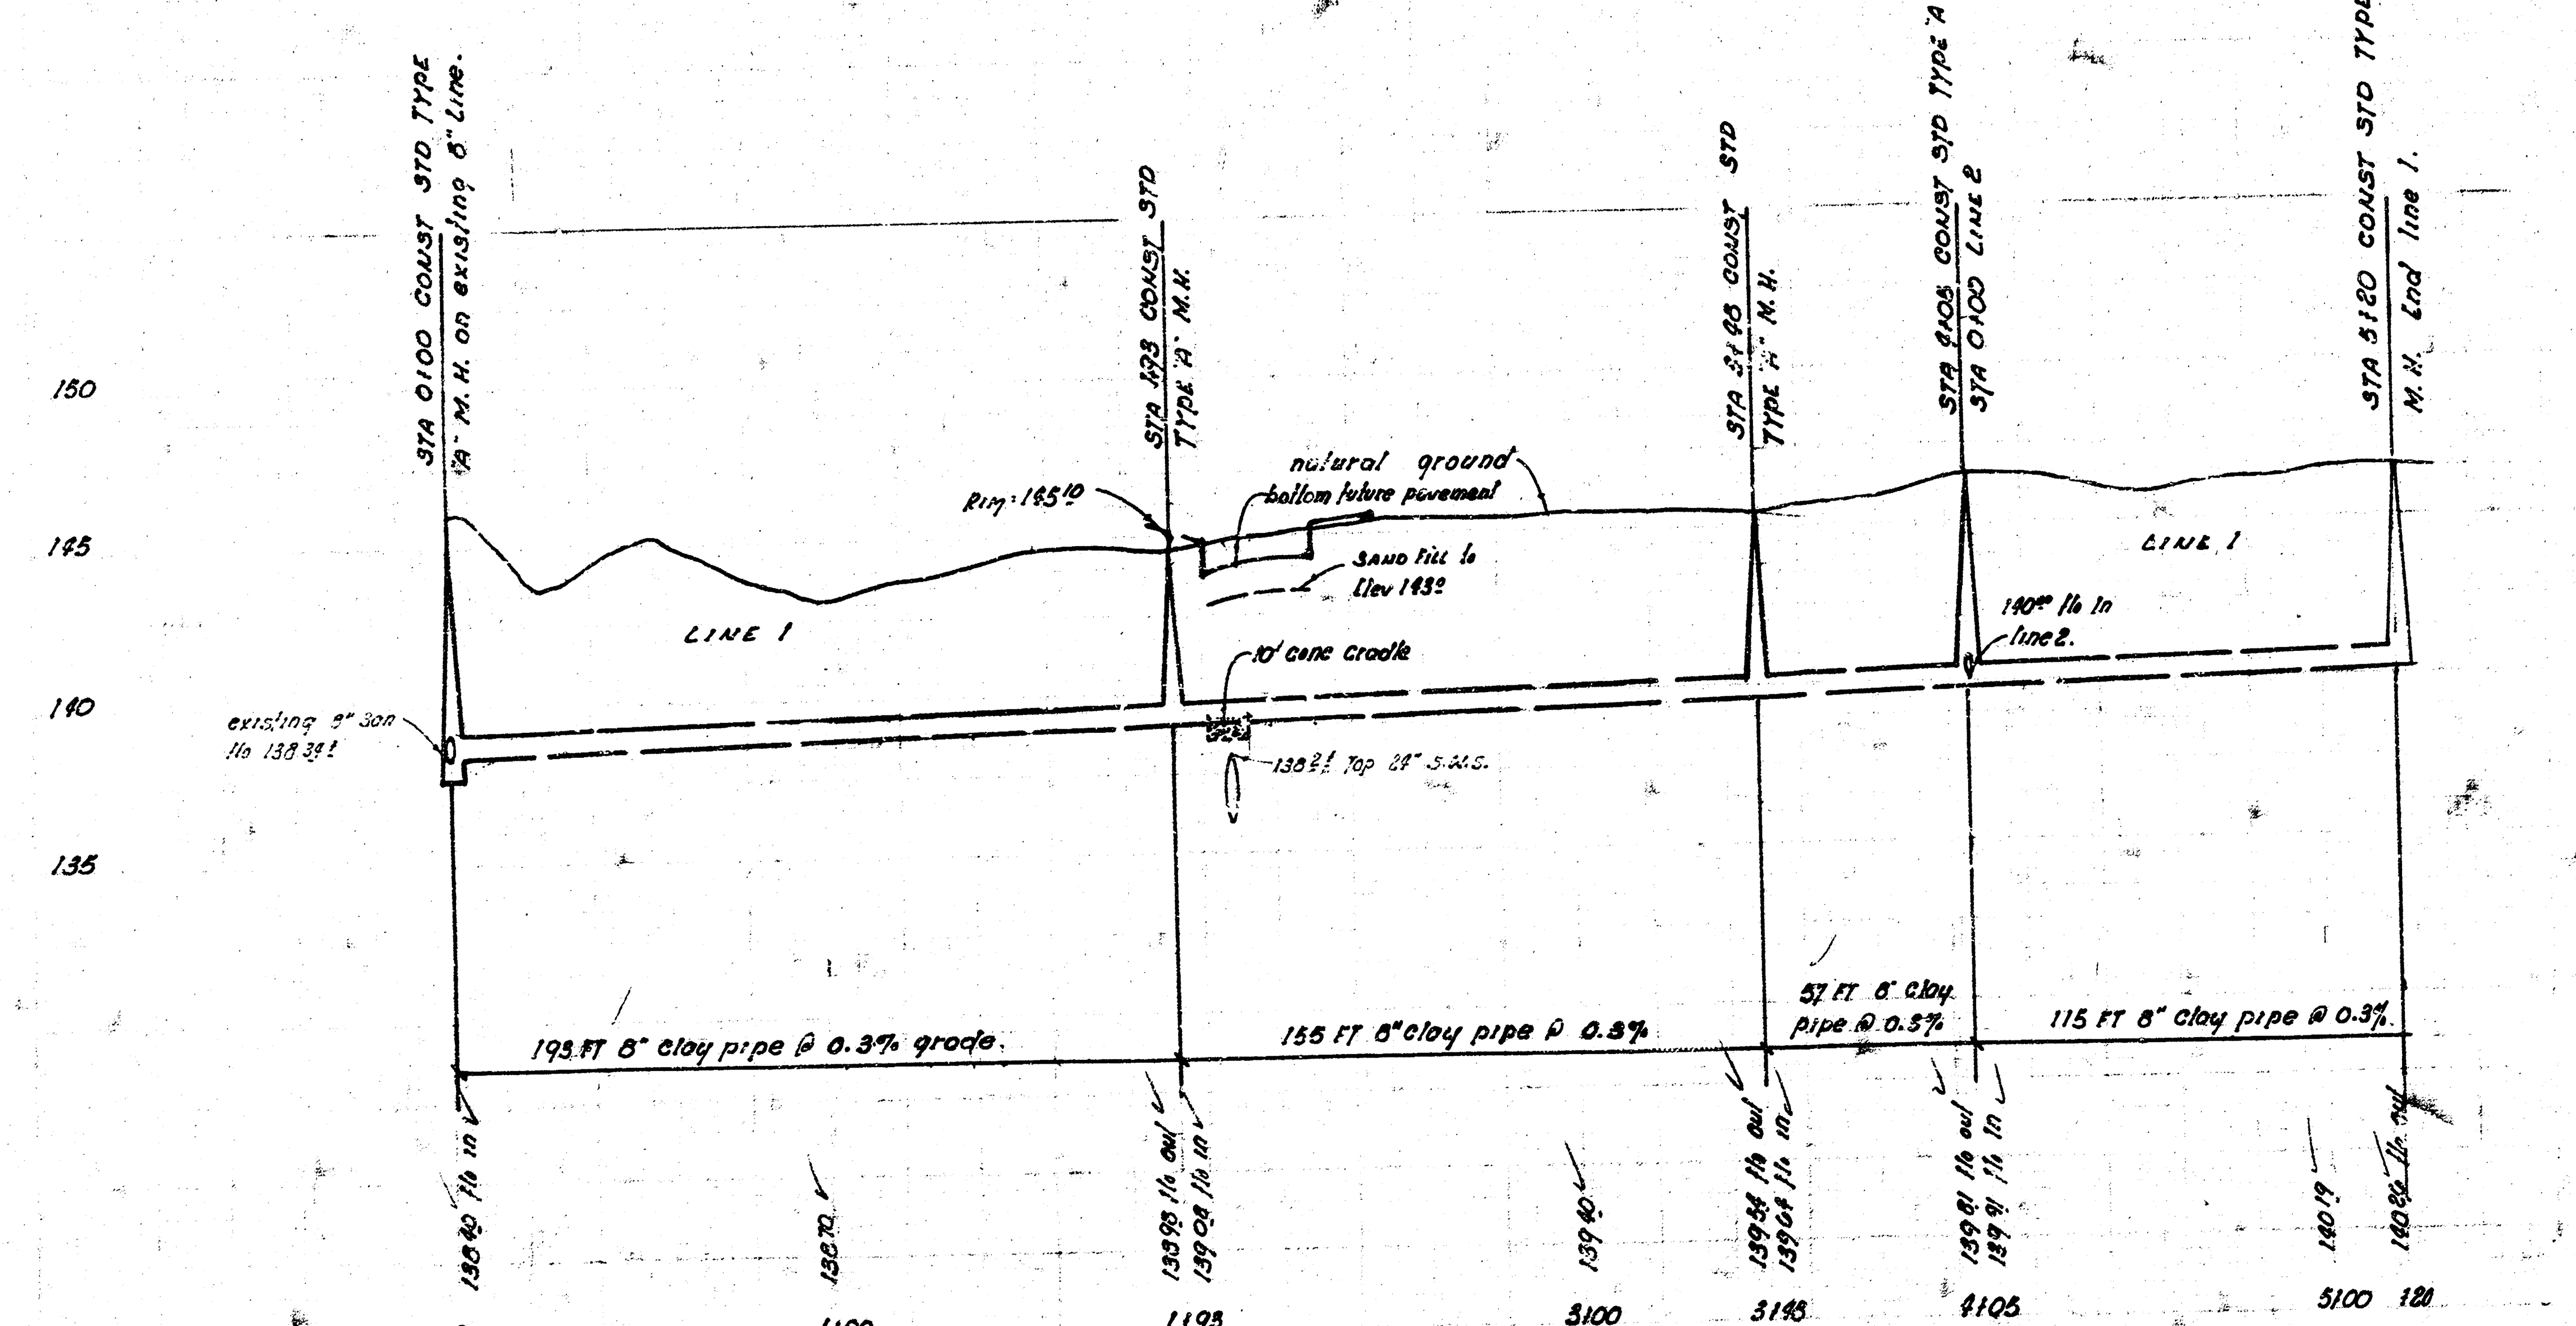

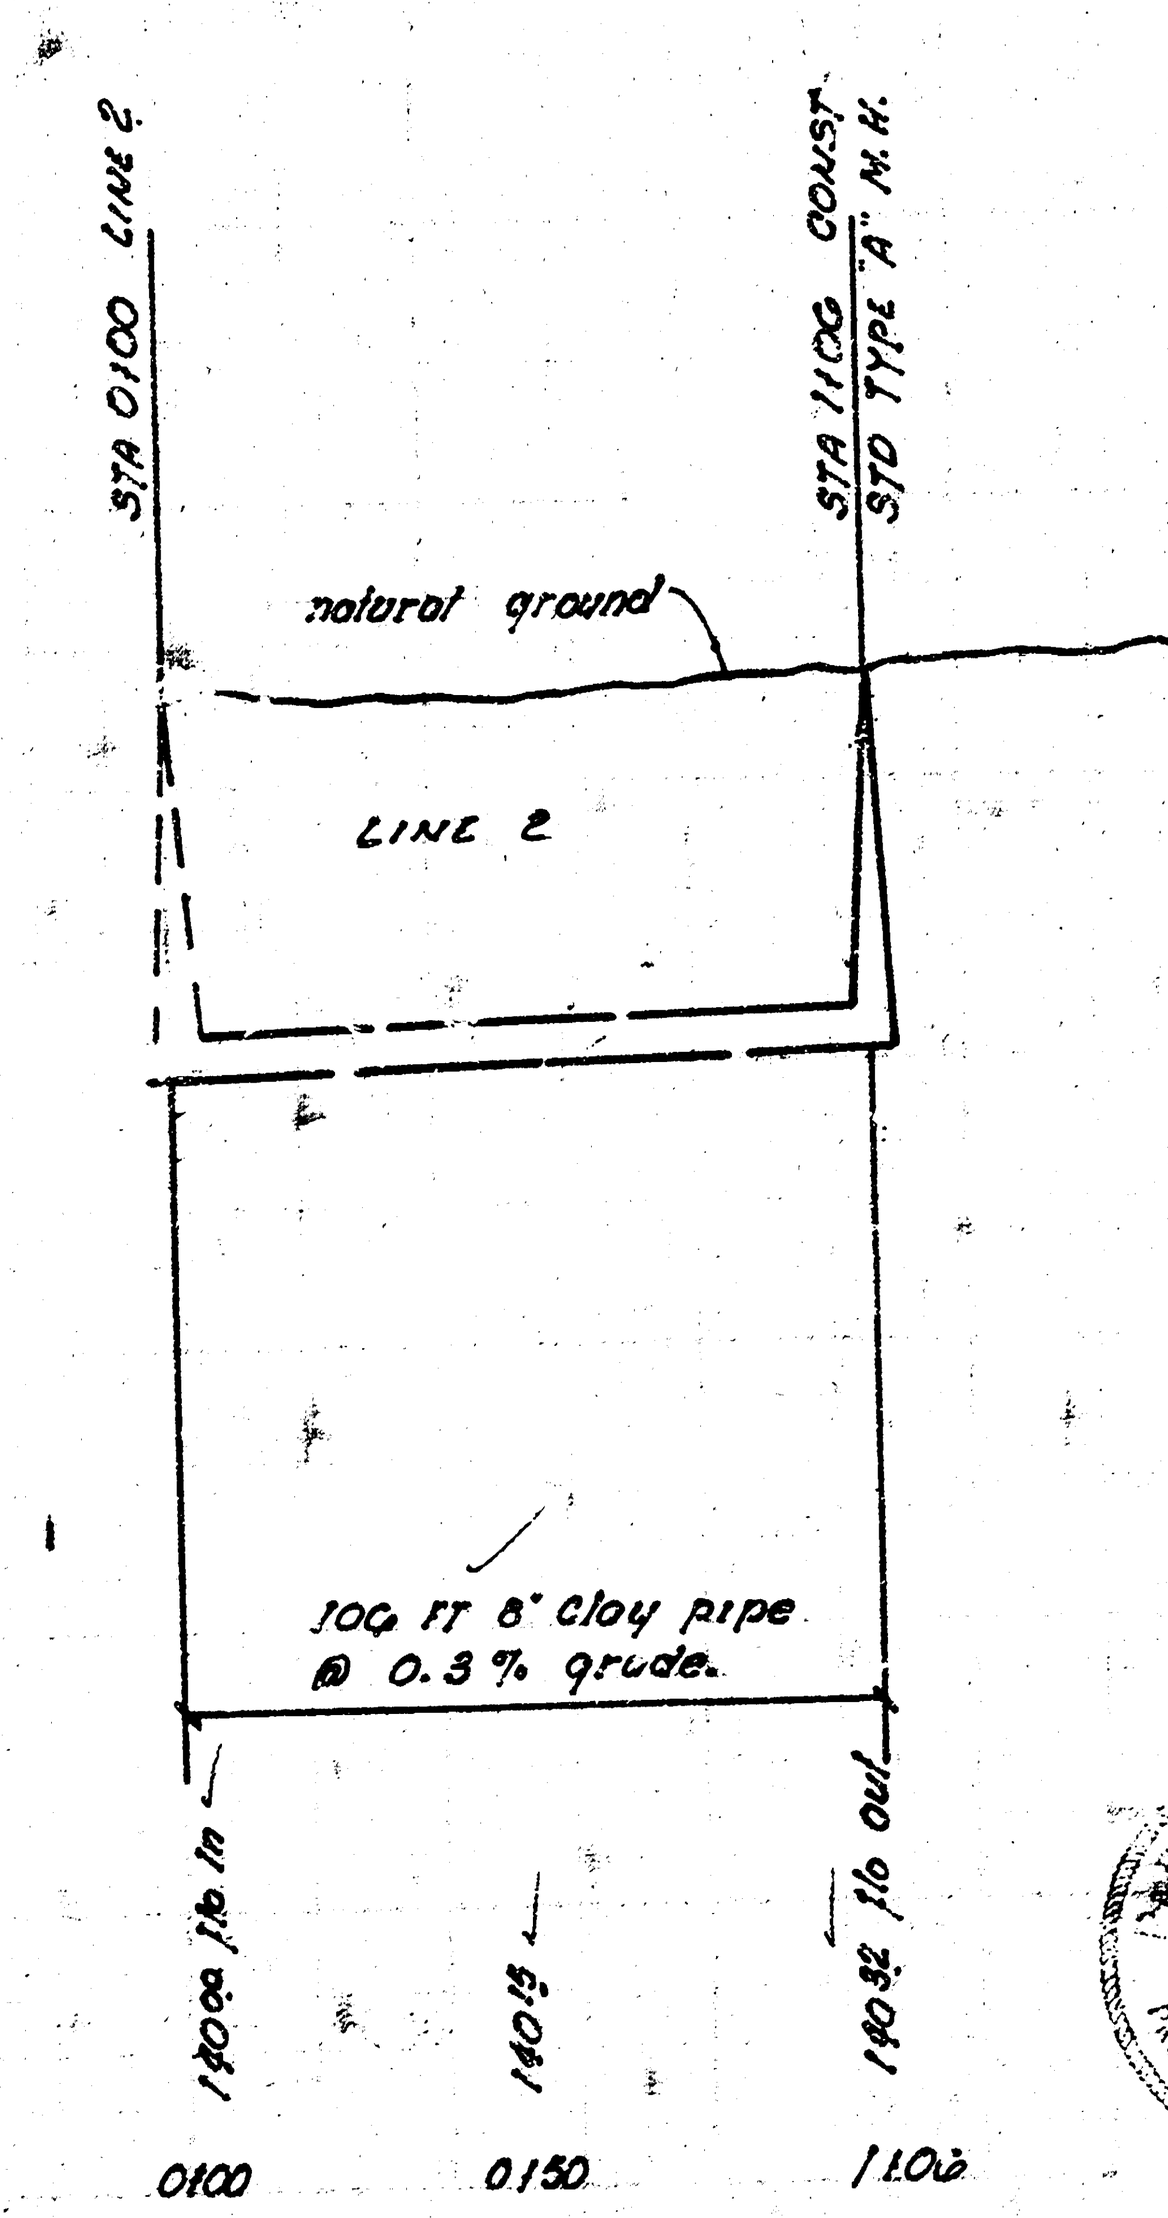

R.W. LINN LICENSED 3584 KANSAS PROFESSIONAL ENGINEER

DEAN S. SELLERS LICENSED 3583 KANSAS PROFESSIONAL ENGINEER

LICENSED 4095 KANSAS PROFESSIONAL ENGINEER

LATERAL 9, SUB 5, W.I.S.	
CITY OF	WICHITA, KANSAS
R.W. LINN	CITY ENGINEER
DATE AUG. 1972	PROJ No. DBKL 572037

1/1

14 4 5 13

FILMED FROM THE BEST AVAILABLE COPY ....