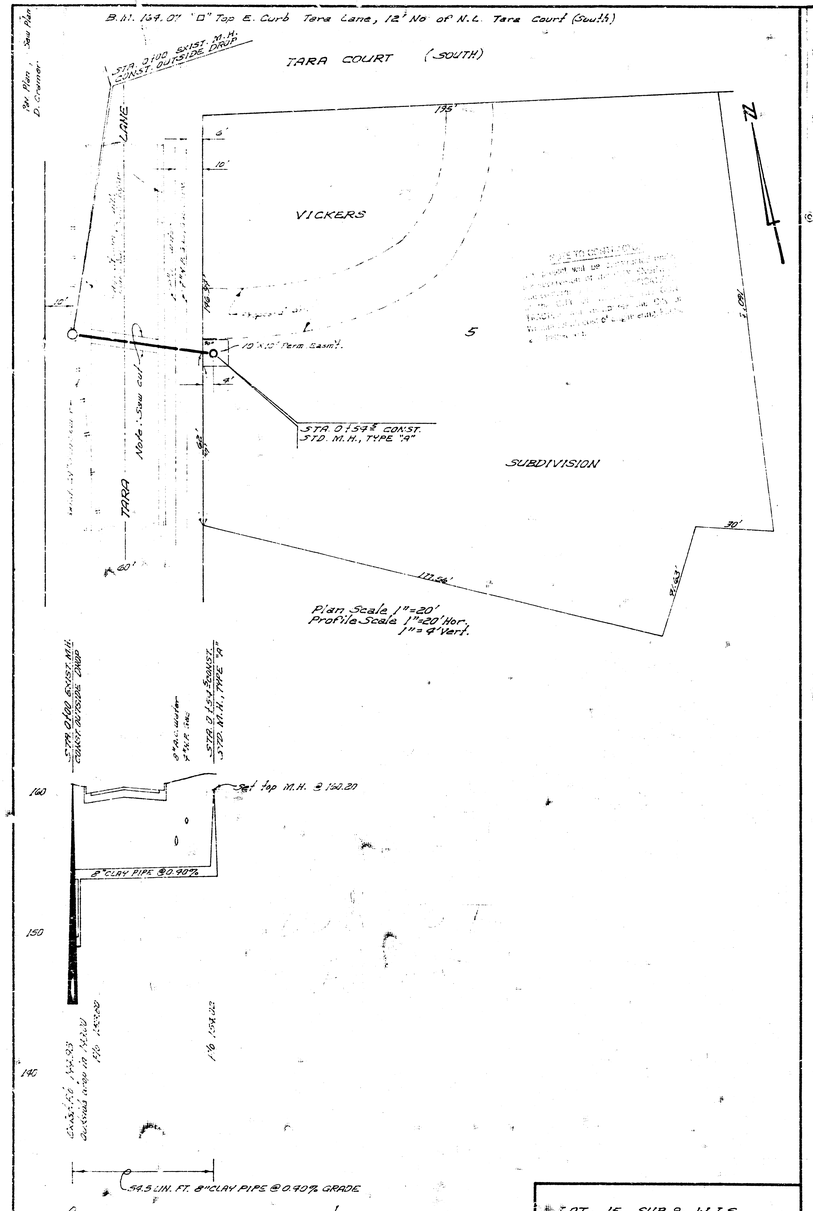
B.M. 149.07' "D" Top E. Curb Tara Lane, 12' No of N.L. Tara Court (South)
TARA COURT (SOUTH)
STA. 0+00 EXIST. M.H.
CONST. OUTSIDE DROP
LANE
VICKERS
5
SUBDIVISION
TARA
Note: Saw cut
10'x10' Perm. Easm't.
STA. 0+59.8 CONST.
STD. M.H., TYPE "A"
Plan Scale 1"=20'
Profile Scale 1"=4' Vert.
STA. 0+00 EXIST. M.H.
CONST. OUTSIDE DROP
STA. 0+59.8 CONST.
STD. M.H., TYPE "A"
Set Tap M.H. @ 140.20
8" CLAY PIPE @ 0.90%
59.5 LIN. FT. 8" CLAY PIPE @ 0.90% GRADE
LOT 15, SUB 9, W.I.S.
CITY OF WICHITA, KANSAS
B.E. SMITH, CITY ENGINEER
PRIVATE PROJECT
DATE:

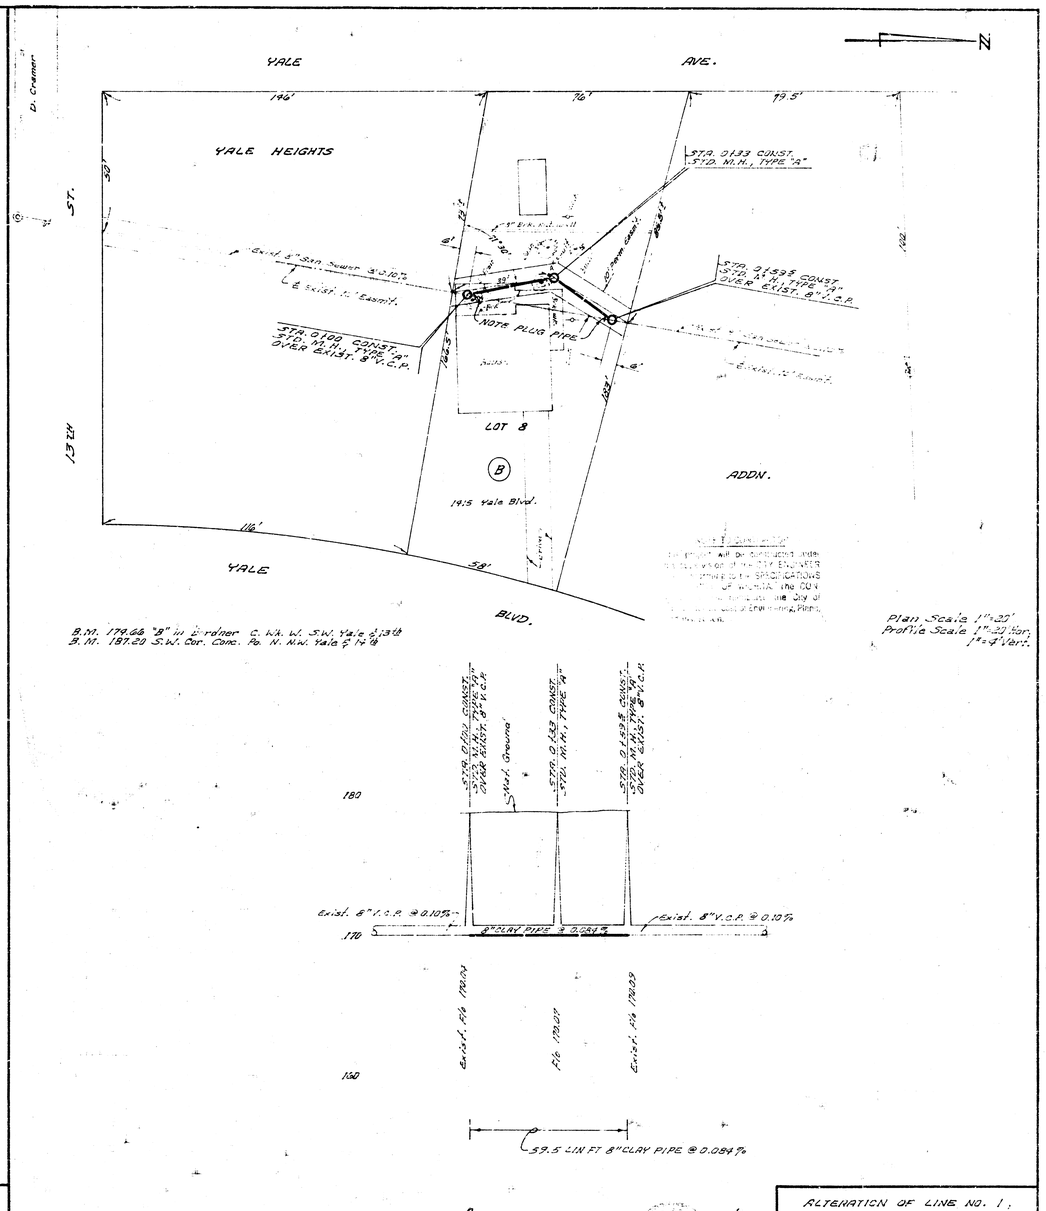
YALE AVE.
YALE HEIGHTS
ST.
YALE BLVD.
LOT 8
B
19.5 Yale Blvd.
ADDN.
STA. 0+23 CONST.
STD. M.H., TYPE "A"
STA. 0+59.8 CONST.
STD. M.H., TYPE "A"
OVER EXIST. 8" V.C.P.
STA. 0+00 CONST.
STD. M.H., TYPE "A"
OVER EXIST. 8" V.C.P.
NOTE PLUG PIPE
B.M. 179.66 "B" in Gardner C. W.L. W. S.W. Yale & 13th
B.M. 187.20 S.W. Cor. Conc. Pa. N. N.W. Yale & 14th
Plan Scale 1"=20'
Profile Scale 1"=20' Hor.
1"=4' Vert.
Exist. Ground
Exist. 8" V.C.P. @ 0.10%
8" CLAY PIPE @ 0.084%
59.5 LIN. FT. 8" CLAY PIPE @ 0.084%
ALTERNATION OF LINE NO. 1.
LAT P, DIST. E., S.J. NO. 12
CITY OF WICHITA, KANSAS
R. W. LINN, CITY ENGINEER
PRIVATE PROJECT
DATE: MAY 1972