




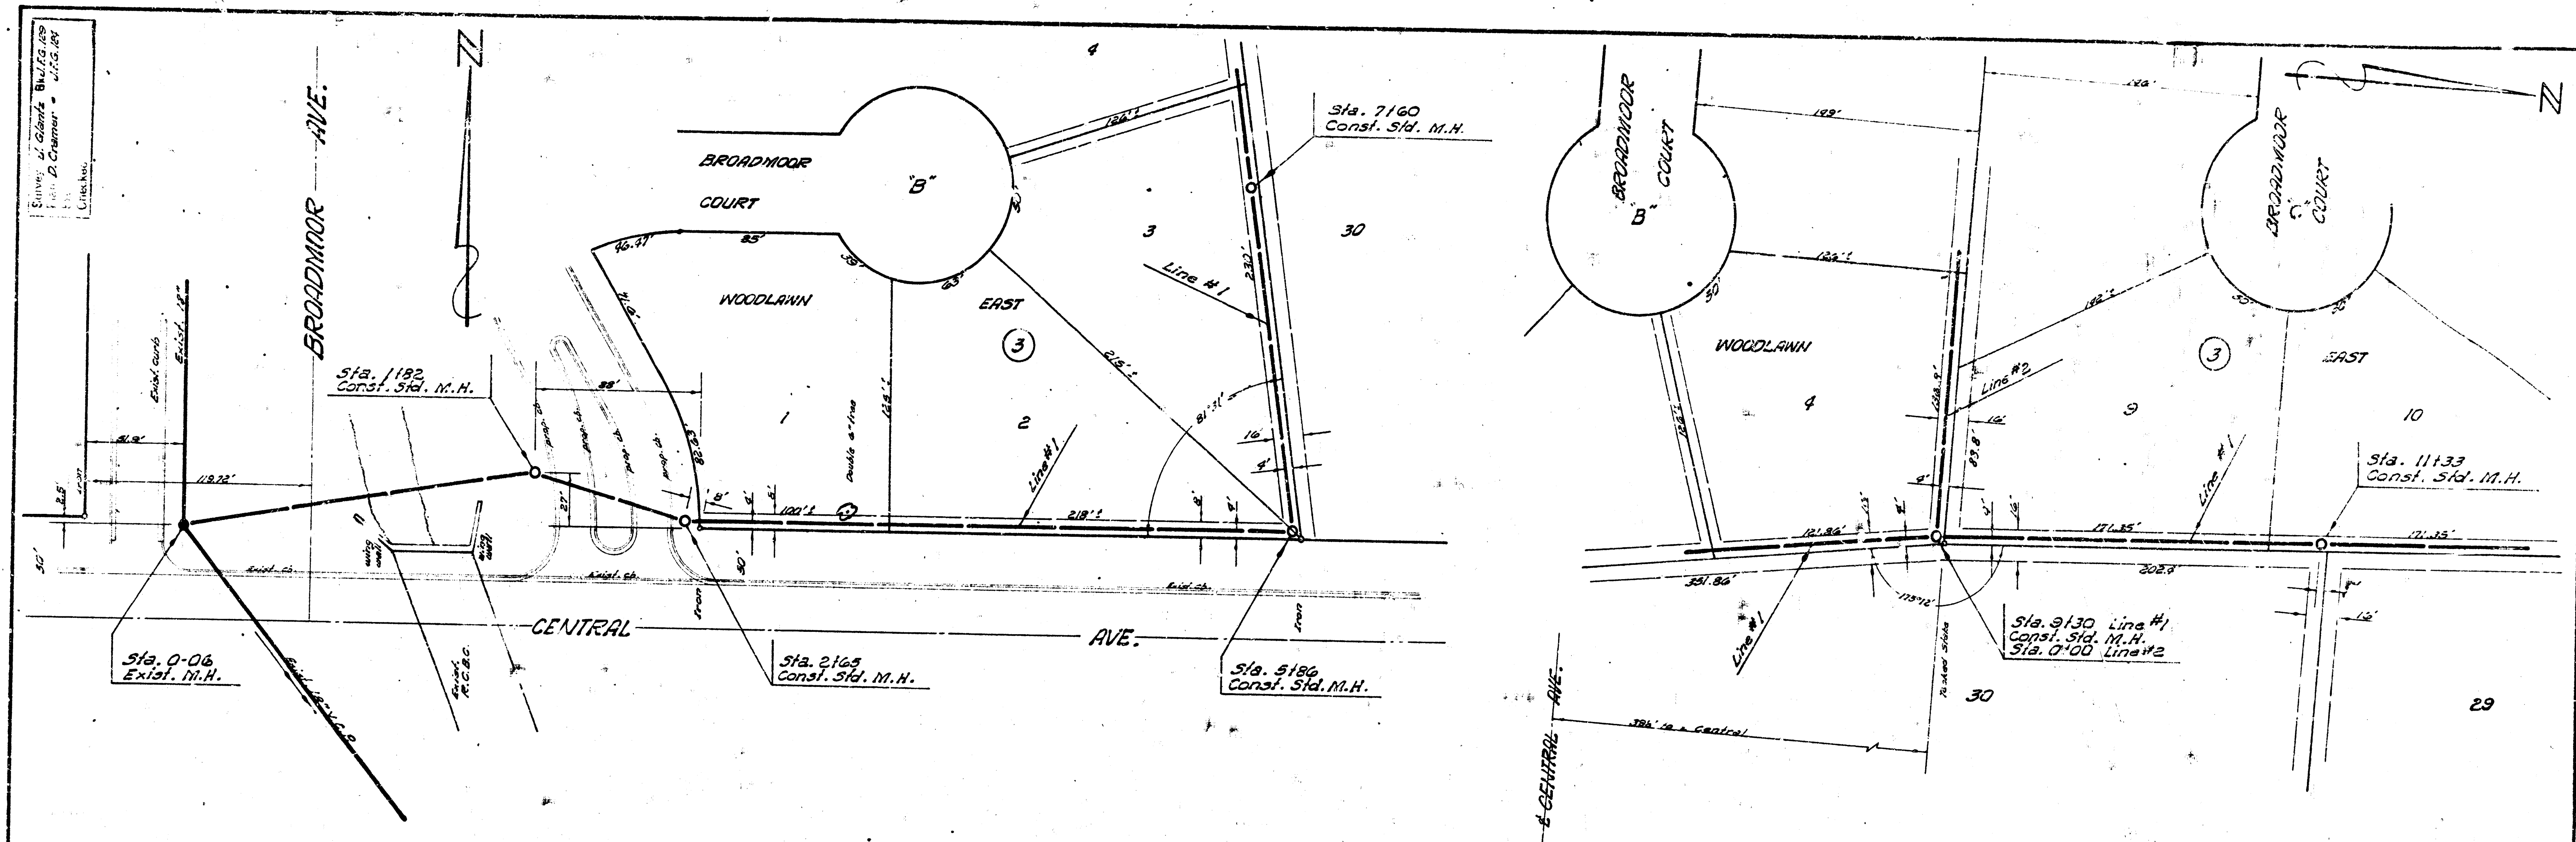





B. M. 159.92 City B. M. Disc. top hub guard E. end of S. Rail on R.C.B., E. of Broadmoor on Central


Plan Scale 1" = 40'  
Profile Scale 1" = 40' Hor.  
1" = 4' Vert.

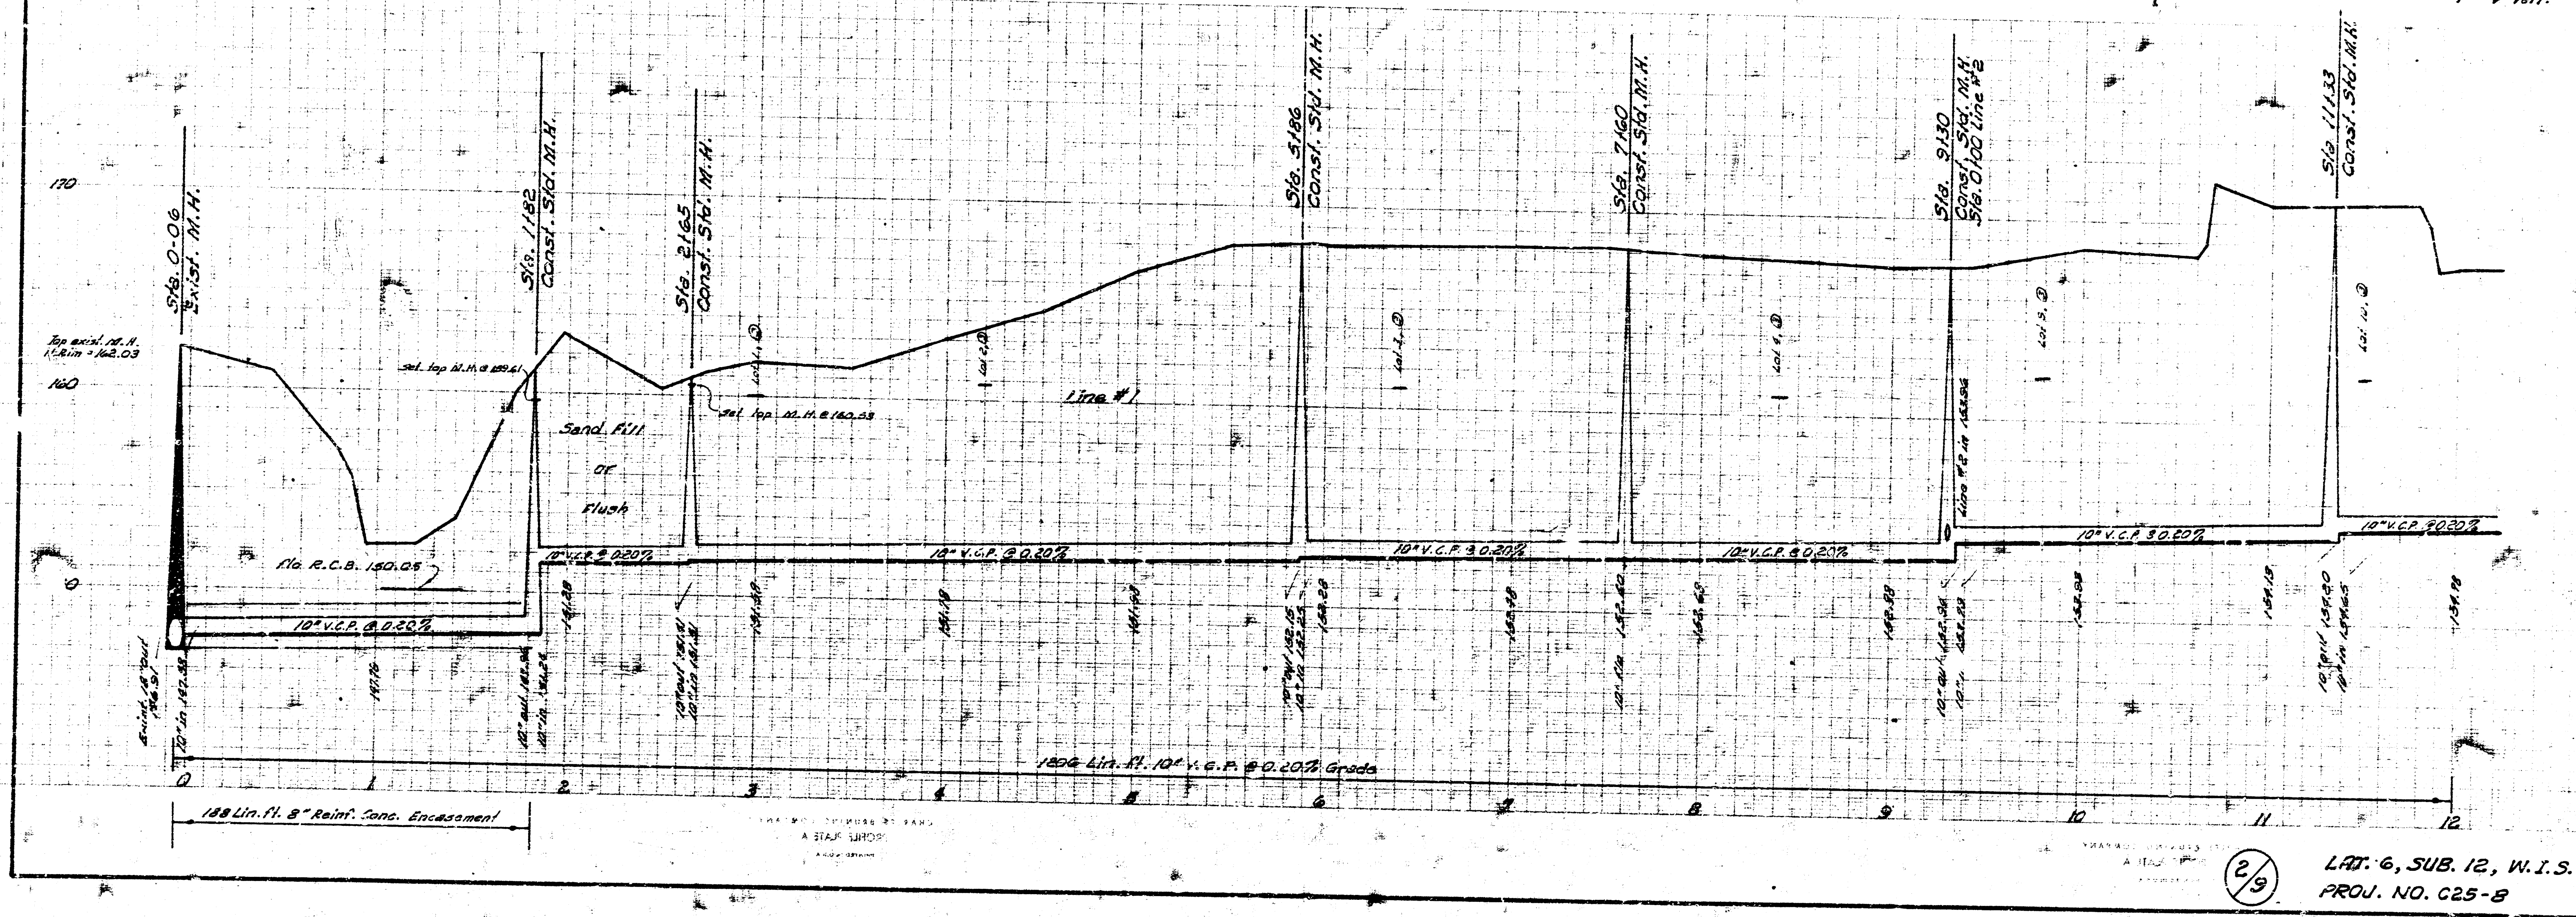


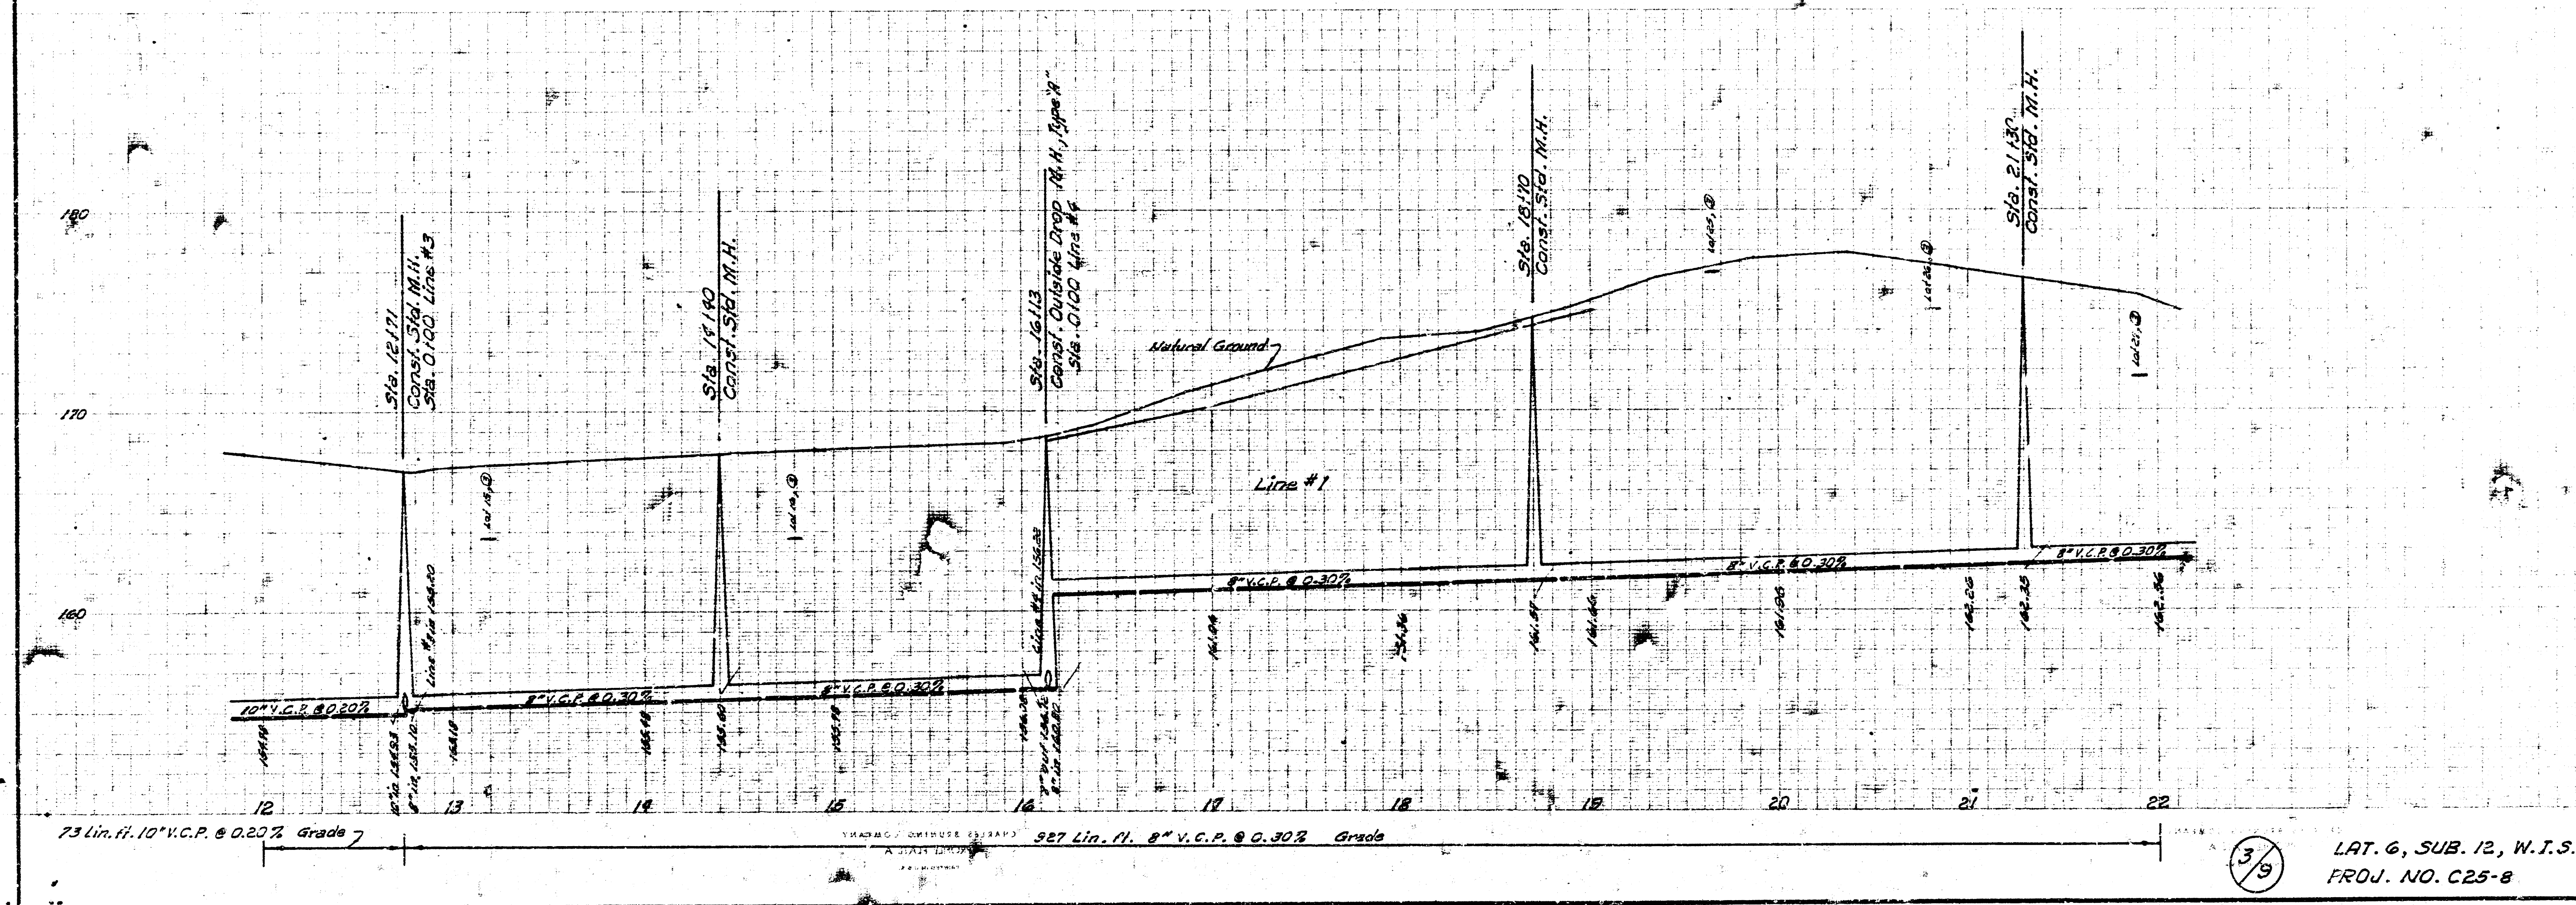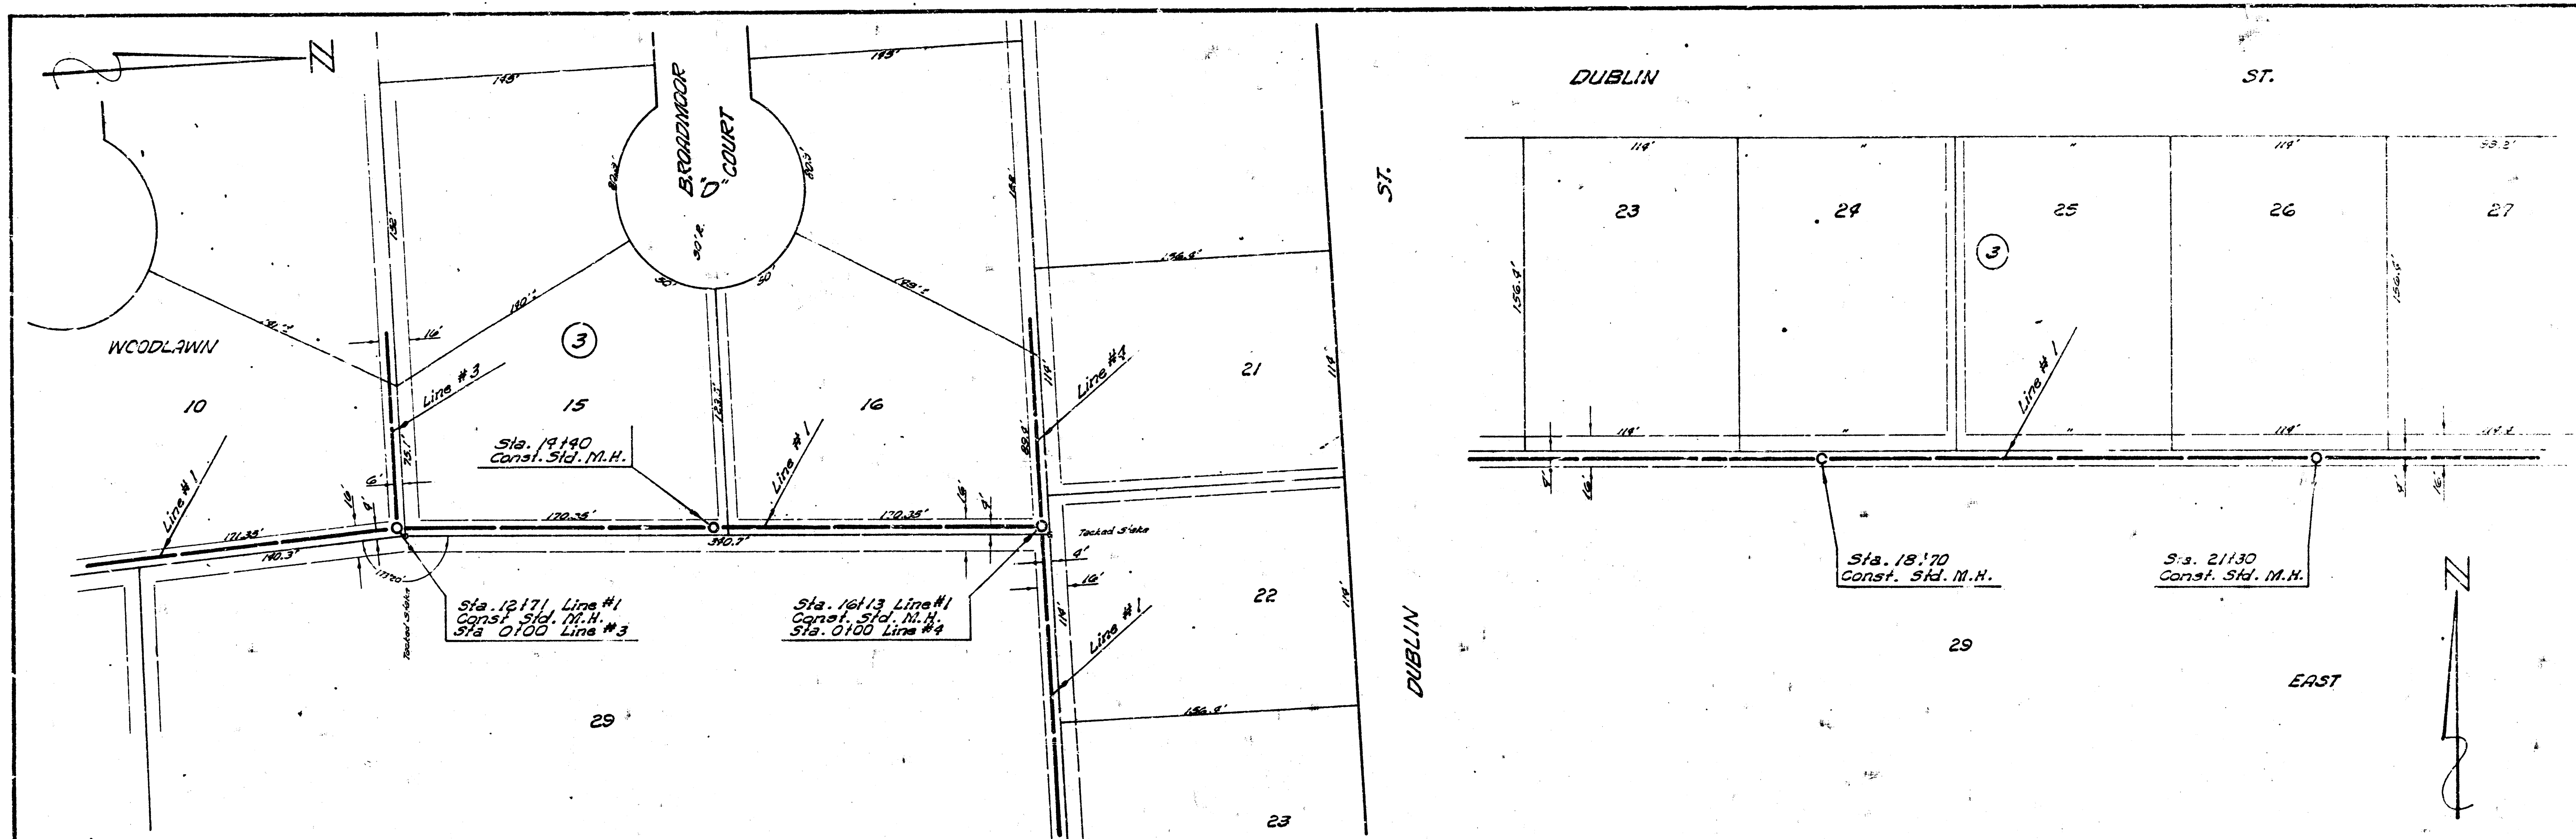

39 LAT. 6, SUB. 12, W.T.S. PROJ. NO. C25-8

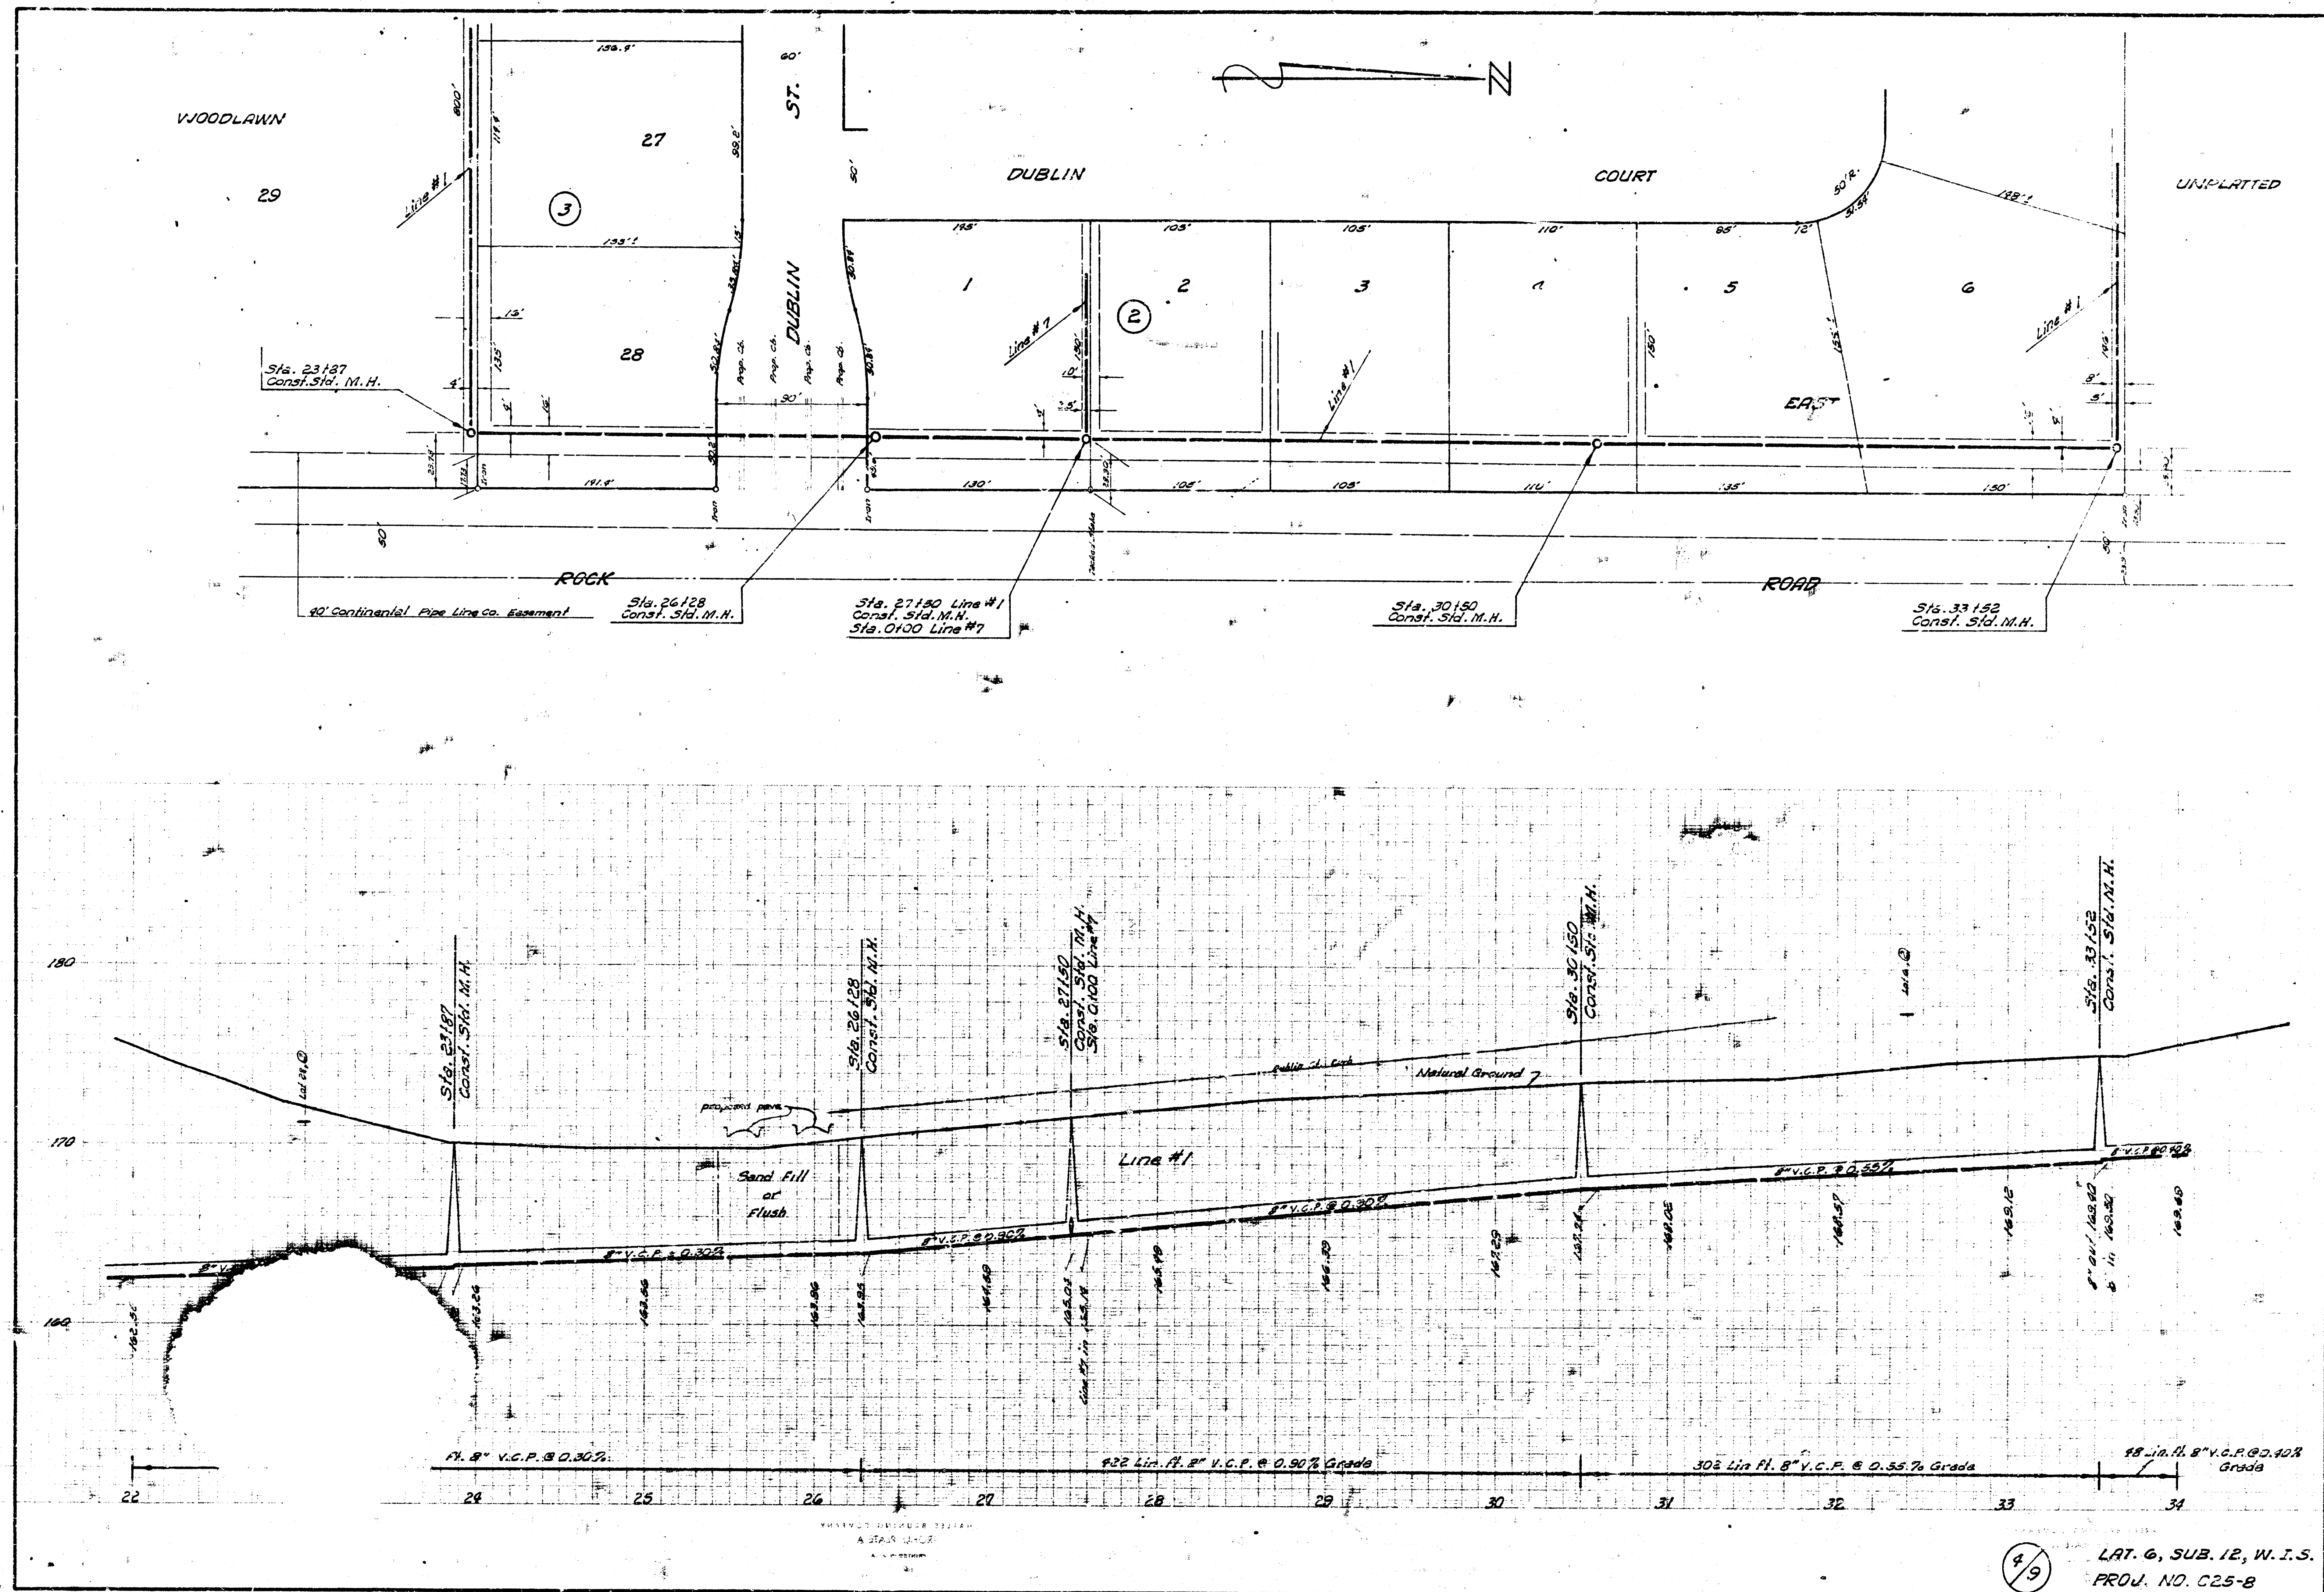

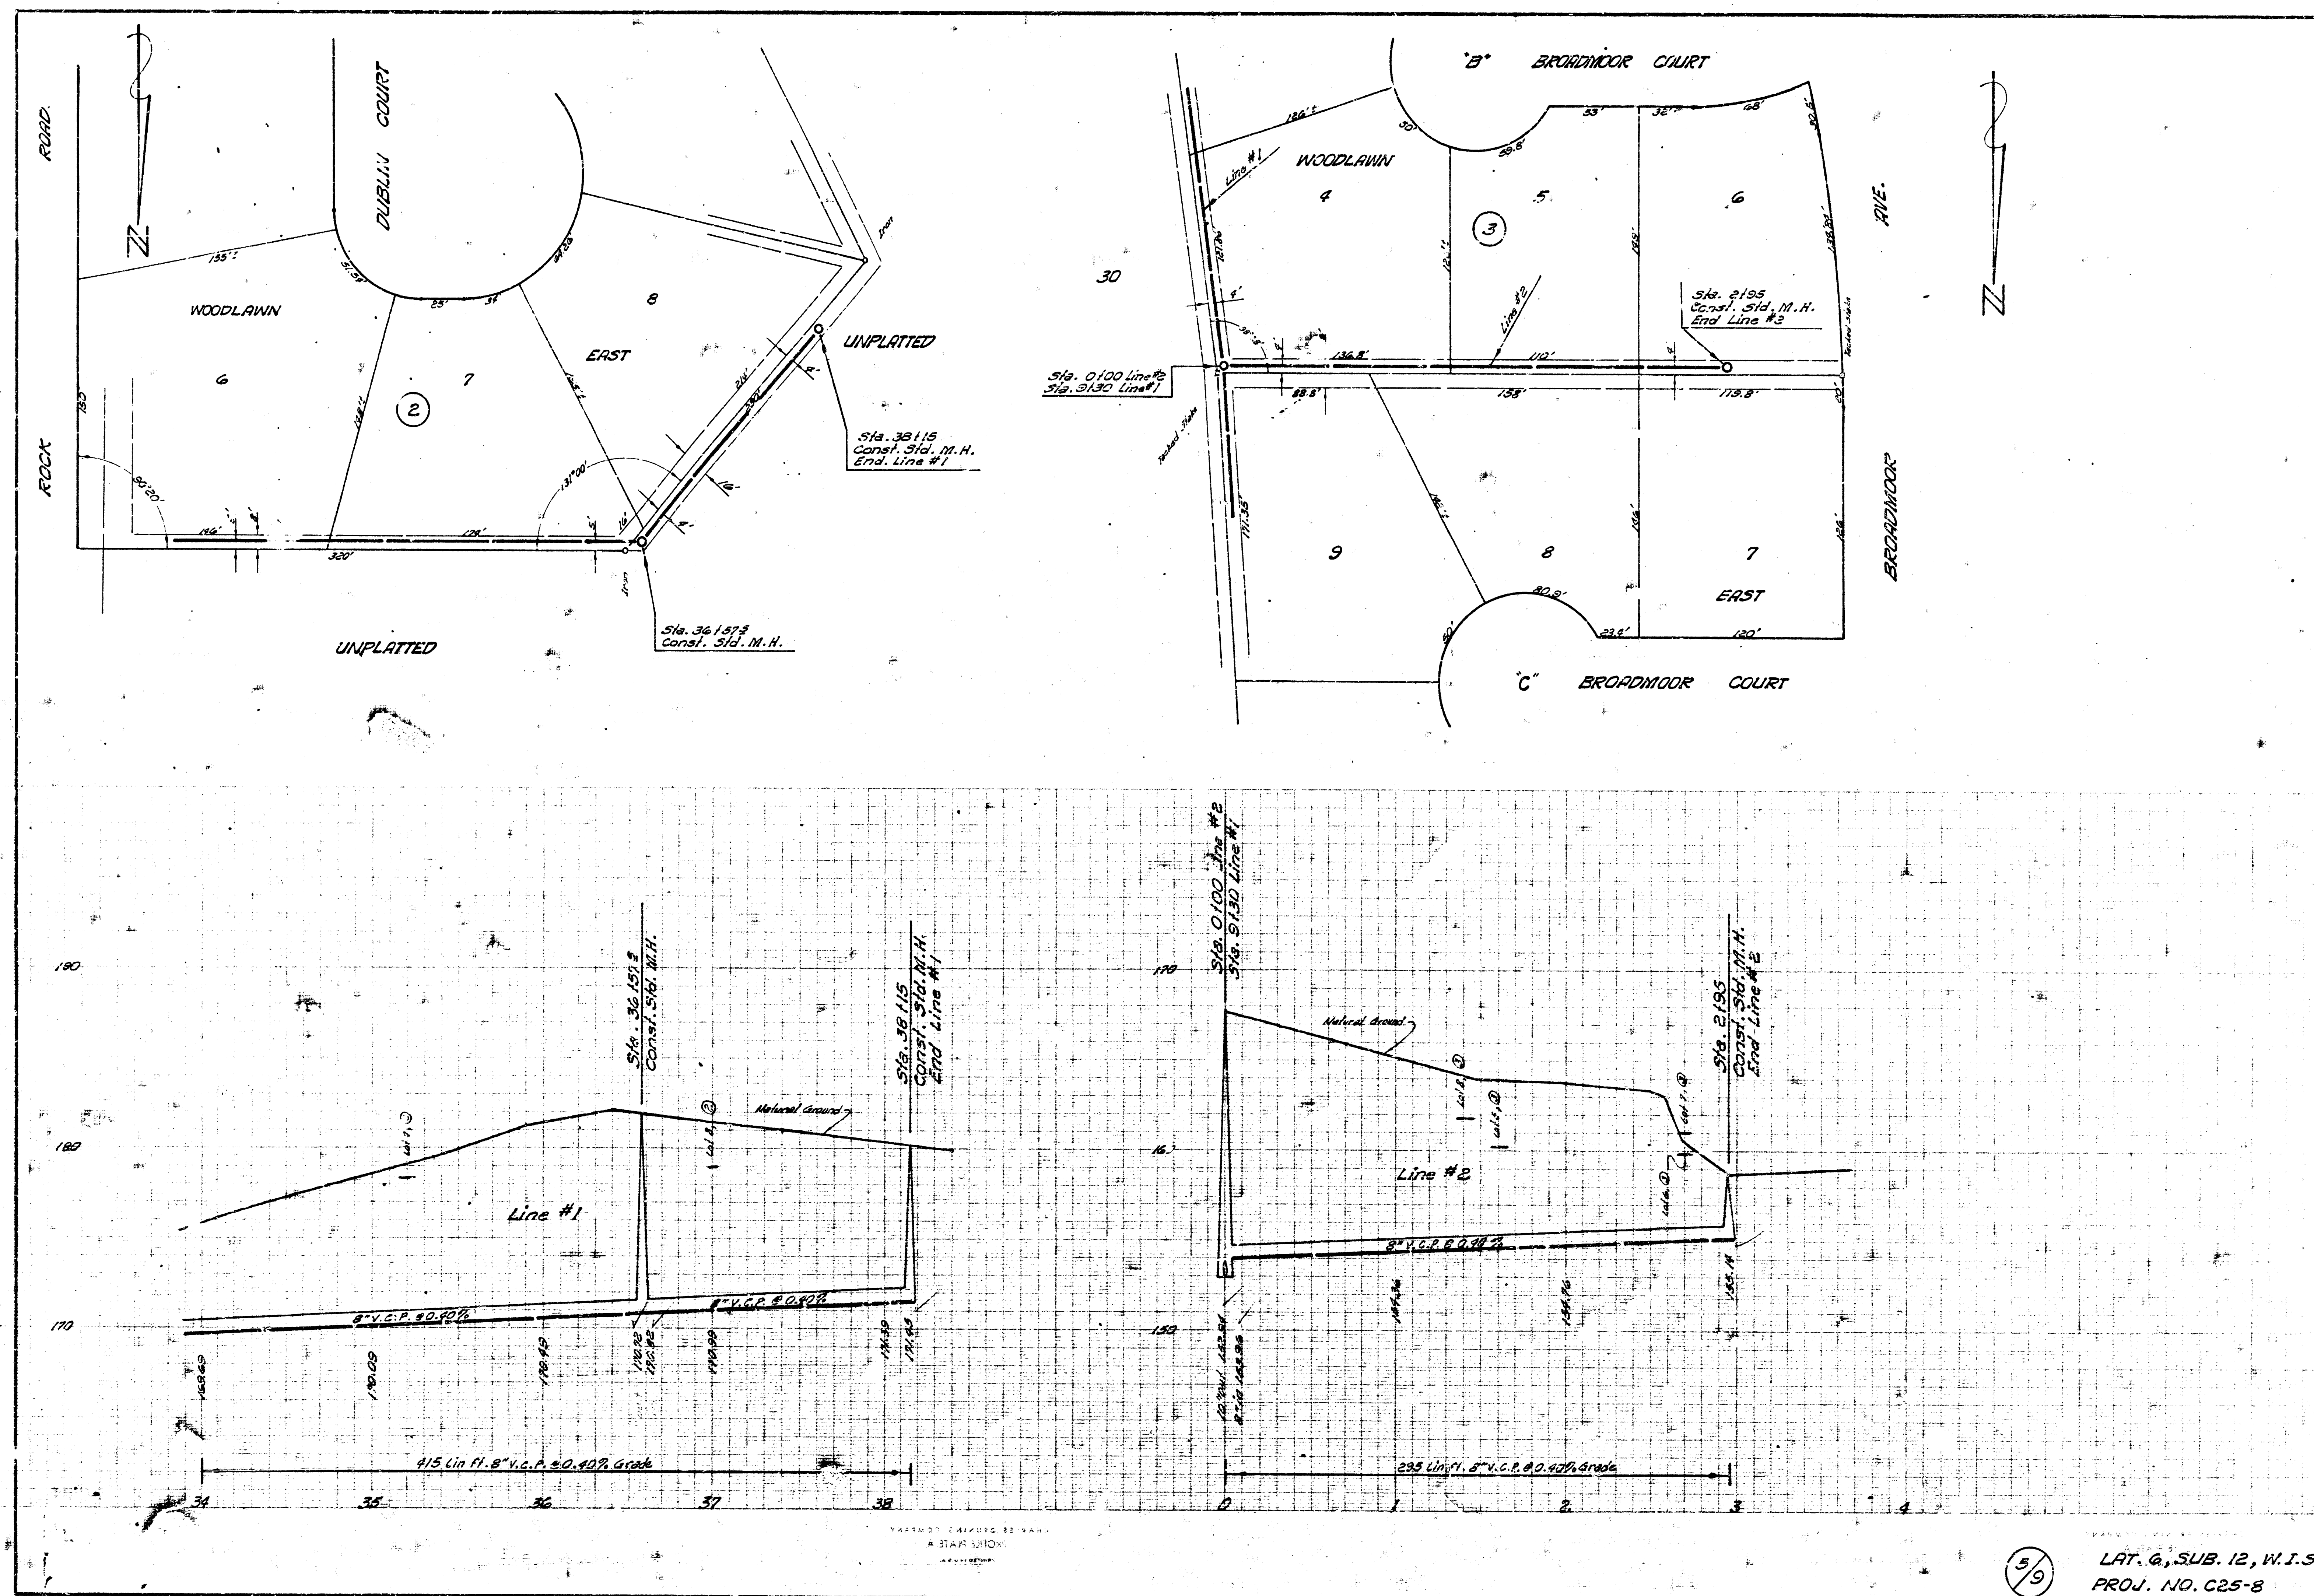

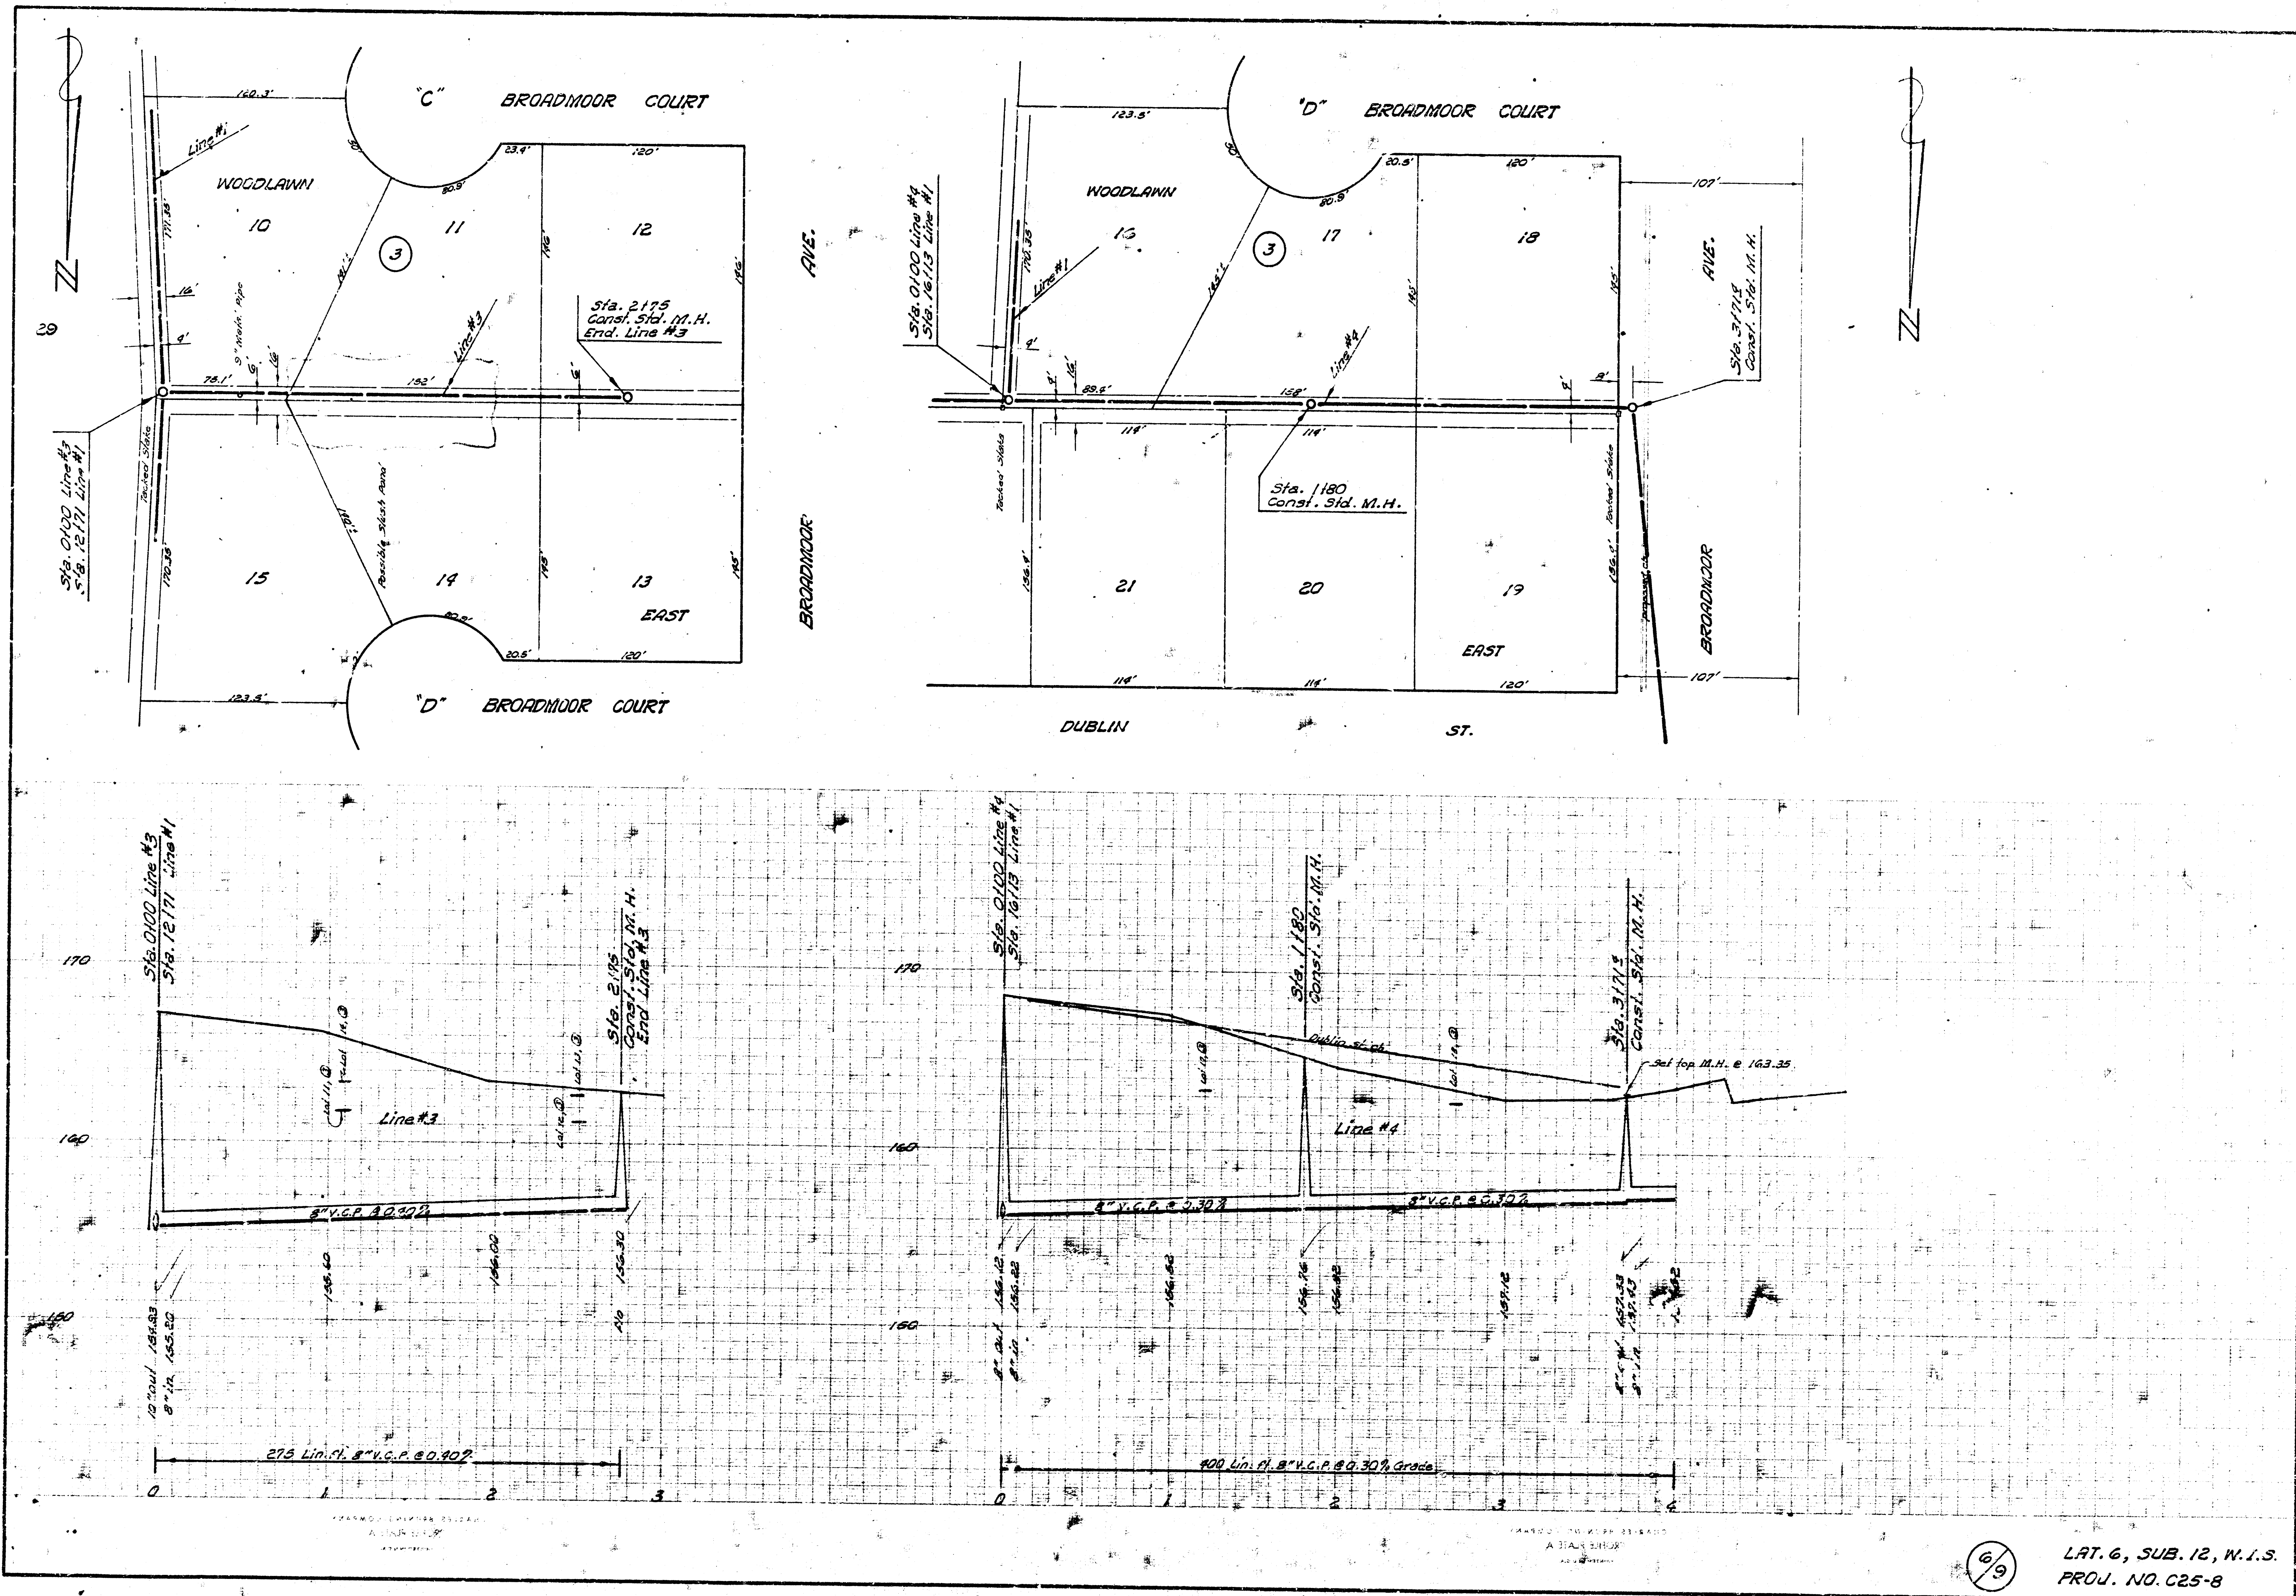

6/9

LAT. 6, SUB. 12, W. 1.S.  
PROJ. NO. C25-8

