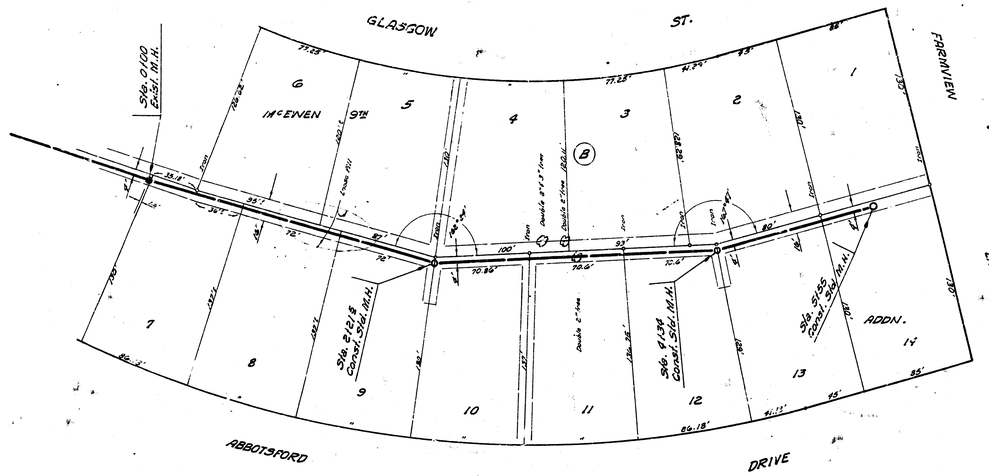

Plan Scale 1"=4'
Profile Scale 1"=40' Hor.
1"=8' Vert.

B.M. 196.26 "X" cut top E. cb. Glasgow & S.L. of Lt. 6, Blk. B. of McEwen 9th Addn.

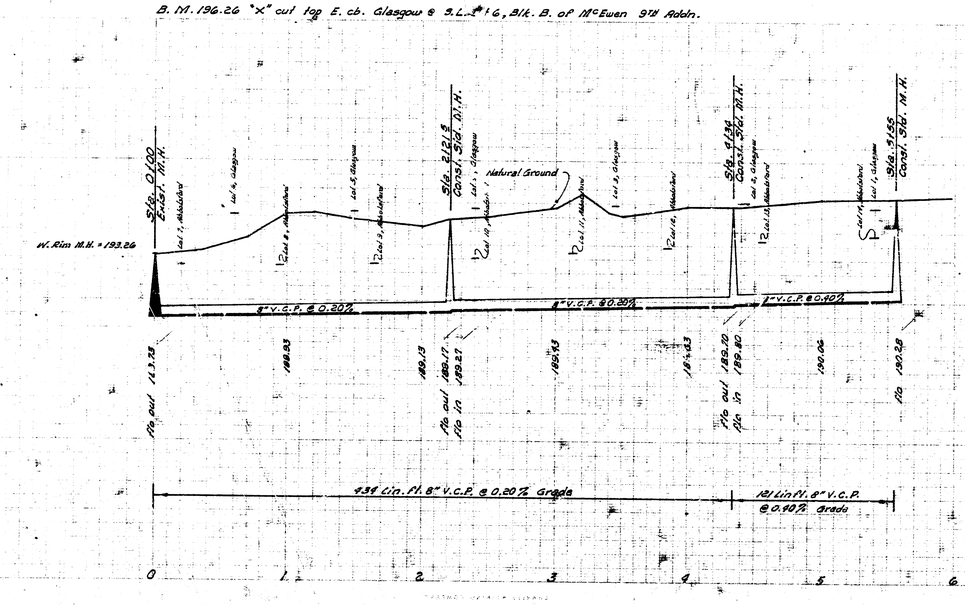

LOT 8, SUB. 12, W. I. S.
CITY OF WICHITA, KANSAS
B. E. SMITH, CITY ENGINEER
PROJ. NO. 023-19 DATE: OCT 1965