

BM. = 158.97 NE. COR. CONC. PORCH HO. # 9125 THURMAN

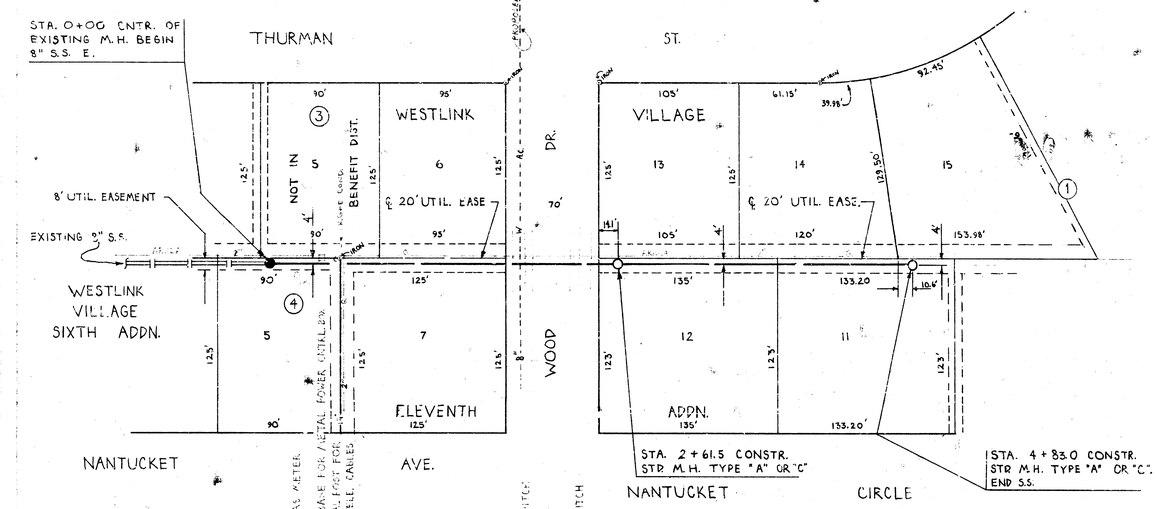

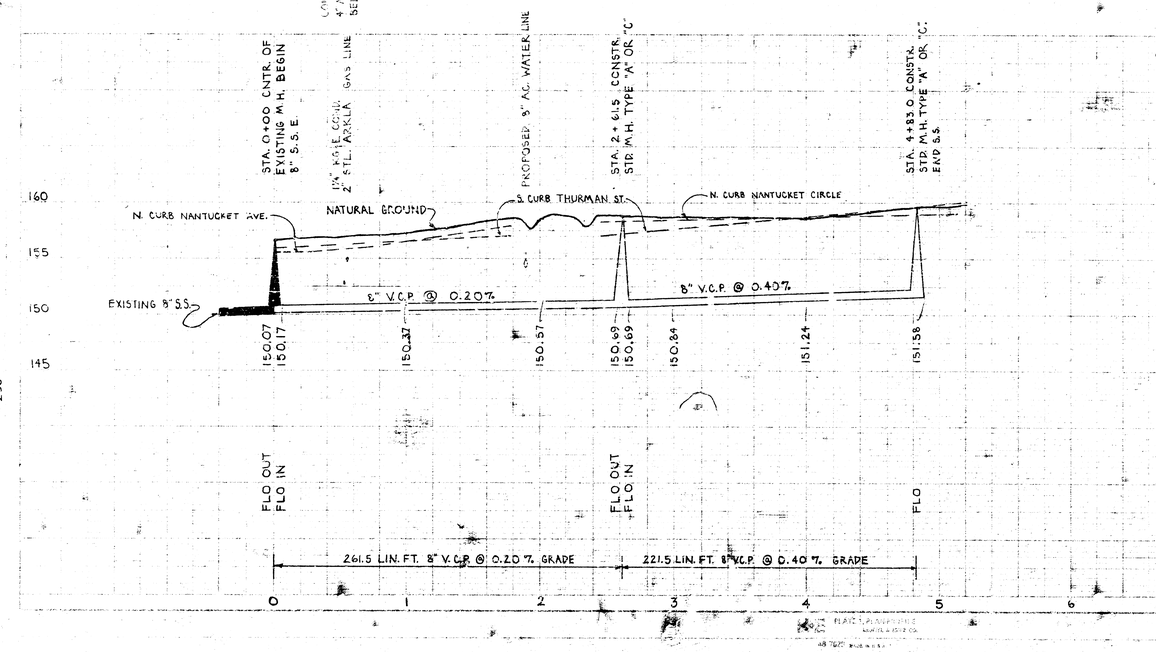

PLAN SCALE 1" = 40'
PROFILE SCALE 1" = 40' HOR.
1" = 5' VERT.

DONALD E. SCHEIDEGGER
REGISTERED
5311
KANSAS
ENGINEER

LAT. 2, MAIN 3, WESTLINK SEWER

CITY OF WICHITA, KANSAS

R.W. LINN CITY ENGINEER

DATE: PROJ. NO. DBKL574026

14 1 (18)