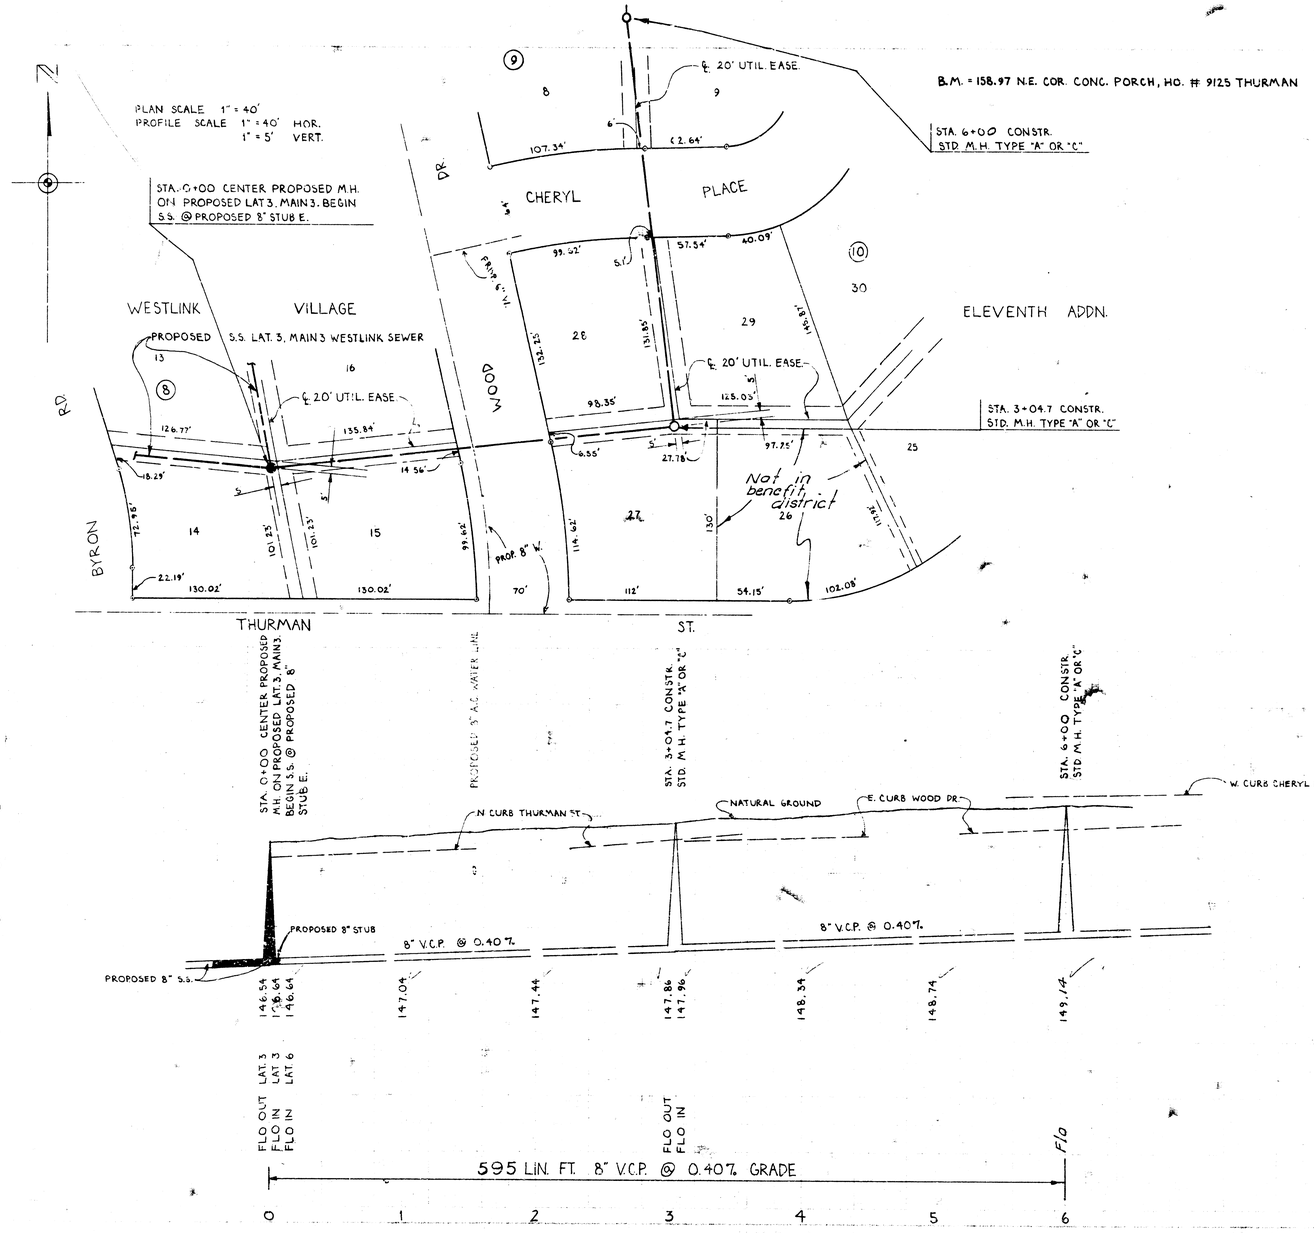



LAT. 6, MAIN 3, WESTLINK SEWER

CITY OF WICHITA, KANSAS

R.W. LINN CITY ENGINEER

DATE: PROJ. NO. DBKL574030

B.M. = 158.97 N.E. COR. CONC. PORCH, H.C. # 9125 THURMAN

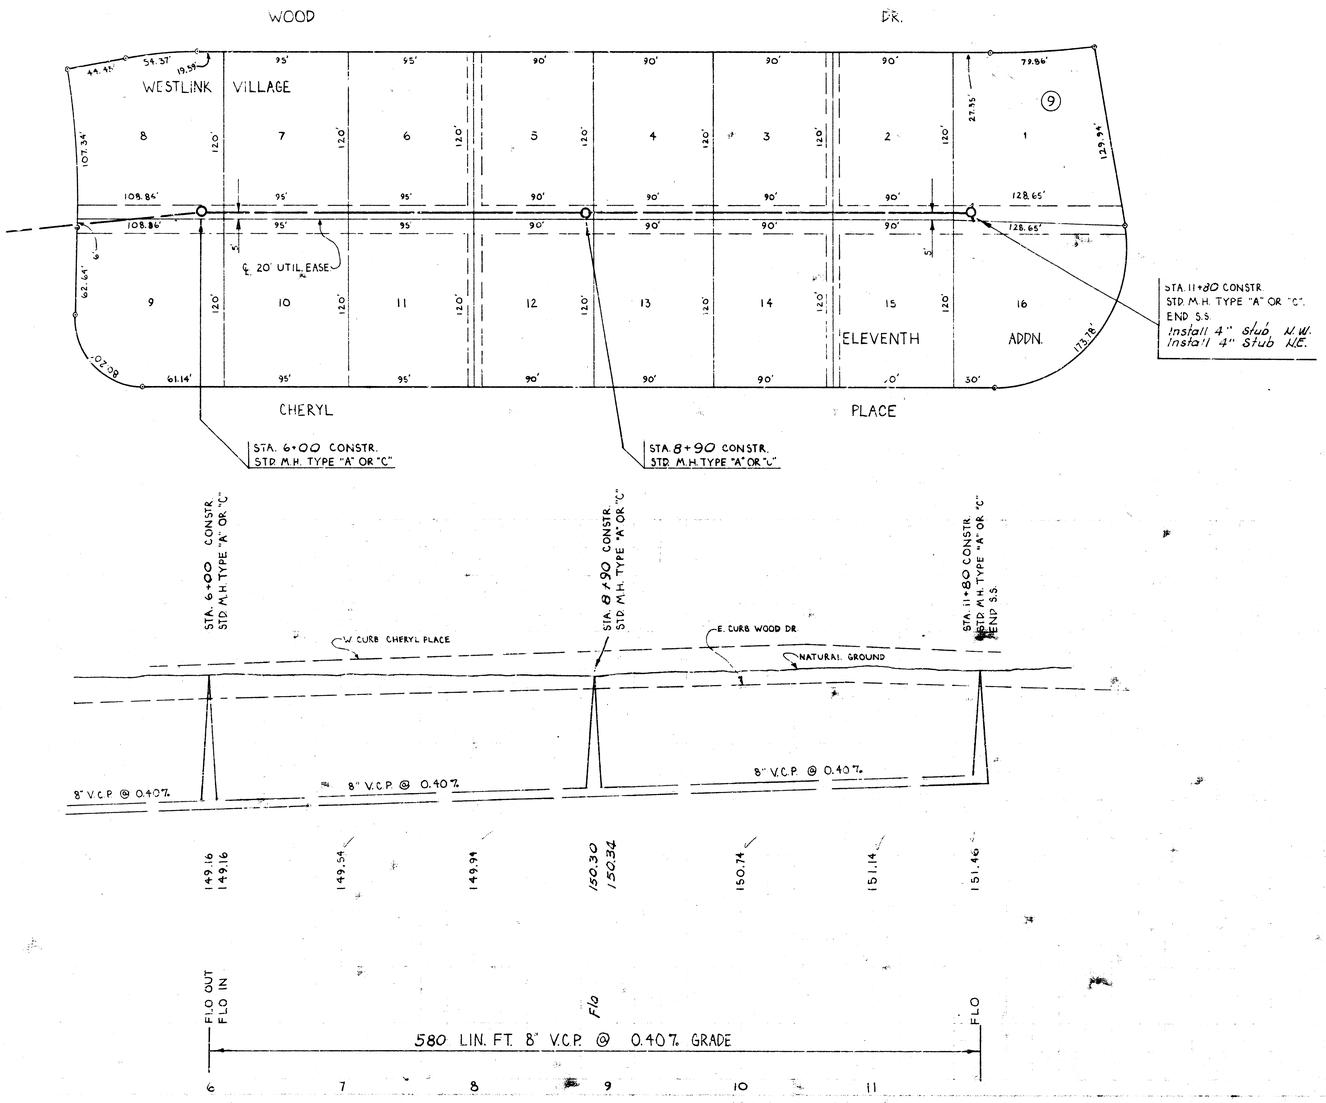

PLAN SCALE 1" = 40'
PROFILE SCALE 1" = 40' HOR.
1" = 5' VERT.

LAT. 6, MAIN 3, WESTLINK SEWER
CITY OF WICHITA, KANSAS
R.W. LINN CITY ENGINEER
DATE: PROJ. NO. DBKL574030