B. M. 141.54 "a" on N.E. cor. N. headwall R.C.B.C. 200'± W. of Barlow on Harry.

Surveyed by G.W.F. 04 2447
Checked by

N

WOODLAWN BLVD.

Plan Scale 1" = 40'
Profile Scale 1" = 4' Vert.

W 1/2 NW 1/4 SEC. 31 TWP 27S R. 2 E.

W.L. San. Dist.

E-Strand Bare with Fric.

Sta. 2+70.0 Const. Std. M. H. Type "A"

Sta. 5+70.0 Const. Std. M. H. Type "A"

Sta. 8+70.0 Const. Std. M. H. Type "A"

Sta. 11+68.8 Const. Std. M.H. Type "A" Install 8" Stub W.

LINE NO. 1

736.3'

485'

285'

East bank drainage ditch

8' utility ease'mt.

ADDITION

MATTESON

Lot 1

HARRY DRIVE

HARRY ST.

BARLOW ST.

454.1'

2548'

189.9'

189.9'

Sta. 0+00.0 Exist'g Reinf. Conc. M.H. with brick barrel.

Old 18" W.L.S.

New 48" W.L.S.

E 1/2 NW 1/4 SEC. 31 TWP 27S, R. 2 E.

E.L. San. Dist.

Floyd B. Grillott 8 1/2 S. Woodlawn Blvd.

Note: Repair Pavement with Asphaltic Concrete

Sta. 0+00.0 Exist'g M.H. Reinf. conc. M.H. with Brick barrel

Sta. 2+70.0 Const. Std. M.H. Type "A"

Sta. 5+70.0 Const. Std. M.H. Type "A"

Sta. 8+70.0 Const. Std. M.H. Type "A"

Sta. 11+68.8 Const. Std. M.H. Type "A" Install 8" Stub W.

E. bank of Drainage ditch

Natural ground

LINE NO. 1

Sand fill Flush

E. bank of Drainage Ditch

Ft. E. mail Surface

Ditch

Ditch

Ditch

128.95 E. Rim

8" V.C.P.

1.50 % grade

1.60 % grade

4.60 % grade

1162.8 lin. ft. of 8" V.C.P.

155 lin. ft. of Sand fill or flushing

195 lin. ft. of Sand fill or flushing

130.76 Flo 130.66

130.76 Flo in 8" Stub W.

Old 18" W.L.S. Top pipe 1145.0

1974

LAT. 36, WAR INDUSTRIES SEWER	
CITY OF WICHITA, KANSAS	
B. E. SMITH	CITY ENGINEER
AUG. 1967	PROJECT NO. C26-25

B. M. 141.54 "a" on N.E. cor. Meadwall R.C.B.C. 200'± W. of Barlow on Harry.

Sta. 11+68.8

Plan Scale 1" = 40'
Profile Scale 1" = 40' Horz.
1" = 4' Vert.

Surveyed by G.V. Bk No. 284-Y
Plan drawn by U.J.
Checked by

HARRY ST.

BARLOW ST.

GRAND AVE.

APACHE DRIVE

EASTLINK VILLAGE

SECOND ADDITION

LINE NO. 1

LINE NO. 2

Sta. 13+99.2 Const. Std. M.H. Type "A" Sta. 0+00.0 Line No 2 East.

Sta. 17+10.0 Const. Std. M.H. Type "A"

Sta. 20+18.8 Const. Std. M.H. Type "A"

Sta. 22+53.0 Const. Std. M.H. Type "A"

Sta. 1+05.0 End Line No. 2 Plug pipe.

4 Strand Barb Wire fnc.

Iron fnc.

Sand fill Flush

Natural ground

Proposed E. cb Barlow St.

Proposed S. cb Grand Ave.

Proposed E. cb Barlow St.

Proposed W. cb of Apache Dr.

8" V.C.P. @ +0.90%

8" V.C.P. @ +0.48%

8" V.C.P. @ 1.00%

8" V.C.P. @ 0.40%

+0.90% grade

0.48% grade

1.00% grade

1084.2 lin. ft. of 8" V.C.P.
120 lin. ft. of sand fill or flushing.

105 lin. ft. of 8" V.C.P. @ 0.40% grade

0 0150 1

LAT. 36 WAR INDUSTRIES SEWER

PROJECT NO. C26-25

2/3

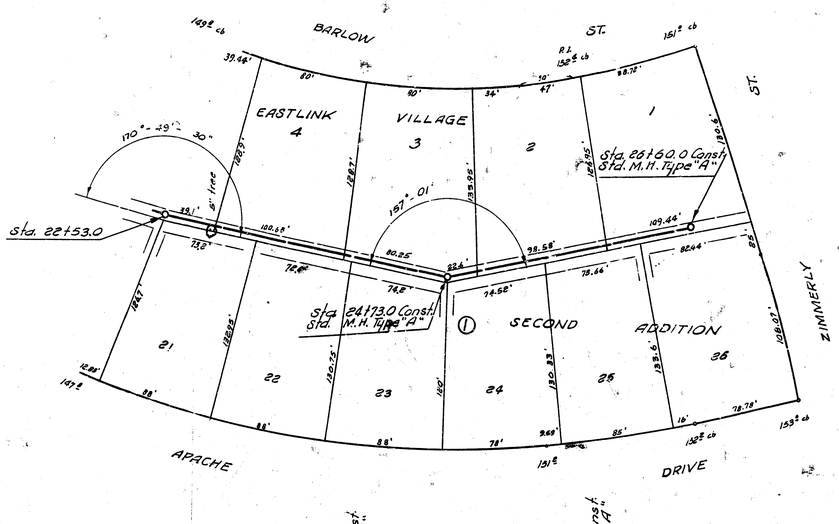

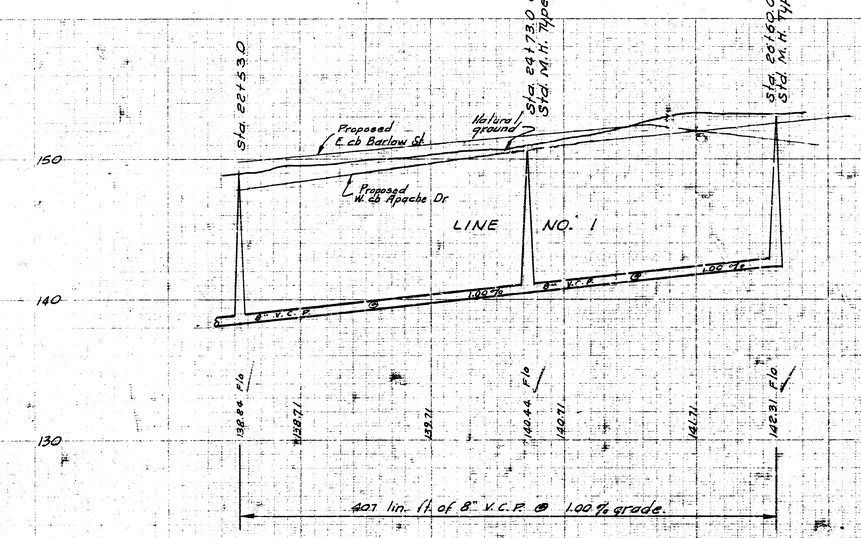

LAT. 36, WAR INDUSTRIES SEWER
PROJECT NO. C26-25

3/3