


B. .... 164.92 bolt @ Intersection of 31st St. So. and Oliver

NOTE TO CONTRACTOR:  
Call Mr. Boyles or Bill Dassenberry  
Traffic Eng'r Ph. No. AM 3-5611  
Ext. 288 For location of underground  
conduits to Traffic lights prior to  
construction.


NOTE TO CONTRACTOR:  
Call Roy Coles Ph. No. FO 3-9211  
Ext. 628 For location S. W. Bell  
Tele. underground conduits prior  
to construction.

Plan Scale 1" = 40'  
Profile Scale 1" = 40' Horiz.  
1" = 4' Vert.


Survey by A. R. H. R. 37  
Plan by V. R. W.  
Checked by

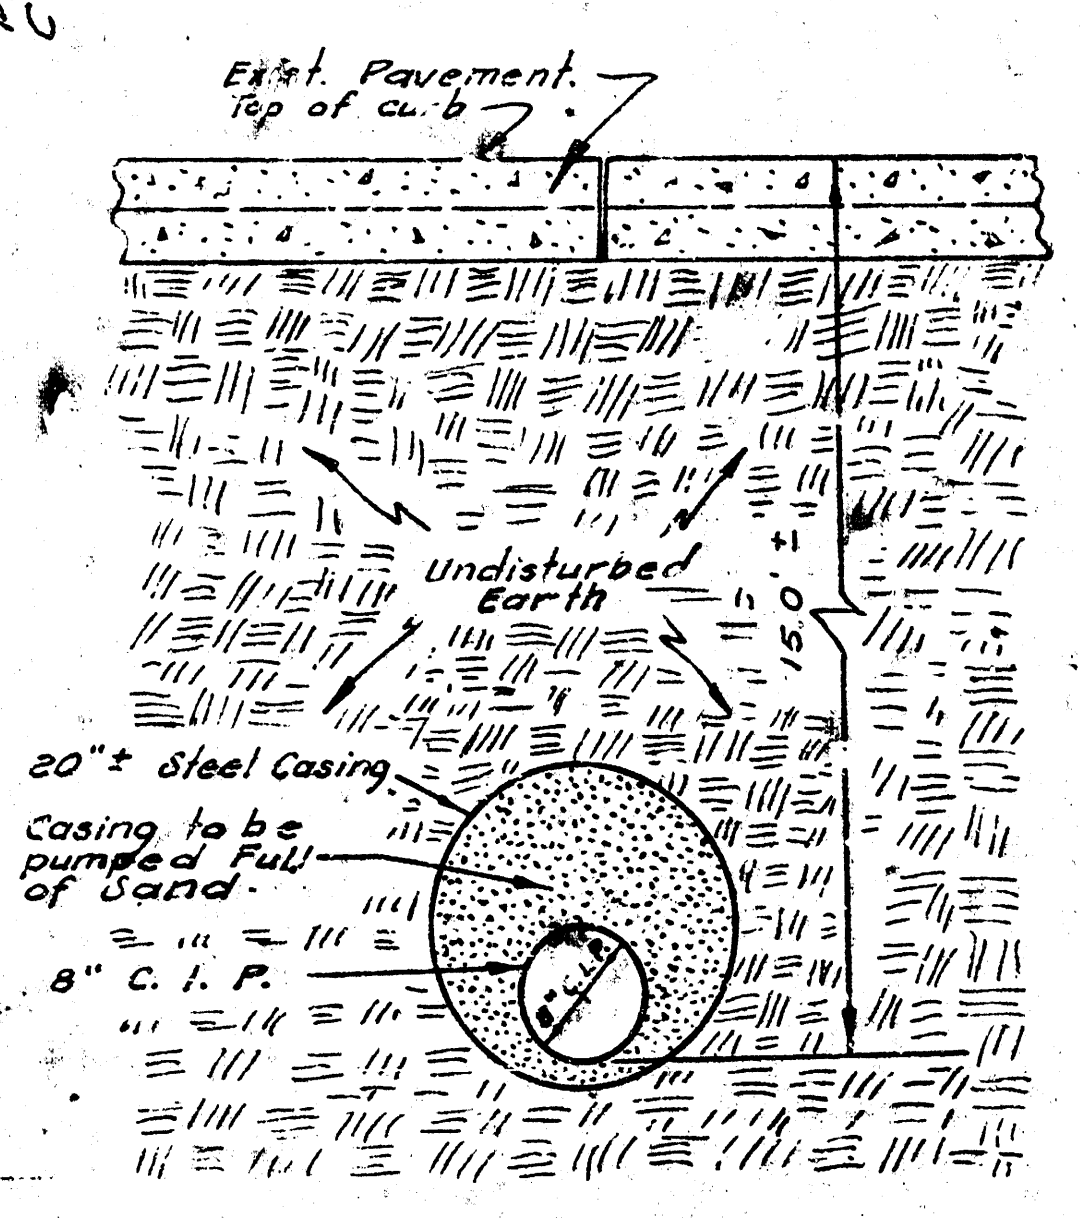

TYPICAL SECTION  
TUNNEL AT OLIVER ST. AND 31ST ST. SO.  
Sta. 3115.0 to Sta. 3185.0  
SCALE 1" = 2'

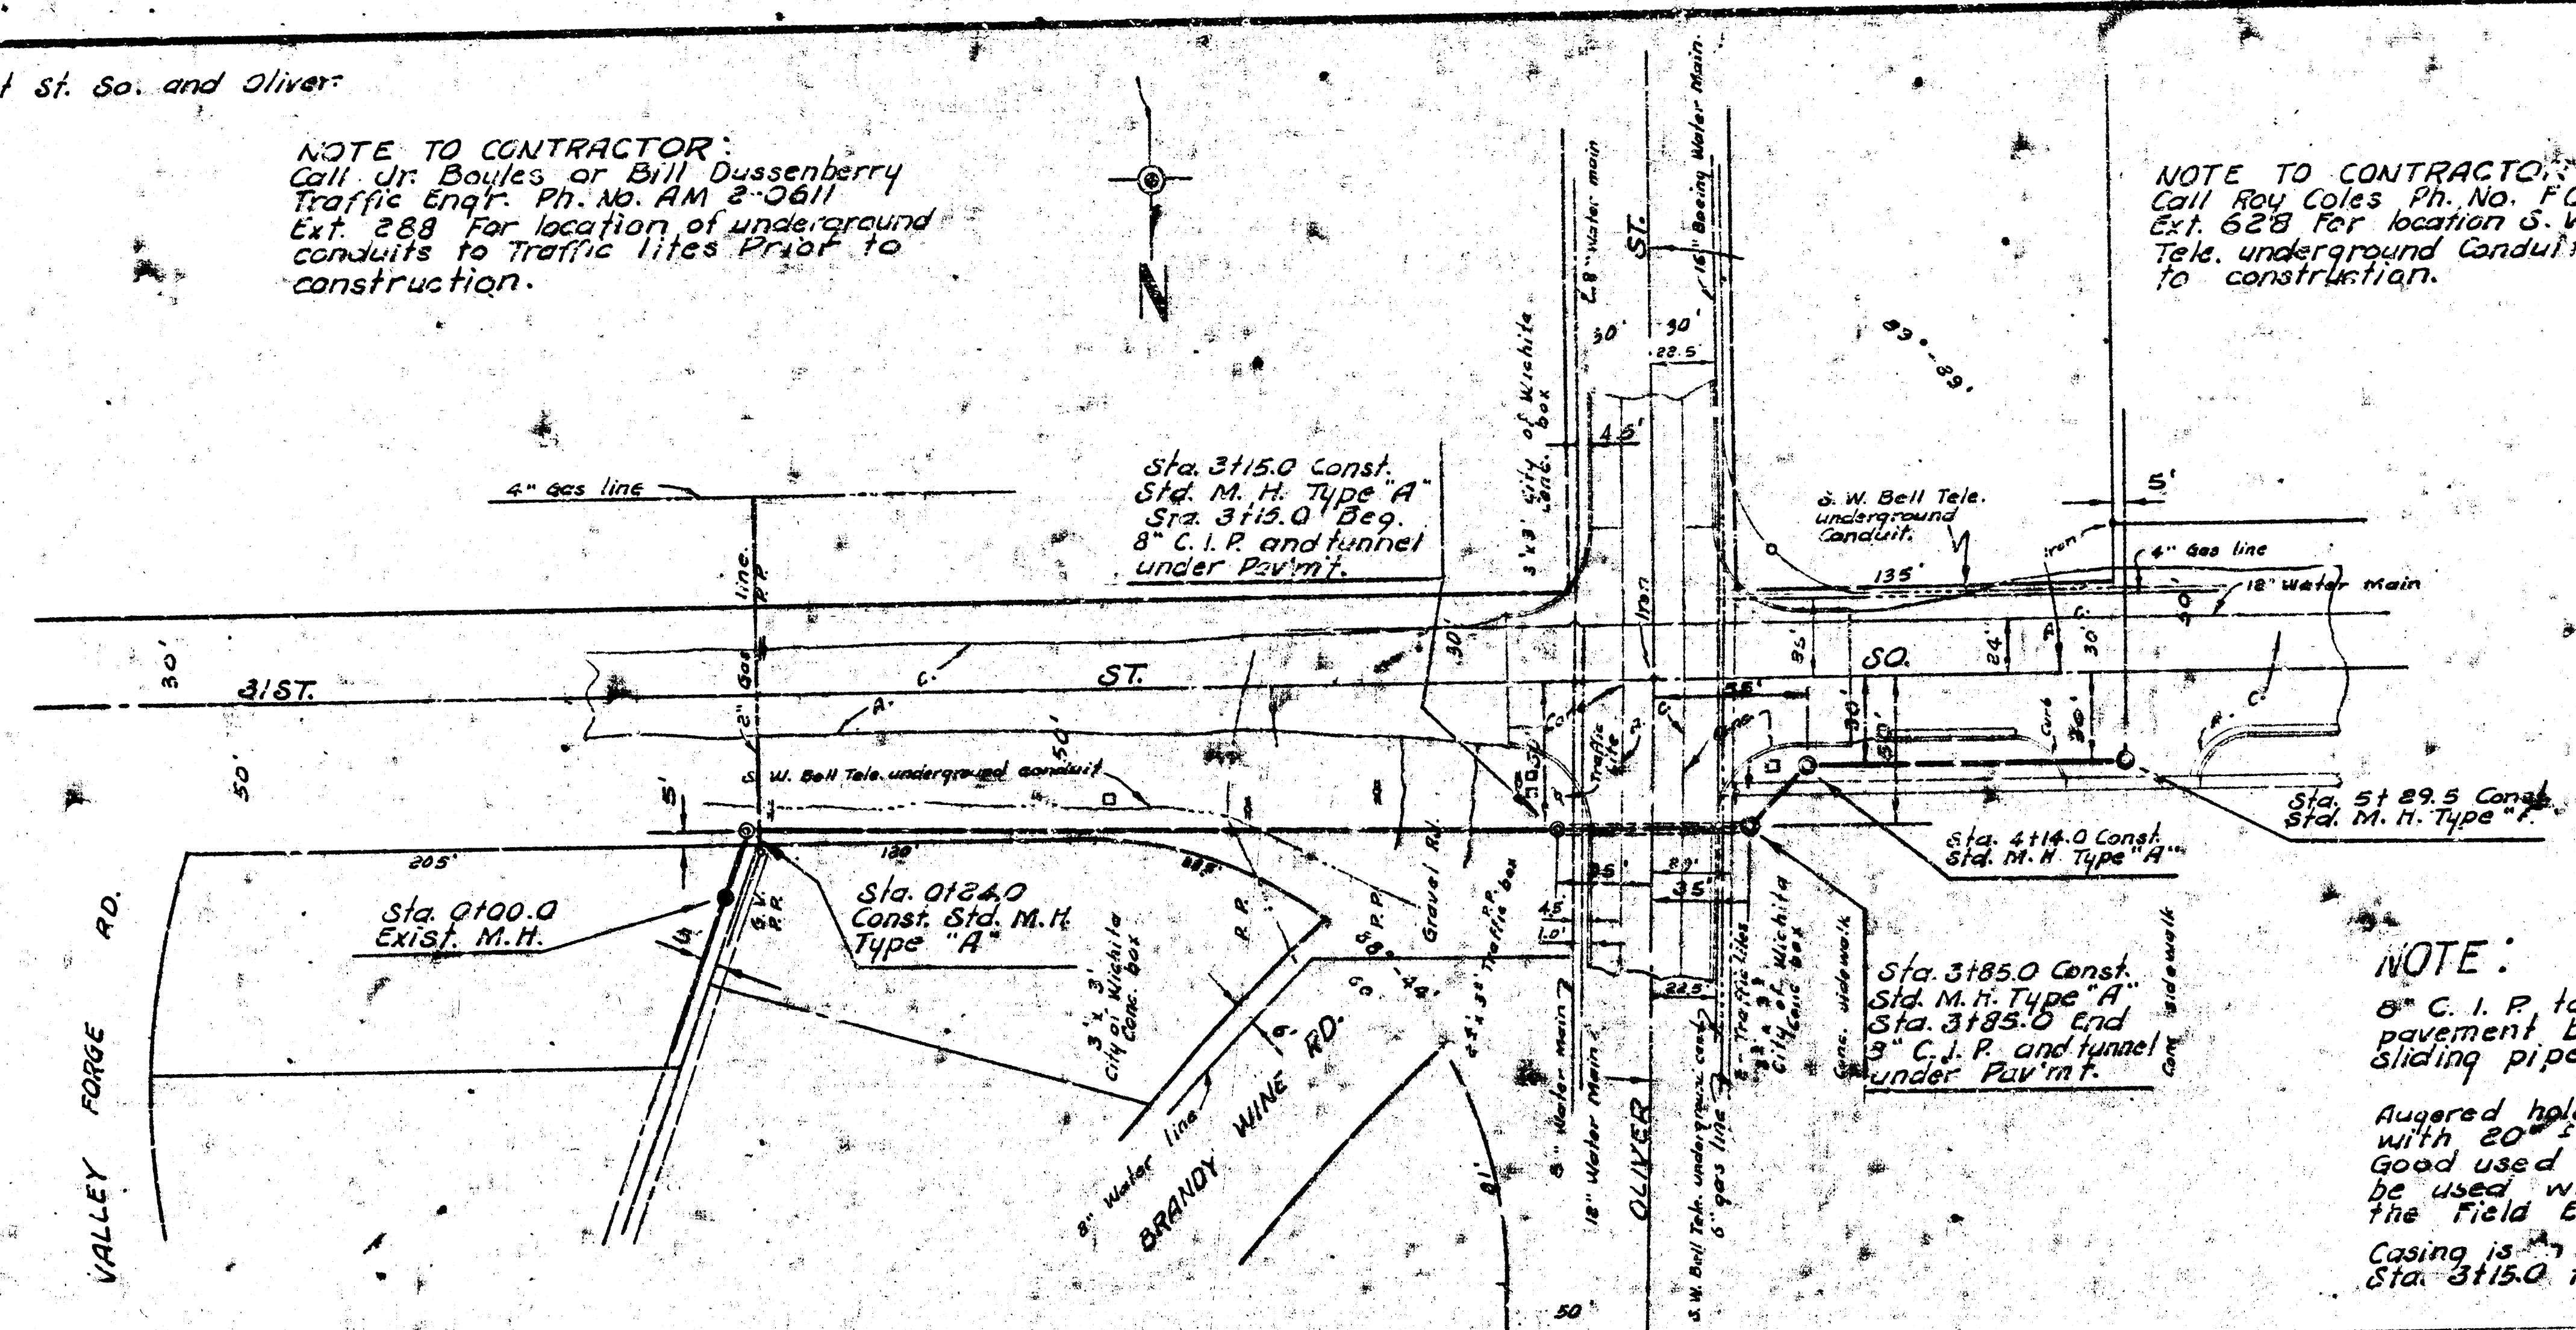

NOTE:  
8" C. I. P. to be placed under  
pavement by augering and  
sliding pipe into place.  
Augered hole to be cased  
with 20" Steel Pipe.  
Good used Steel Pipe may  
be used when approved by  
the Field Engineer.  
Casing is to extend from M.H.  
Sta. 3115.0 to M.H. Sta. 3185.0

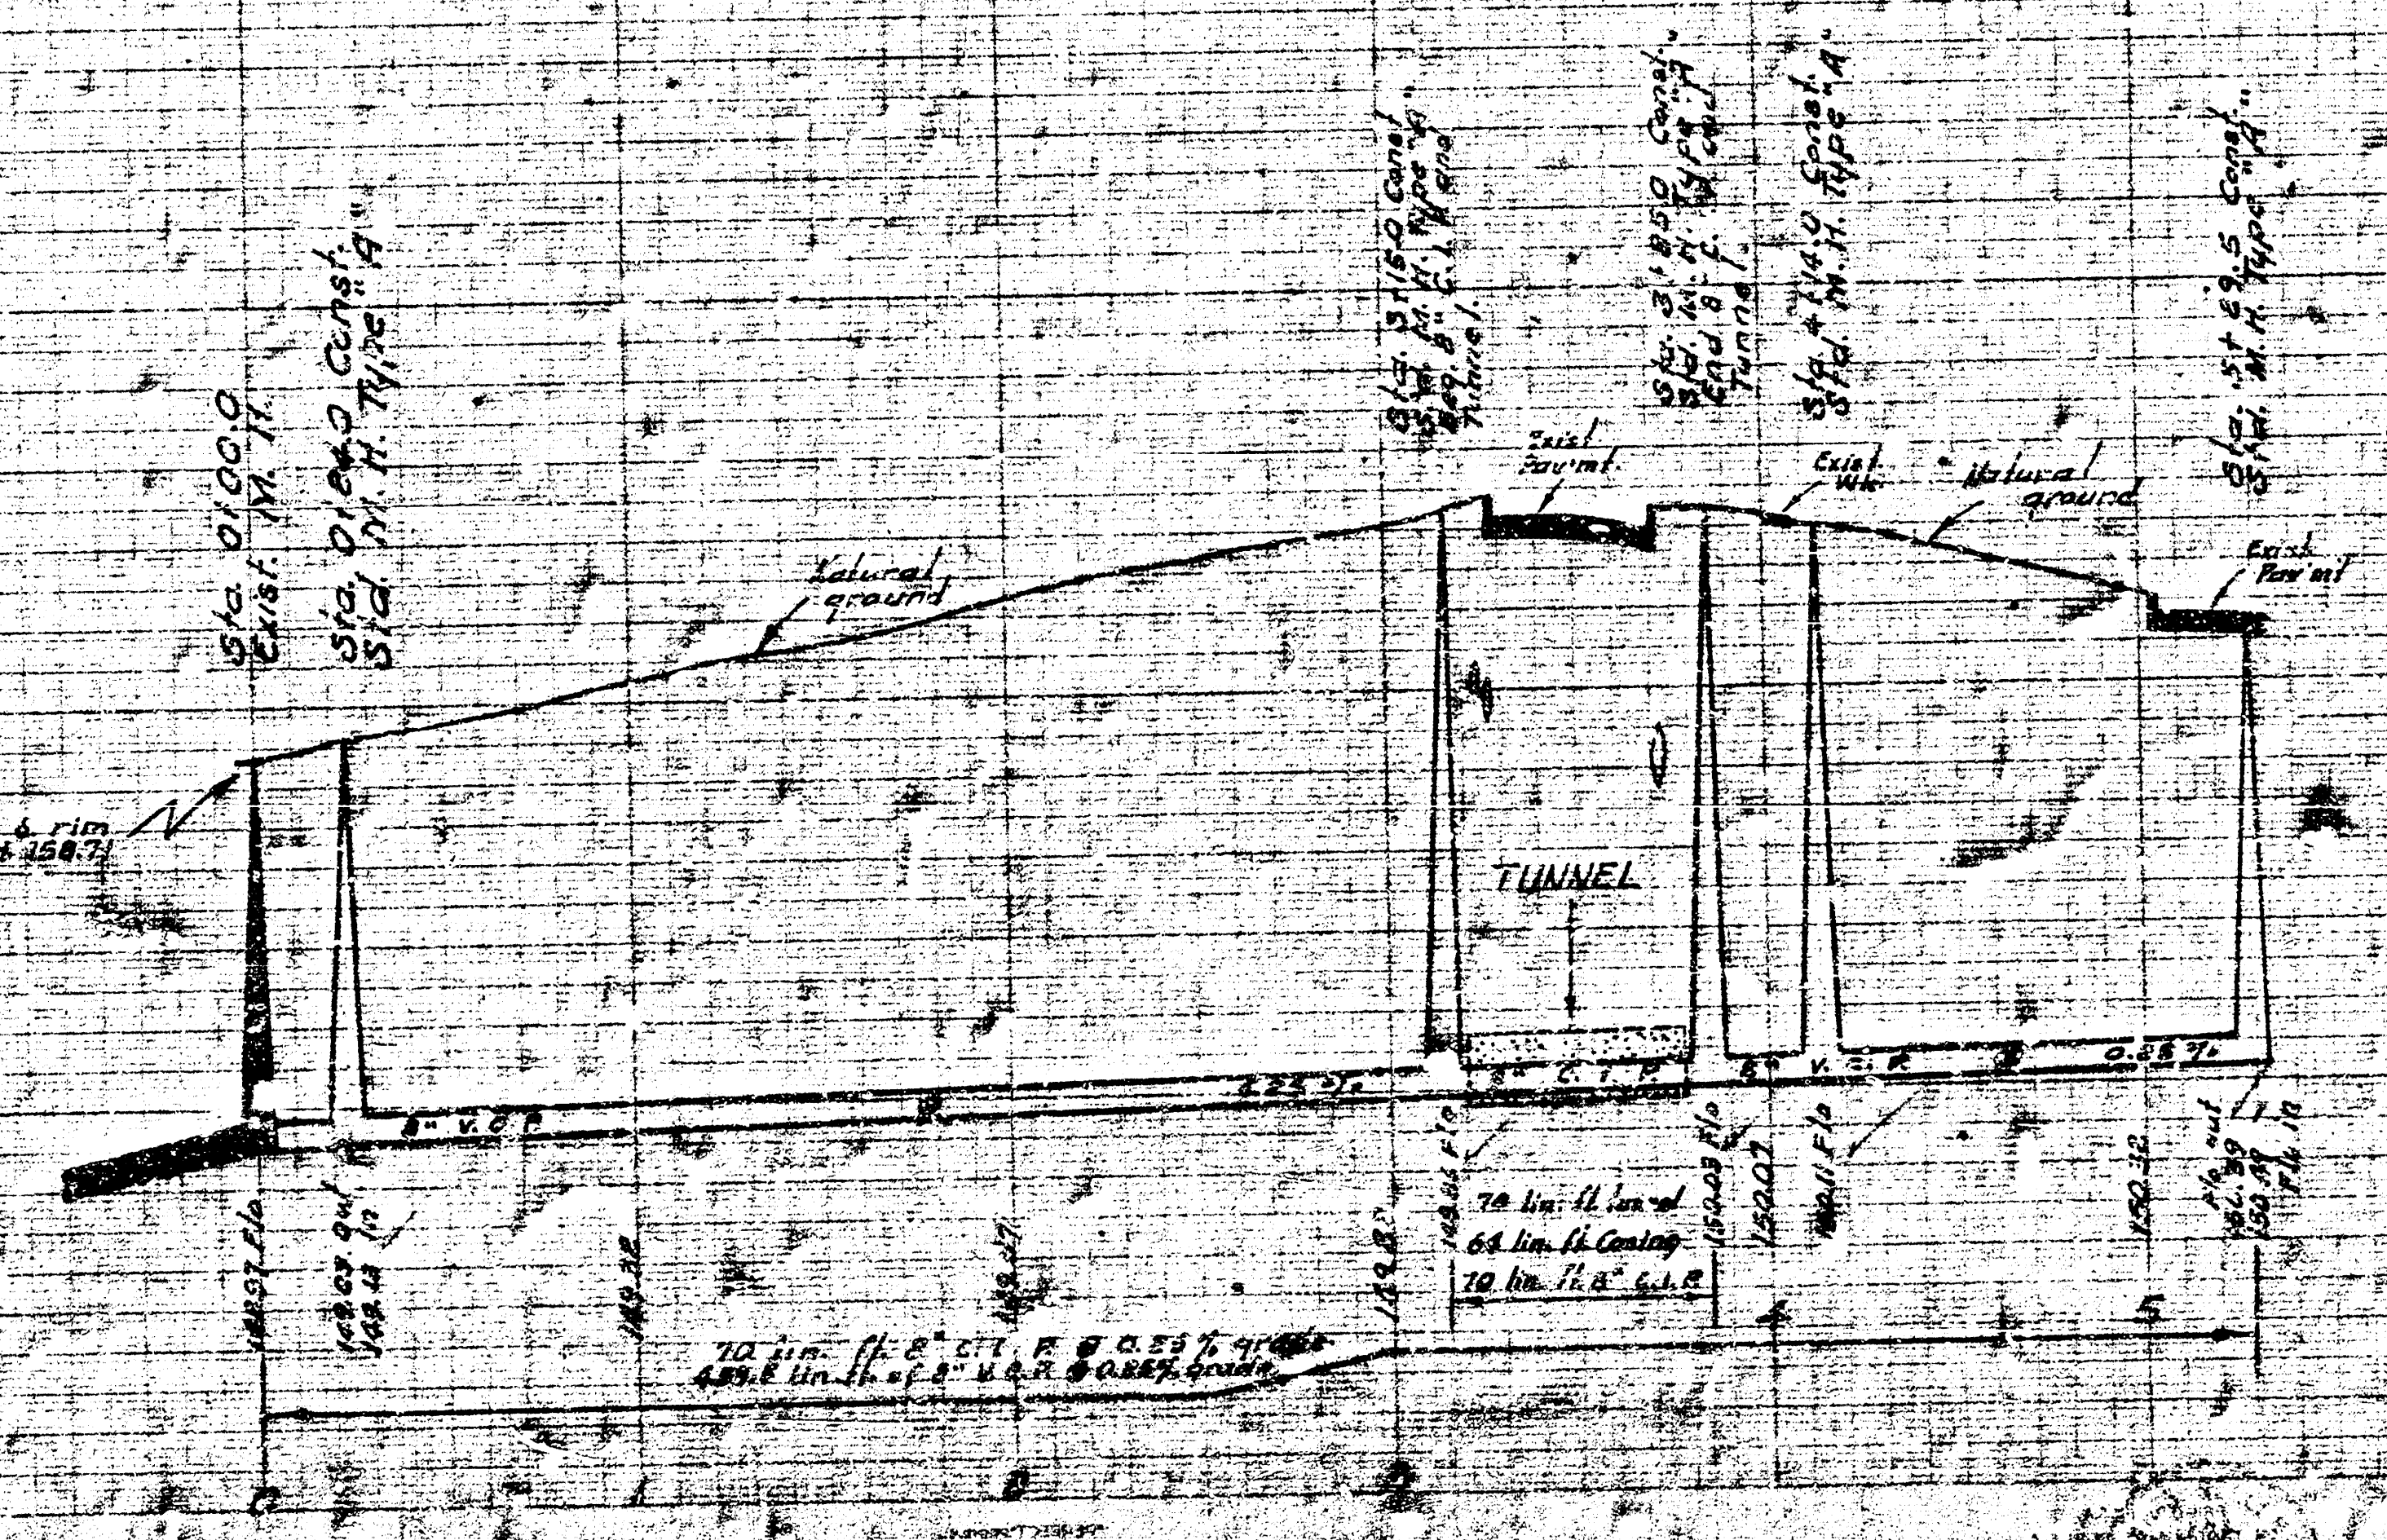

L.T. 44, WAR INDUSTRIES SEWER  
CITY OF WICHITA, KANSAS  
J. E. SMITH, CITY ENGINEER  
JAN. 1965, PROJECT NO. G28-21

