
E. Davis E.I.S.
D. Cramer

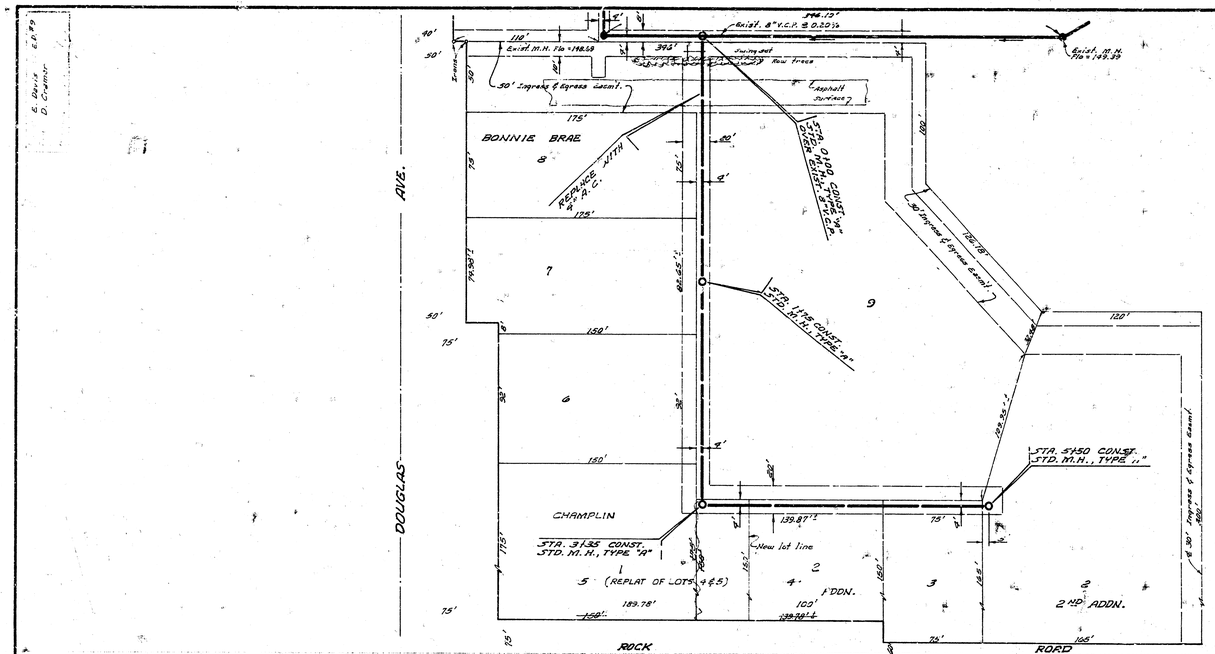

N

NOTE TO CONTRACTOR

Removal of trees, removing & replacing swing set & fences & repair of asphalt road including tons of asphalt shall be considered incidental to the project.

Plan Scale 1"=40'
Profile Scale 1"=40' Hor
1"=9' Vert.

DEAN S. SELLERS
LICENSED
3583
KANSAS
REGISTERED ENGINEER

LAT. 96, W. I. S.
CITY OF WICHITA, KANSAS
B. E. SMITH CITY ENGINEER
PROJ. NO. C29-65
DATE: OCT. 1970

14 S 1 50