Survey by D.L.K.
Bk. No. U.S. 54
Plan Bk. 4
Checked by

U. S. 54 HIGHWAY

B.M. 120.649 R.R. Spk E-side P. Pole on S.W. cor. Dugan Rd. & U.S. 54 Highway
B.M. 122.04 "D" on conc. base Light Pole S.E. cor. Hudson Sta. N.W. cor. Dugan Rd. & U.S.54 Hwy.
B.M. 130.53 R.R. Spk N-face P.P. N 11 E. of S.W. cor. Western 3rd. Addn. Land O west Bldg. 6750 W. Kellogg.
B.M. 130.534 R.R. Spk N. ft. P.P. 11 ft. S. of S.W. cor. Western 3rd Addn.

Plan Scale 1" = 40'
Profile Scale 1" = 40' Horz.
1" = 4' Vert

N

Cross cut in pavement N½ of E. bound lane.

KELLOGG DRIVE

DUGAN ROAD

Hudson Oil Co.
P.O. Box 8993
Kansas City, Kansas
66103

Frank E. Woolf
6420 W. Hi-Way 54
67209

Hudson station Bldg.

Sporting goods Bldg.

Mobile office

DOOLITTLE ADDITION

WESTERN 3RD. ADDITION

BUILDING

NOTE:
The removal of the 8"-44° Stub is to be incidental to the project.

Sta. 0+00.0
Exist. M.H.
Exist. 8"-44° Stub west

Sta. 1+05.0
Const. Std. M.H.
Type "A"

Sta. 4+20.0
Const. Std. M.H.
Type "A"

Sta. 7+30.0
Const. Std. M.H.
Type "A"

Sta. 10+40.0
Const. Std. M.H.
Type "A"

Dedicated 10' Easement

Wheat Field

Henry B. Ducan
% Robert T. Feggins
6372 E. Central Ave.
Wichita, Kansas

Asphalt Surface

Gravel Parking

Conc. Parking

8' Util. Eas'm't

2 Guy wires & P.P.

P.P. with yard light & Underground cable

Terrace

Iron

TAFT AVE.

Sta. 0+00.0
Exist. M.H.
Exist. 8"-44° Stub west

Sta. 1+05.0 Const. Std. M.H. Type "A"

Sta. 4+20.0 Const. Std. M.H. Type "A"

Sta. 7+30.0 Const. Std. M.H. Type "A"

Sta. 10+40.0 Const. Std. M.H. Type "A"

Ground Elev. N.W. cor. Hudson Oil Co. Bldg.

Ground Elev. N.W. cor. Sporting Goods Bldg.

Elev. N.W. cor. conc. Parking lot

Gravel Surface

Elev. Bldg. Floor

Natural ground

8" Clay Pipe

0.40 % grade

1.10 % grade

996 Lin. ft. of 8" Clay Pipe

LAT. 31, S. W. INTERCEPTOR SEWER
CITY OF WICHITA, KANSAS
R. W. LINN — CITY ENGINEER
NOV. 1971 PROJECT NO. DBKL569063

1/2

U. S. 54 HIGHWAY

1315.81'

Ctr. of Sec. 27, T27S, R.1W.

DUGAN ROAD

KELLOGG DRIVE

Jewel J. Branson
1886 E. 1st St.
Wichita, Kansas
67207

WESTERN 3RD ADDITION

UNPLATTED

CLINTON ADDITION

151.8'

200'

192'

87.4 Rec

91°-20'

88°-40'

10' utility Easement

Lot 1 Patro.

Pool Bldg.

Conc. w/k Elev. 1346.64

3" Cedar

3" wide conc. coping

A. C. Mat

A. C. mat

Exist. Septic tank

6"x6"x6" Parking stops

A. C. mat 6" utility

Wheat Field

Sta. 10+40.0

Henry B. Dugan
% Robert T. Faggins
6572 E. Central Ave.
Wichita, Kansas

Sta. 13+48.3
Const. Std. M.H.
Type "A"
Install 4" Stub West.


E. L. of W½ NW¼ Sec. 27 T27S, R.1W.

Wheat Field

Grass and land

2-Dead 4" Cedars
Conc. Slab
Stockade Fnc.

N

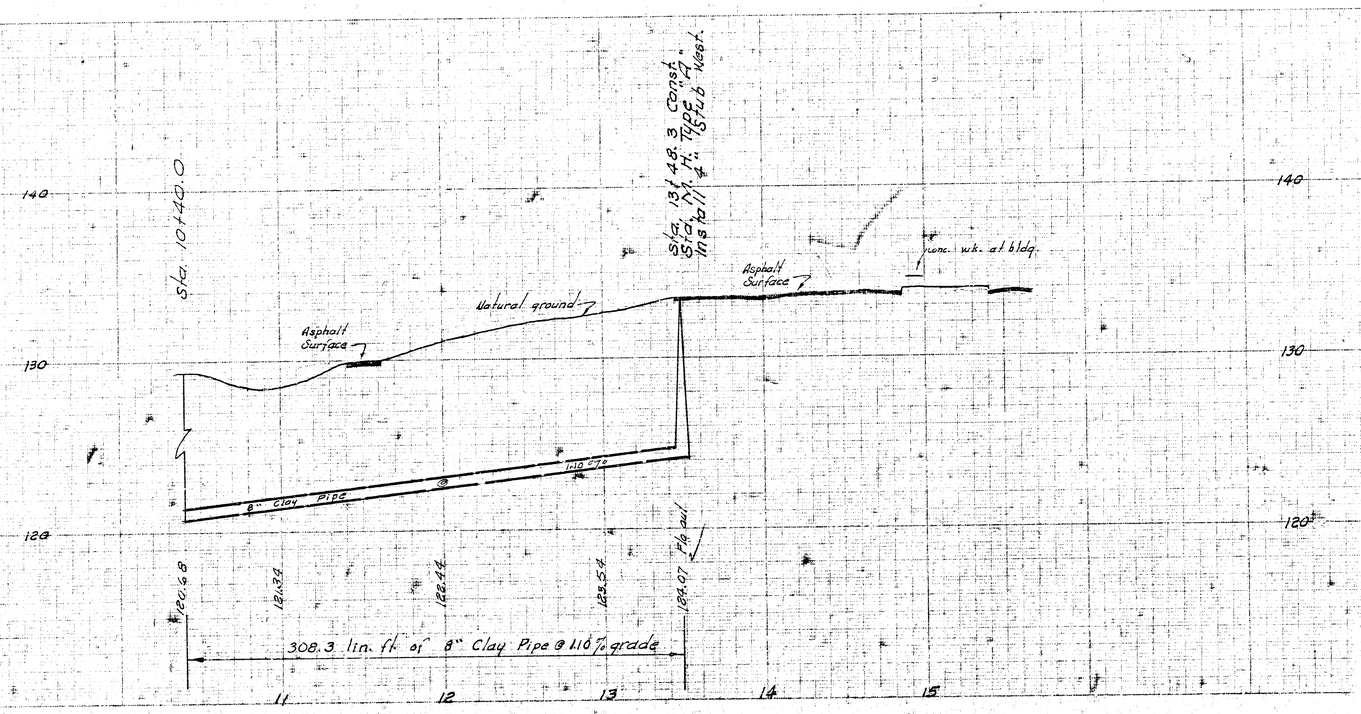

2/2

LAT. 31, S. W. INTERCEPTOR SEWER
PROJECT NO. DBKL569063

14 3 5 (15)