
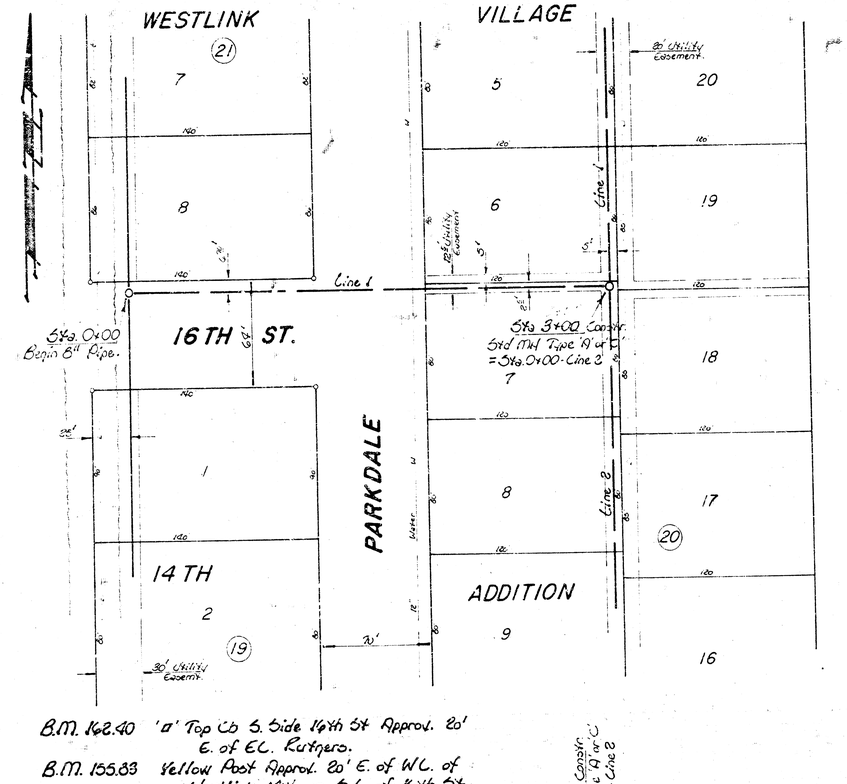


B.M. 162.40 'a' Top Cb S. Side 14th St Approx. 20' E. of EL. Rutgers.

B.M. 155.83 Yellow Post Approx. 20' E. of WL. of Westlink 14th on S.L. of 14th St.

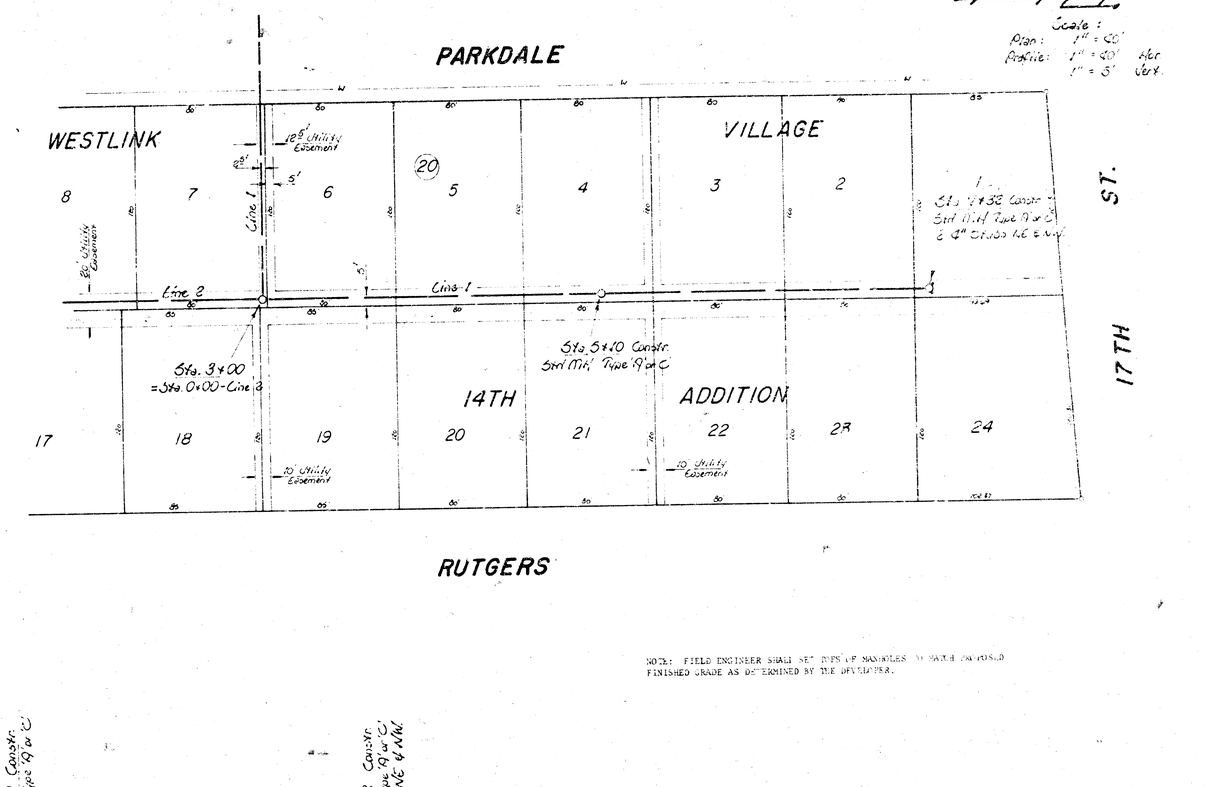

Scale:
Plan: 1" = 60'
Profile: 1" = 40' Hor.
1" = 5' Vert.

NOTE: FIELD ENGINEER SHALL SET TOPS OF MANHOLES TO MATCH PROPOSED FINISHED GRADE AS DETERMINED BY THE DEVELOPER.

0	1	2	3	4	5	6	7	
K23.42 Fo out S. K23.32 Fo in S.	K27.77 Fo	K28.02 Fo	K28.27 Fo out W. K28.17 Fo in N.S.	K28.62 Fo	K28.90 Fo	K29.12 Fo	K29.37 Fo	K29.45 Fo

Lot. 110
Southwest Interceptor
City of Wichita, KS
R. W. Linn — City Engineer
Project No. 468-76-245-80383-000-000-001
Date -

12

Scale:
Plan 1" = 40'
Profile 1" = 40' Hor.
1" = 5' Vert.

