

B. M. 83.76 Stp. Spk. in HLP N. Side 46th betw. Laura & Ida.
S. M. ~~#760~~ 8435 N Leader "N" on Fire Hyd. Flange NW. cor. 46th & Laura.

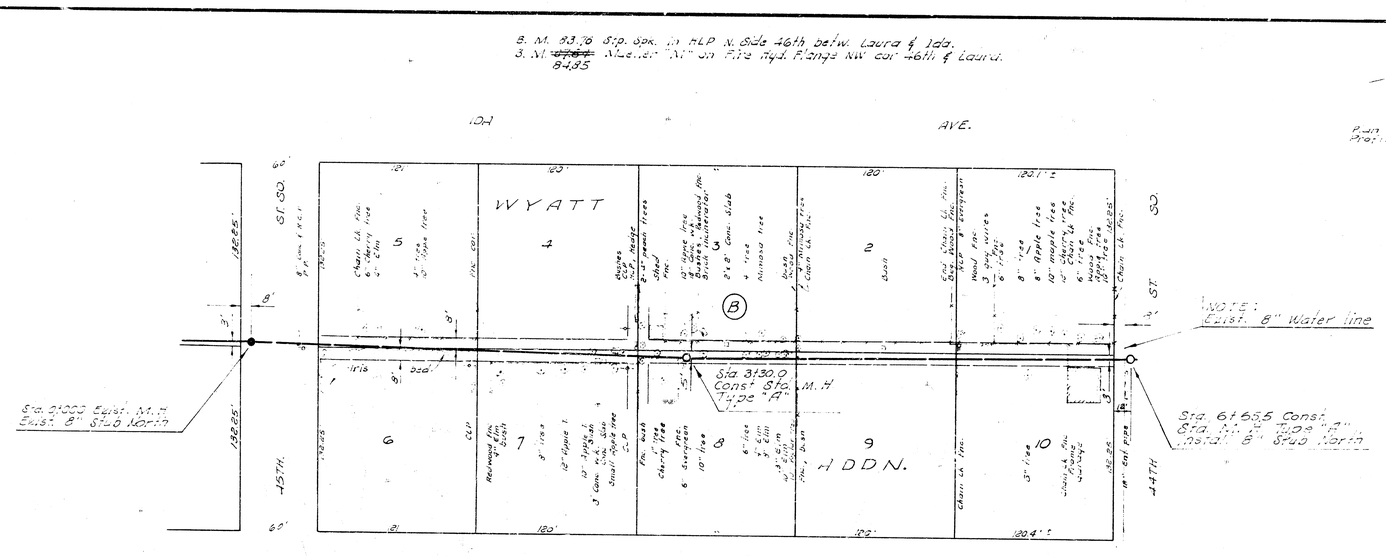

Plan Scale 1" = 40'
Profile Scale 1" = 4' horiz. 1" = 4' vert.

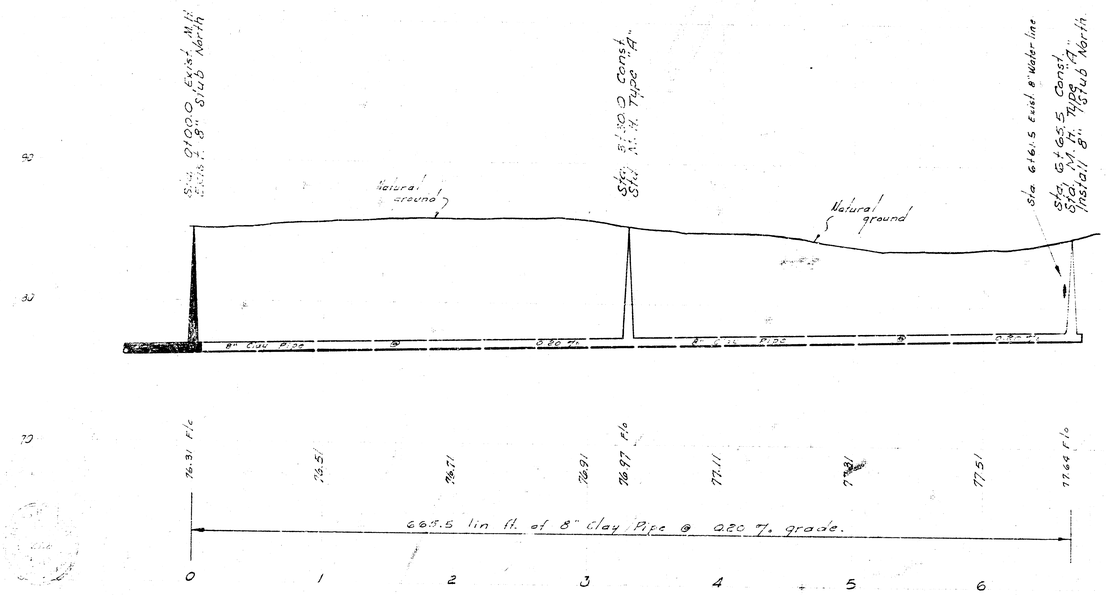

LAT. 13, SUB. 1, S.W. INTERCEPTOR SEWER

CITY OF WICHITA, KANSAS

R. W. LINN CITY ENGINEER

JUNE 1971 PROJECT NO. DBKL 5 70031

13 3 13